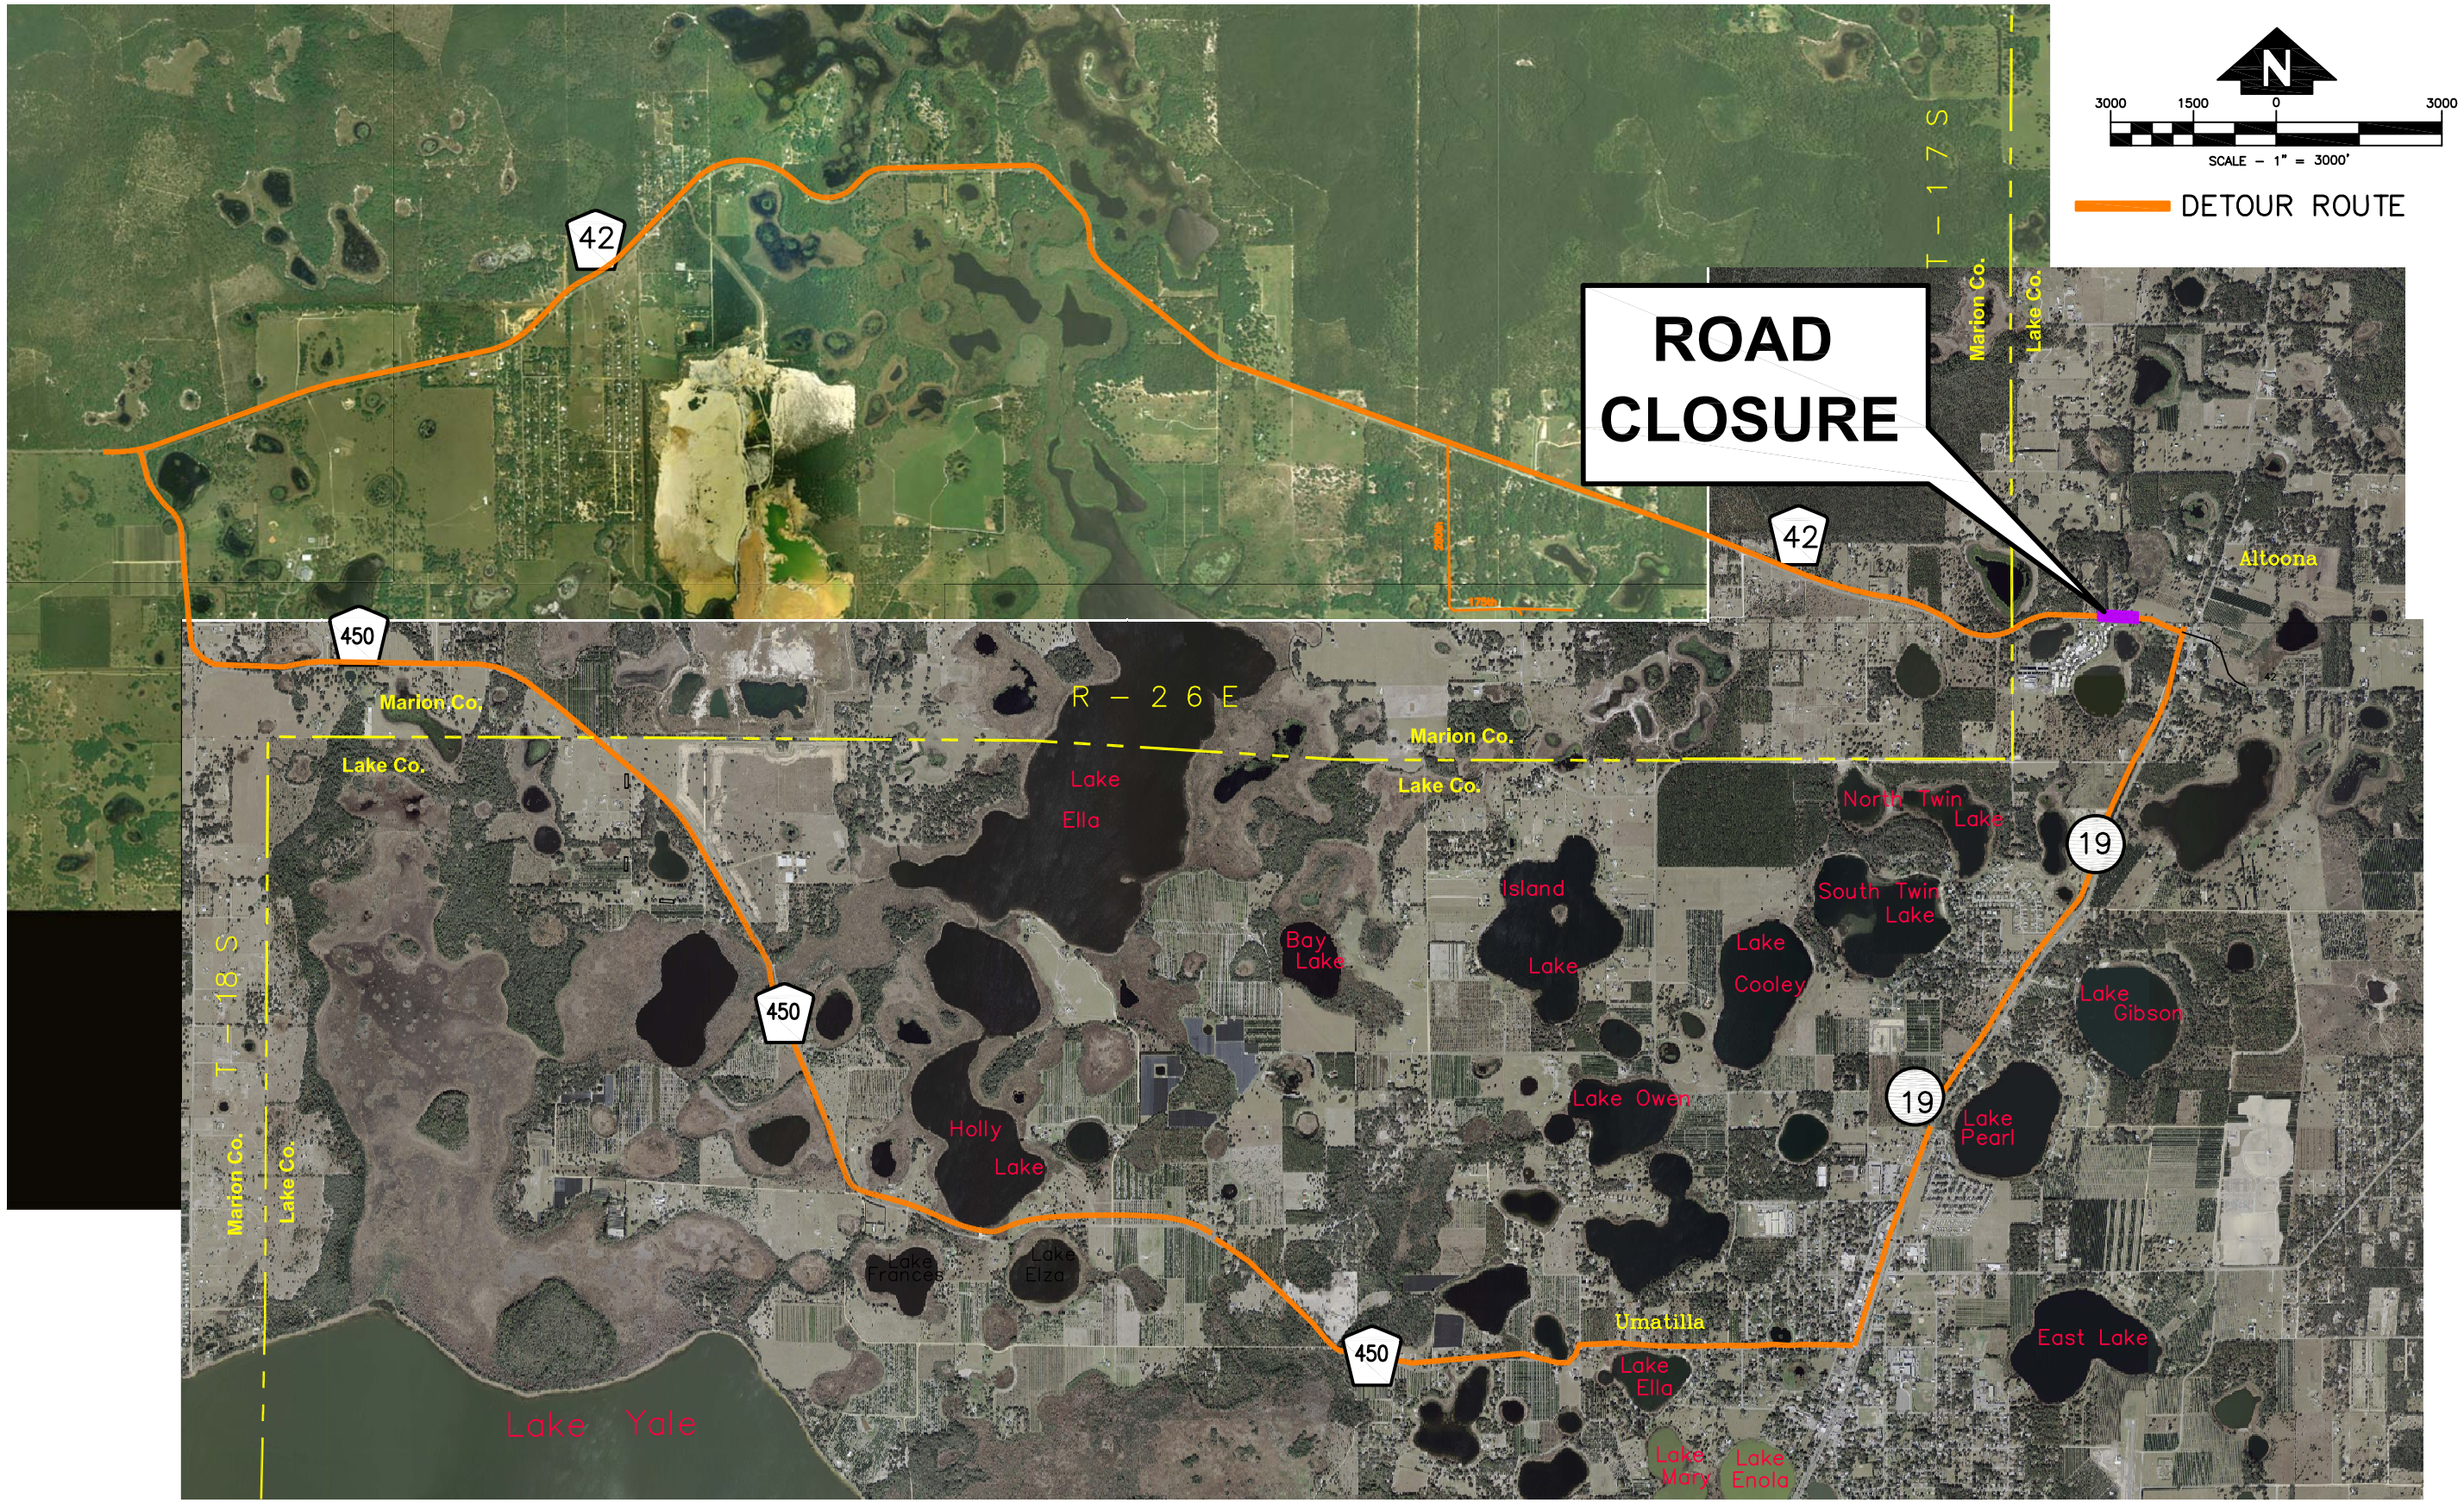

REVISION:	DATE

SECTION	TOWNSHIP	RANGE
00	00 S	00 E

DESIGNED:	PM	DATE:	FEB 2009
DRAWN:	PLP	DATE:	FEB 2009
APPROVED:		DATE:	

LAKE COUNTY
FLORIDA

DEPARTMENT OF PUBLIC WORKS
ENGINEERING DIVISION
437 ARDICE AVE.
EUSTIS, FLORIDA 32726

COUNTY ROAD 42
ROAD IMPROVEMENTS
DETOUR AERIAL

SIGNATURE

DATE

ALAN KIRKLAND P.E. - FL. REG. NO. 61729

CAD FILE
05054CB

SHEET #
1

C:_PROJECTS\05054 CR_42(LAP project)\dwg\05054CB-MOT.dwg, 6/3/2010 1:40:38 PM

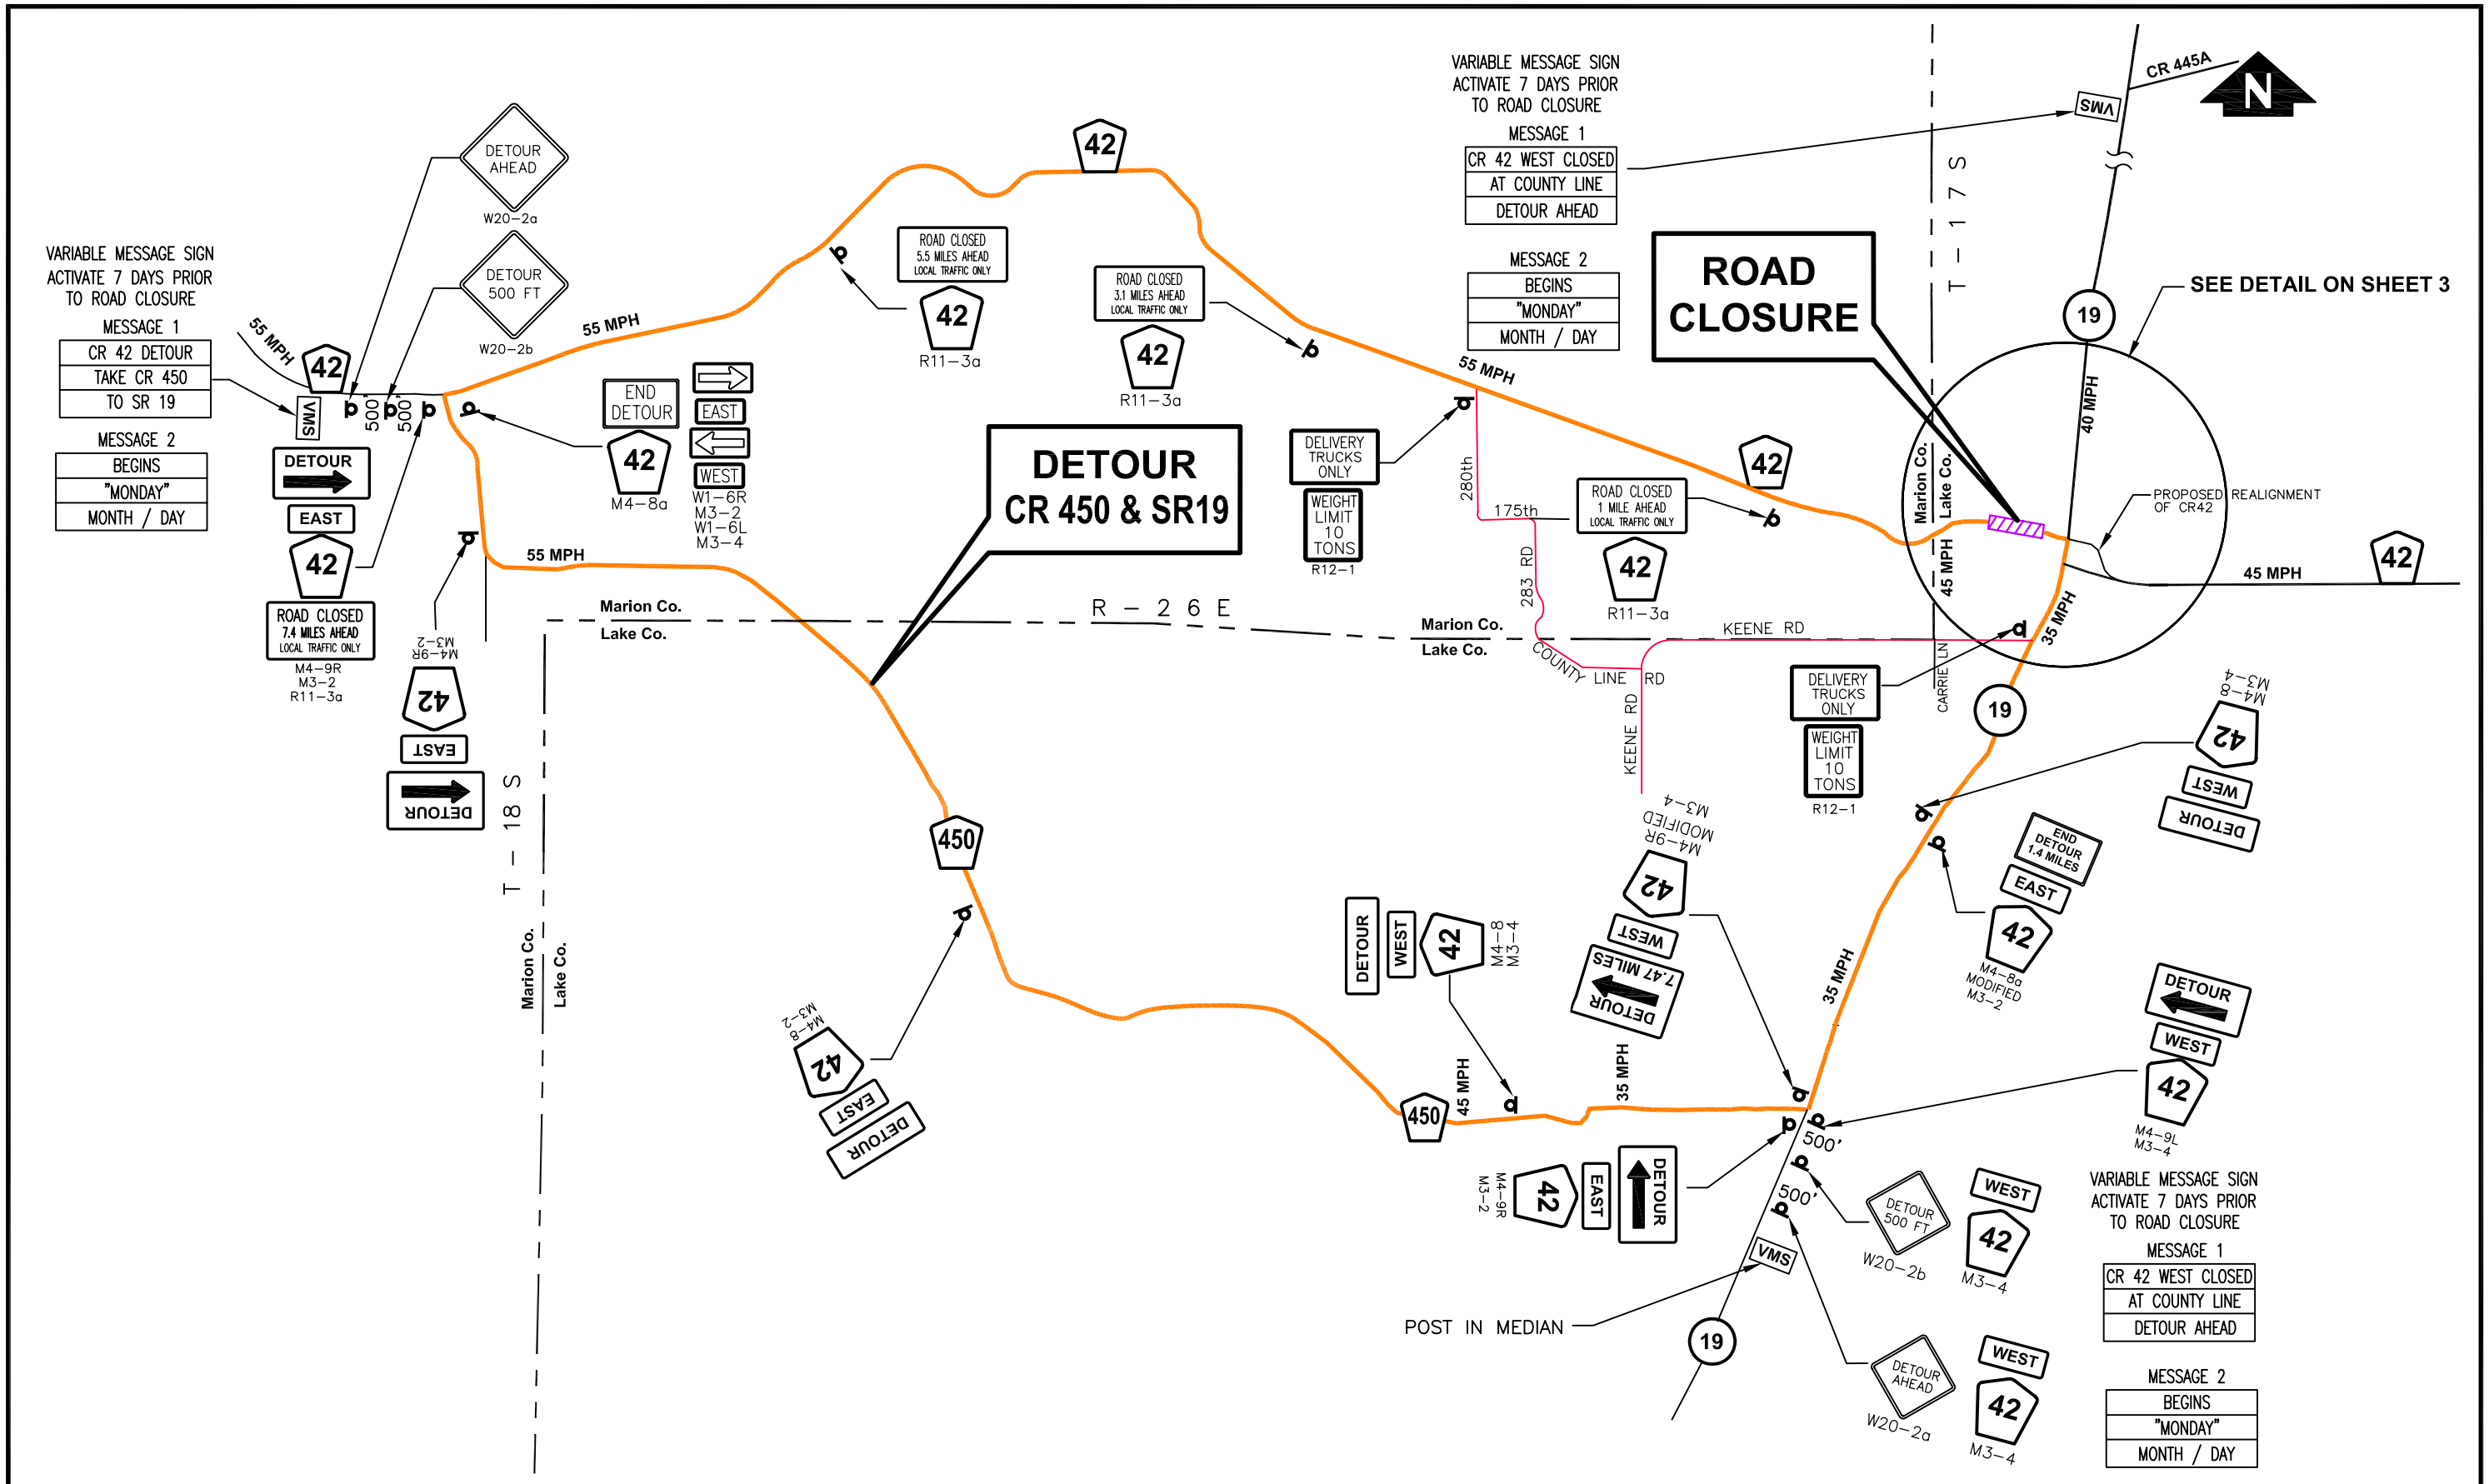

REVISION:	DATE	SECTION	TOWNSHIP	RANGE
		00	00 S	00 E
		DESIGNED: PM	DATE:	FEB 2009
		DRAWN: PLP	DATE:	FEB 2009
		APPROVED:	DATE:	

LAKE COUNTY
FLORIDA

DEPARTMENT OF PUBLIC WORKS
ENGINEERING DIVISION
437 ARDICE AVE.
EUSTIS, FLORIDA 32726

COUNTY ROAD 42
ROAD IMPROVEMENTS
DETOUR SIGNAGE

SIGNATURE

DATE

ALAN KIRKLAND P.E. - FL. REG. NO. 61729

CAD FILE
05054CB

SHEET #
2

C:_PROJECTS\05054 CR_42(LAP project)\dwg\05054CB-MOT.dwg, 6/3/2010 1:39:10 PM

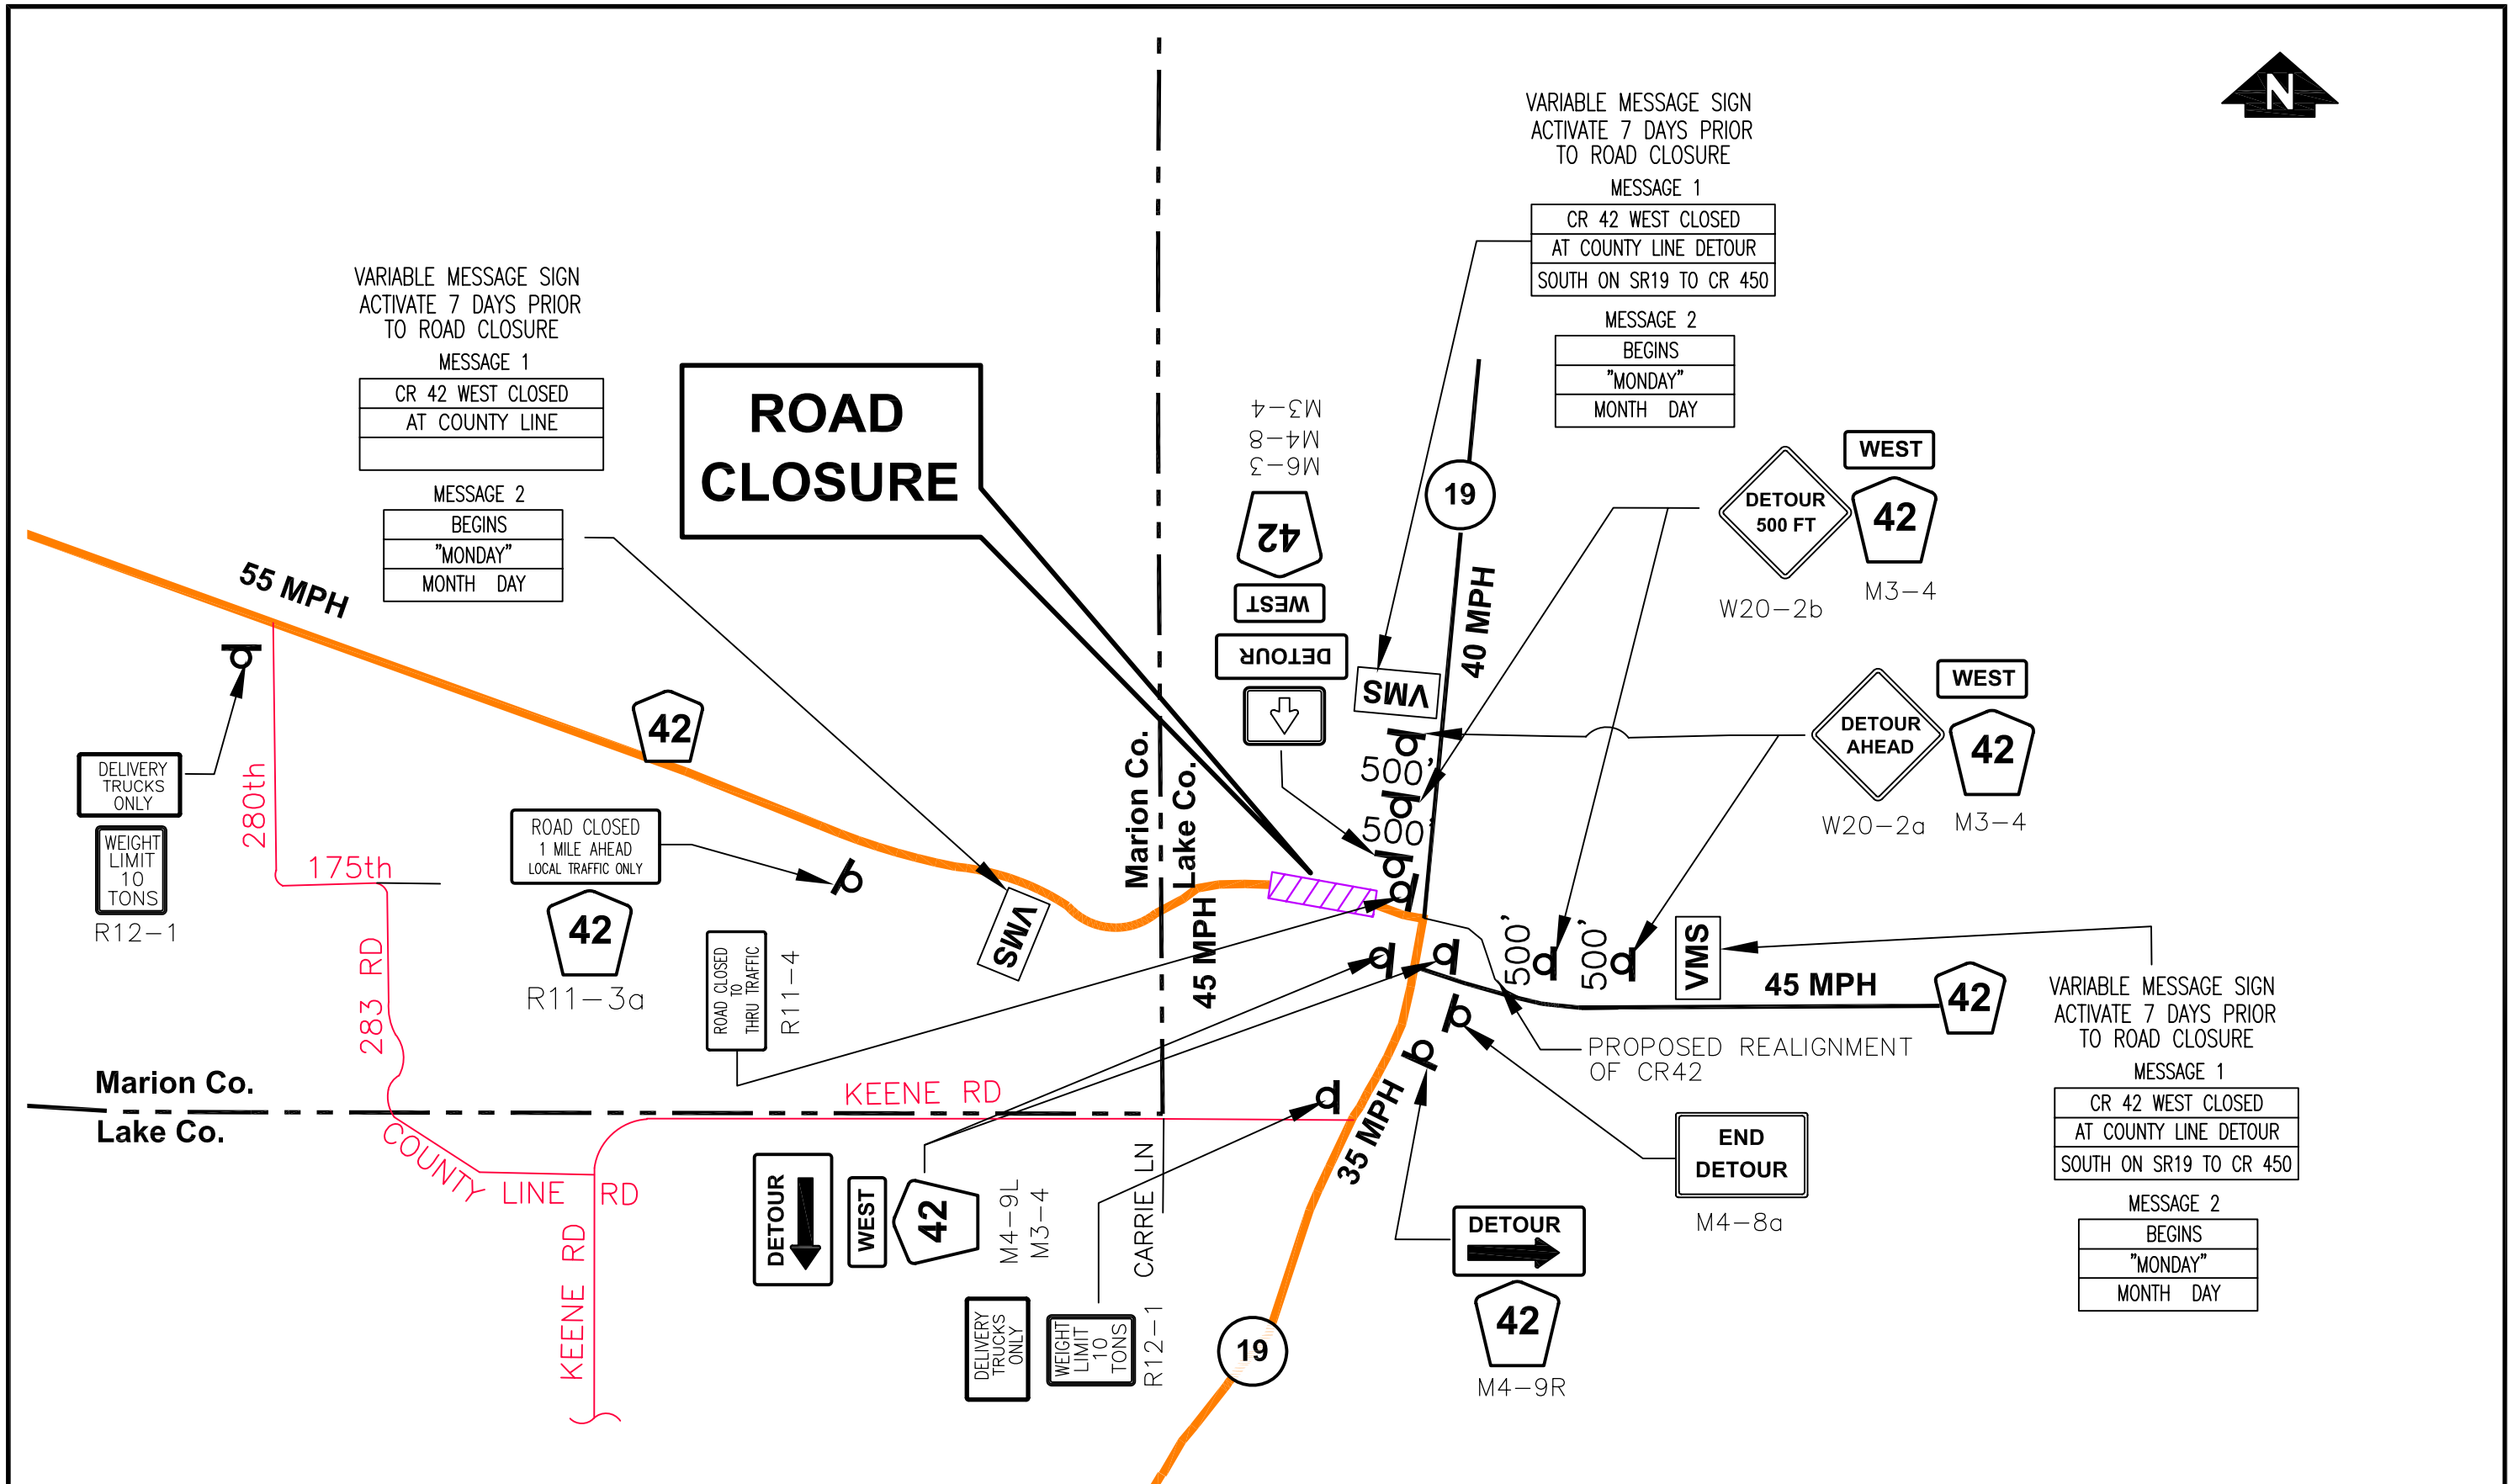

REVISION:	DATE	SECTION	TOWNSHIP	RANGE
		00	00 S	00 E
		DESIGNED: PM	DATE:	FEB 2009
		DRAWN: PLP	DATE:	FEB 2009
		APPROVED:	DATE:	

LAKE COUNTY FLORIDA

DEPARTMENT OF PUBLIC WORKS
ENGINEERING DIVISION
437 ARDICE AVE.
EUSTIS, FLORIDA 32726

COUNTY ROAD 42
ROAD IMPROVEMENTS
DETOUR SIGNAGE

SIGNATURE

DATE

ALAN KIRKLAND P.E. - FL. REG. NO. 61729

CAD FILE 05054CB

SHEET # 3

C:_PROJECTS\05054 CR_42(LAP project)\dwg\05054CB-MOT.dwg, 6/3/2010 1:40:01 PM