UNISEX SINGLE FIXTURE RESTROOM

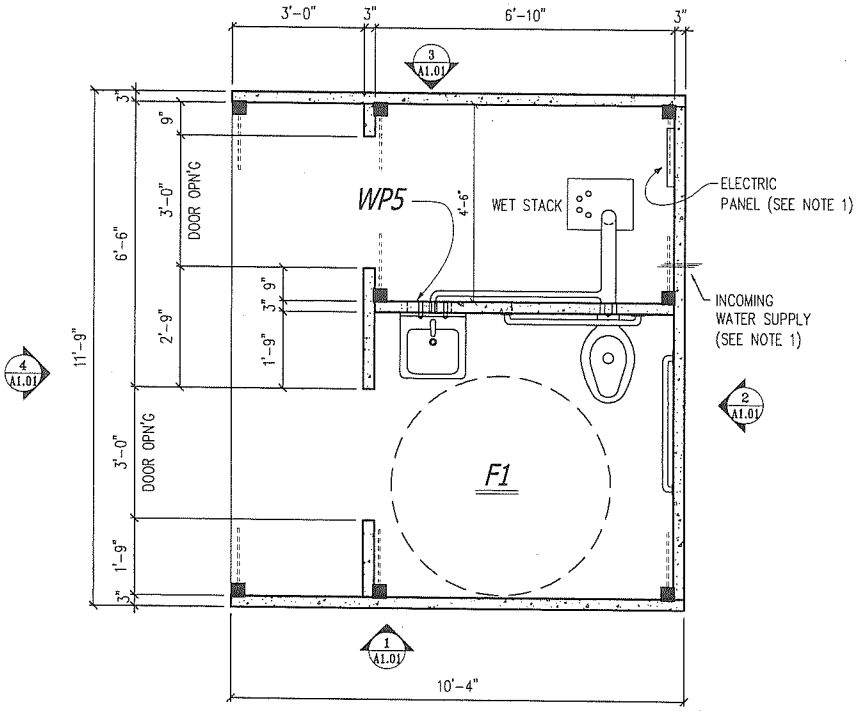

FLOOR PLAN

SCALE: 3/8" = 1'-0"

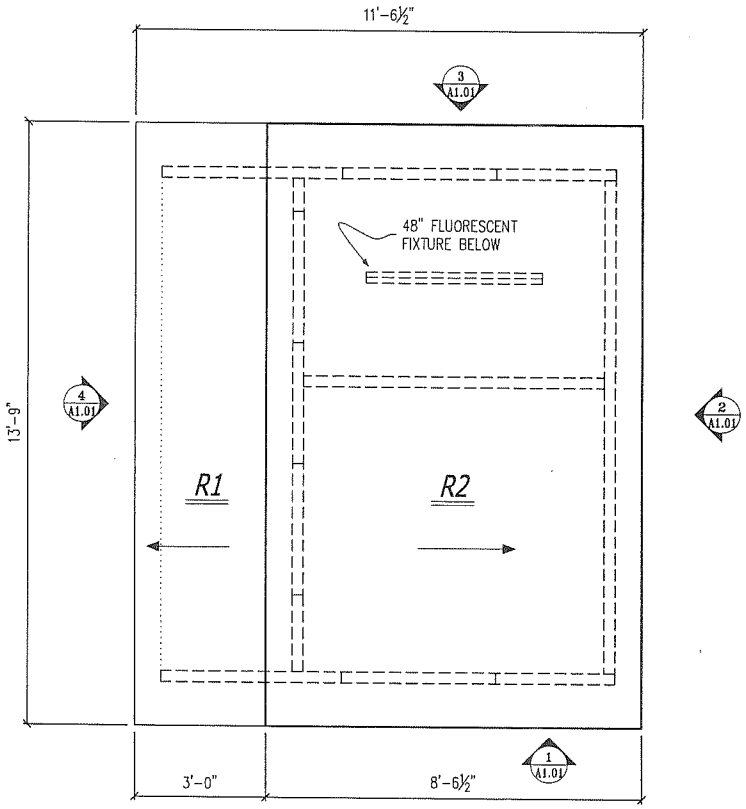

ROOF PLAN

SCALE: 3/8" = 1'-0"

EASI SET

DATE	DESCRIPTION	INI.	REV.

PROJECT: OUTBACK RESTROOMS
MODEL: BLUE RIDGE (WET)

CONTRACTOR: EASI-SET INDUSTRIES
MIDLAND, VA

SCALE: AS NOTED

DRAWN BY: WMM

ISSUE DATE: 7/18/07

SHEET NUMBER/PIECE MARK: A1.03

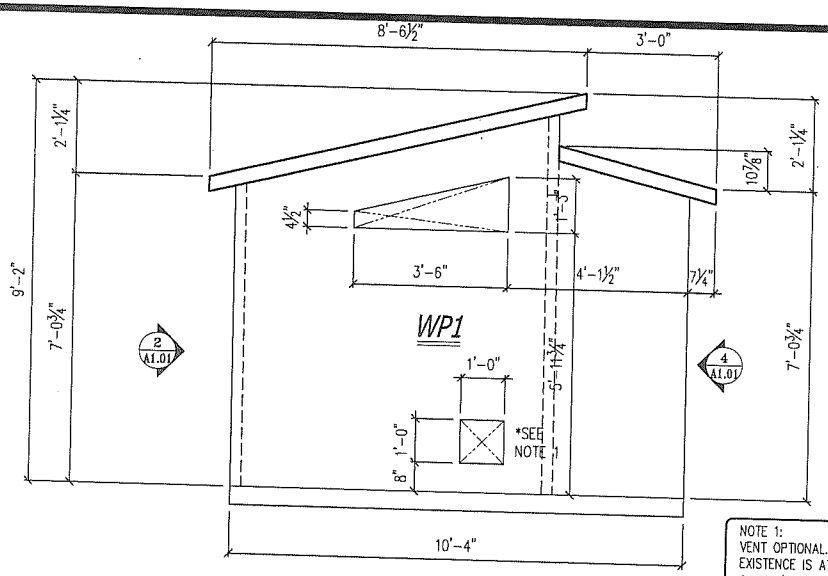

NOTE 1:
VENT OPTIONAL. LOCATION AND EXISTENCE IS AT OWNER/PURCHASERS CHOICE

ELEVATION 3
SCALE: ⅜" = 1'-0"

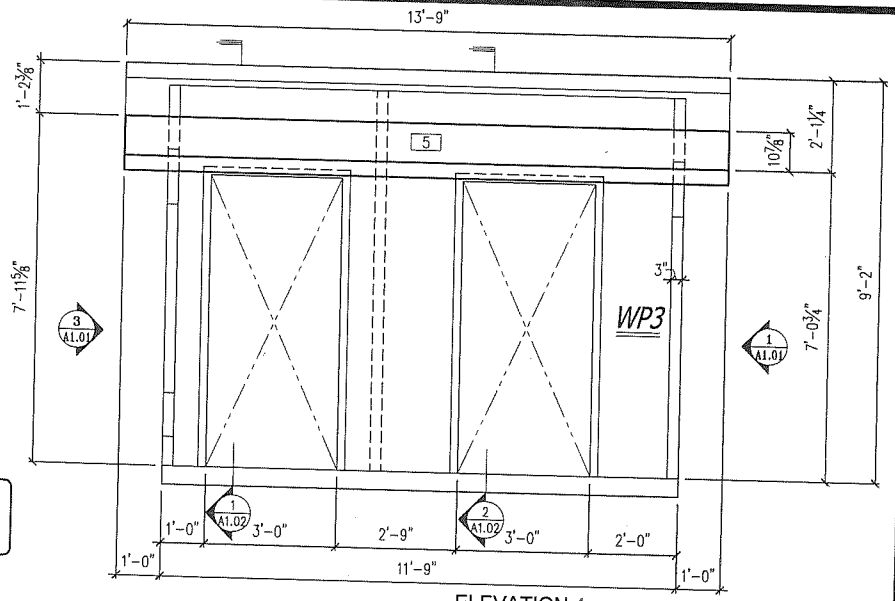

ELEVATION 4
SCALE: ⅜" = 1'-0"

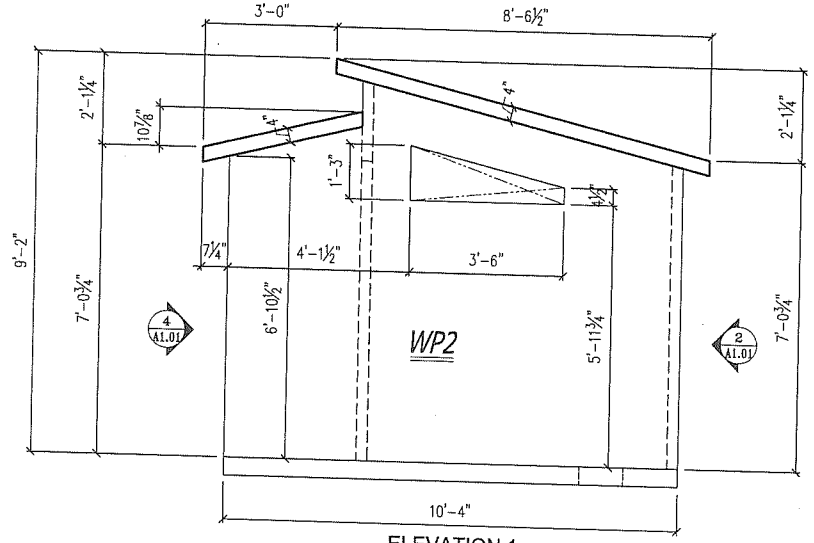

ELEVATION 1
SCALE: ⅜" = 1'-0"

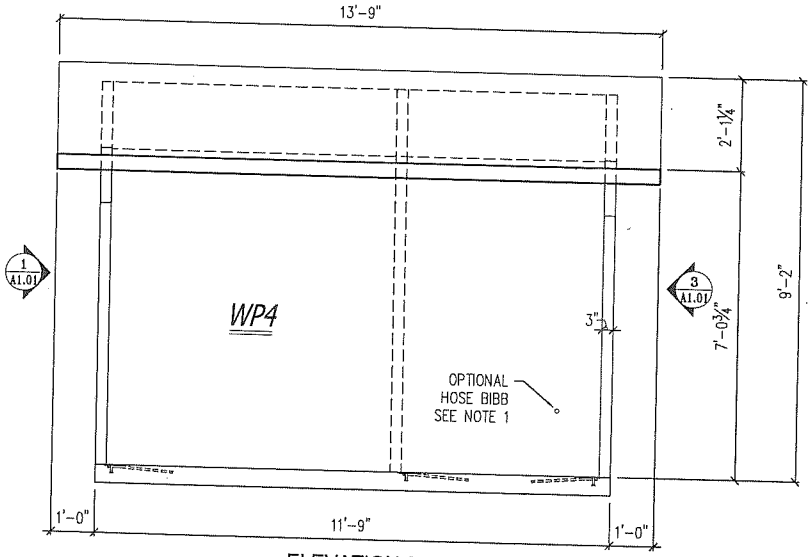

ELEVATION 2
SCALE: ⅜" = 1'-0"

EASI SET

DATE	DESCRIPTION	INI.	REV.

PROJECT: OUTBACK RESTROOMS
MODEL: BLUE RIDGE (WET)
CONTRACTOR: EASI-SET INDUSTRIES
MIDLAND, VA

SCALE: AS NOTED
DRAWN BY: WMM
ISSUE DATE: 7/18/07
SHEET NUMBER/PIECE MARK: A1.01