Job No. 51003 Work order No. 96799 Proj. Manager. CDT Date 05.09.2016

Task Description LOCATE CWM'S AT LAKE COUNTY SHERIFF'S OFC Team JOSI

Page 1 of 1

Southeastern Surveying

- DIRECTED CONNECT ON BOTH CHILL WATER MAINS (S & R) IN BASEMENT AND 1/2 HOT WATER LINES. ALL LINES APPEAR TO RUN TOGETHER IN JOINT TRENCH.

SIGNAL GETS DISTORTED AT WATER BFP AND WHERE LINES "TEE" IN ROAD. TEE LOCATIONS ARE APPROXIMATE BASED ON LINES RUNNING NORTH, EAST AND WEST.

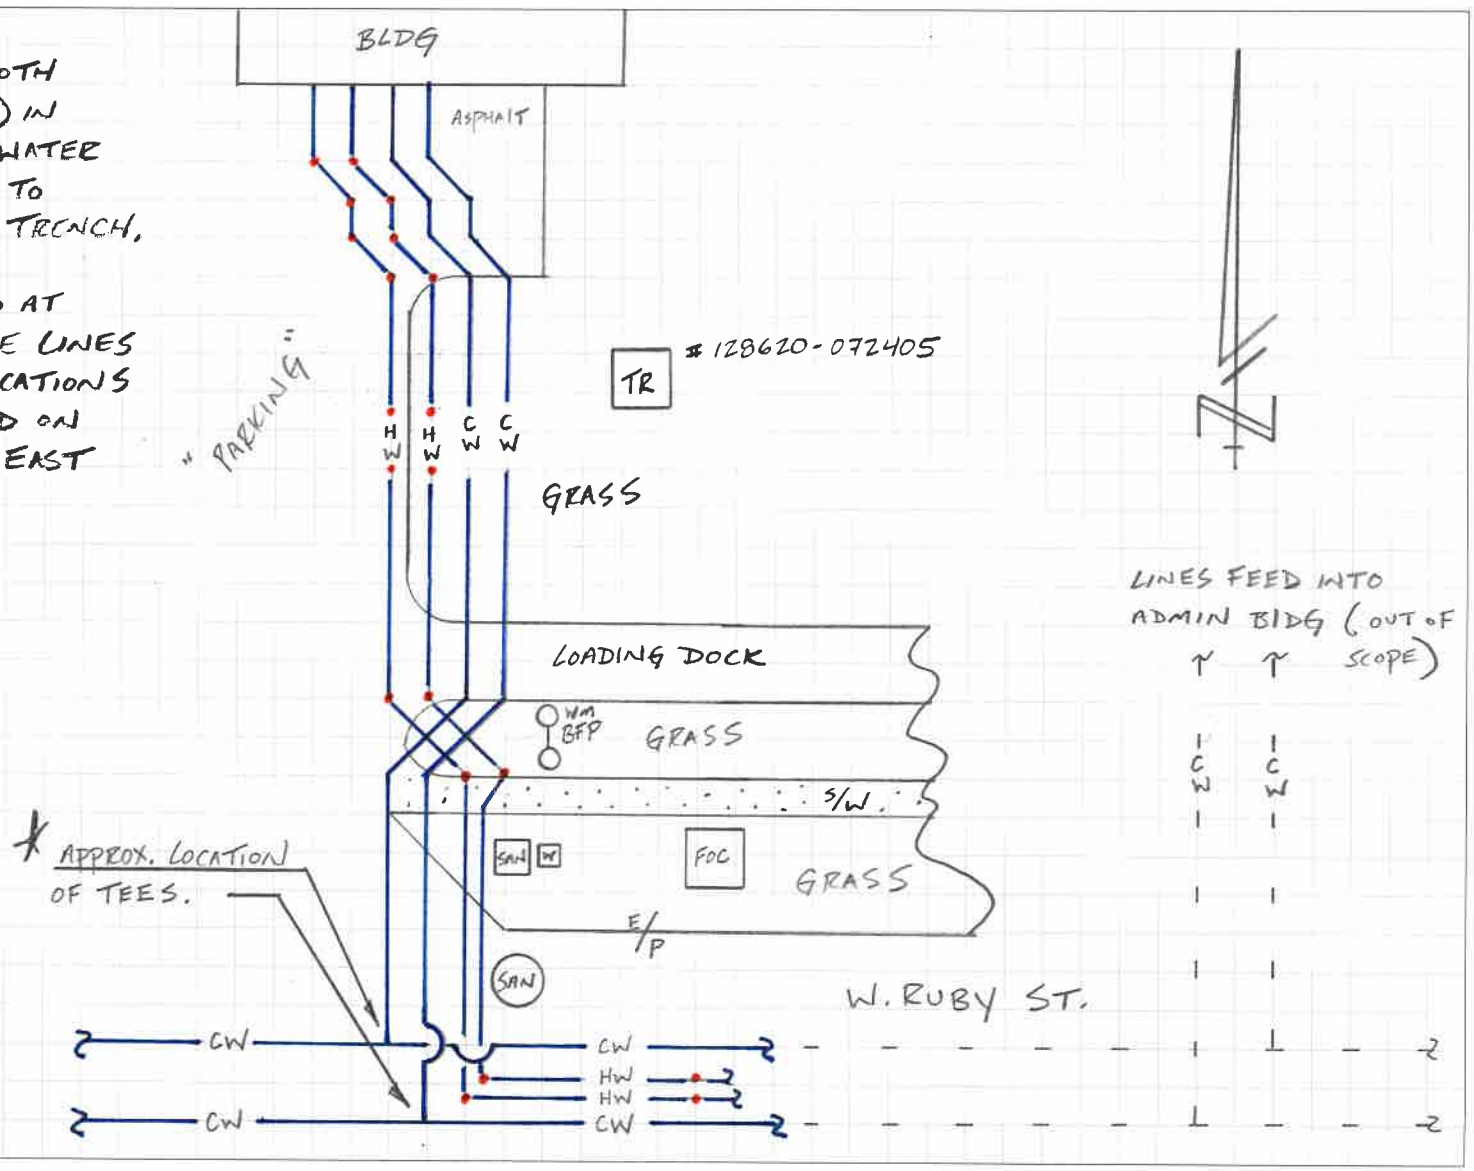

Rev. 1/08/02