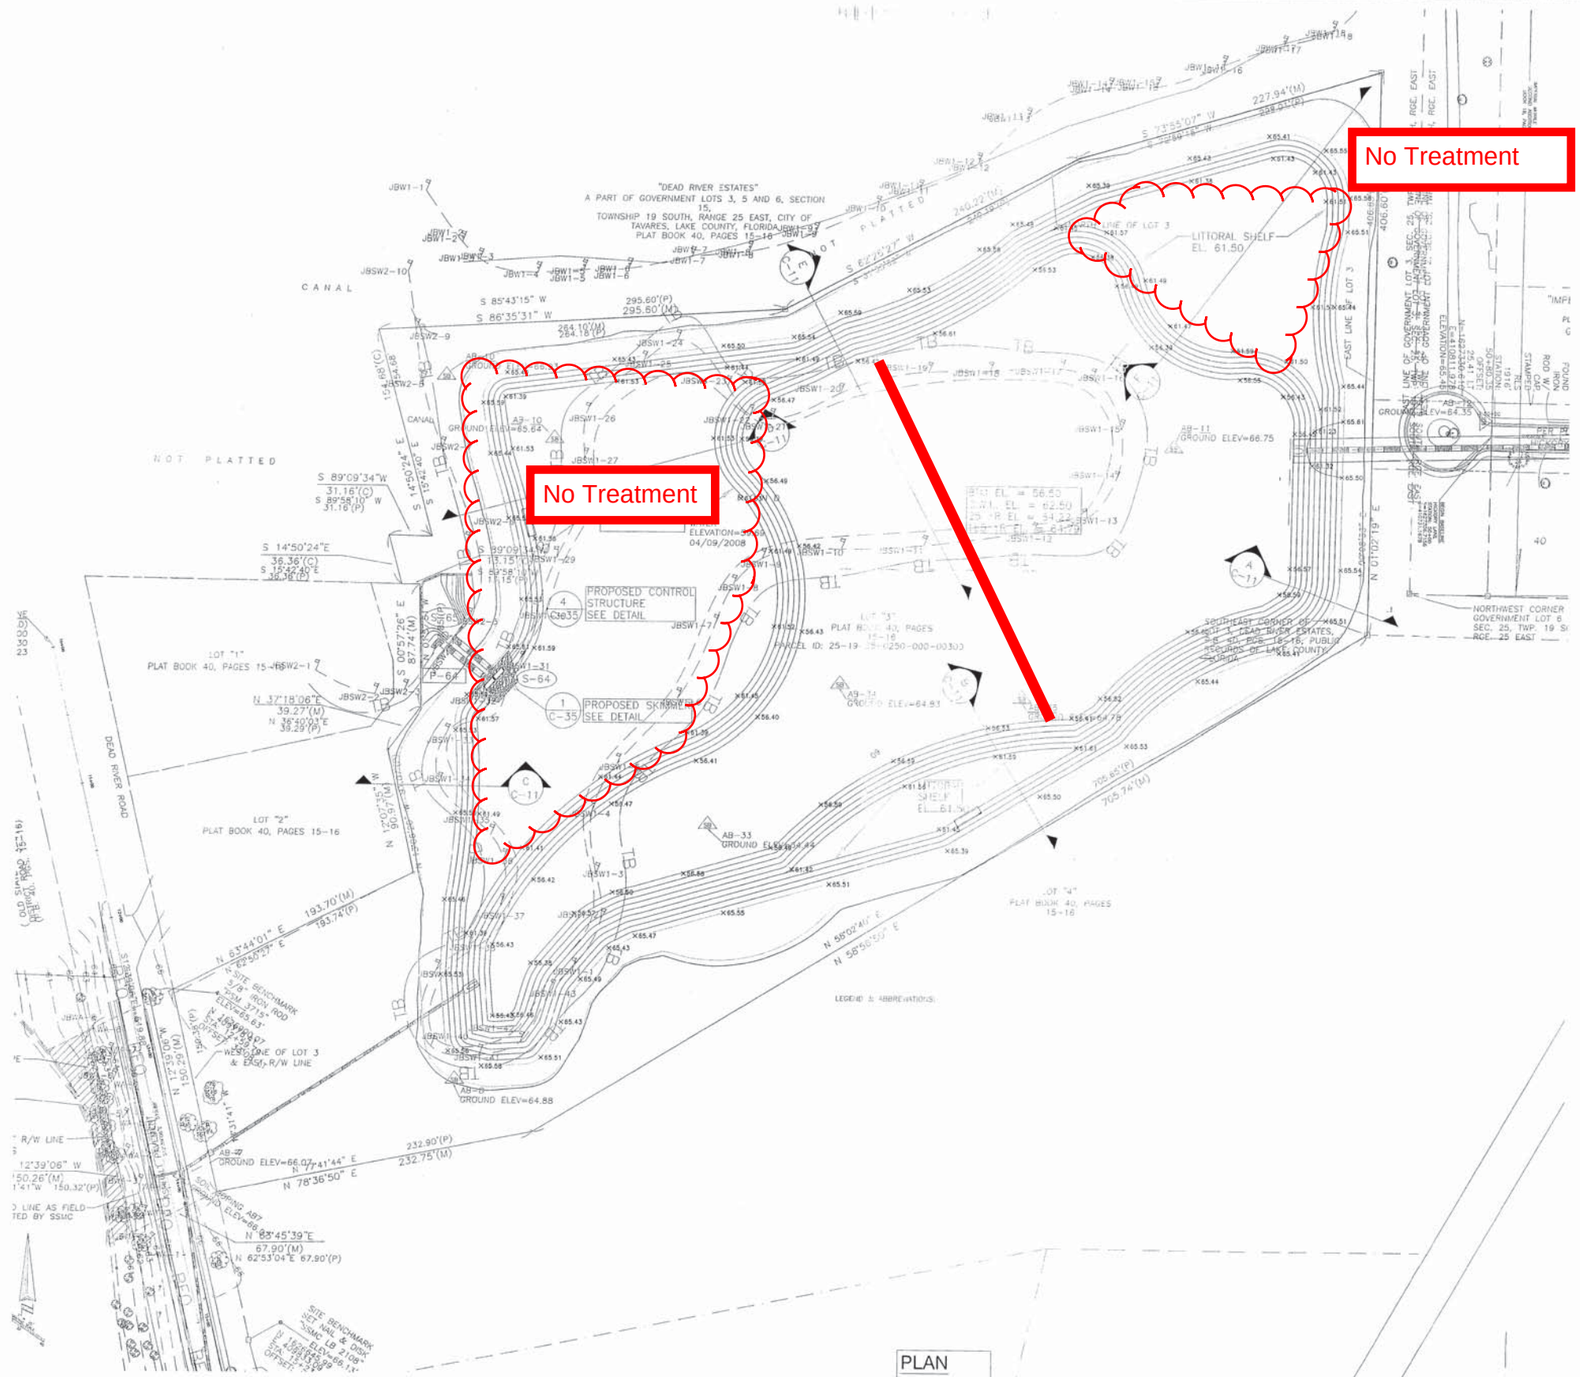

R:\COUNTY\LAKE\LC-110\Construction Plans\LC110_C-10.dwg 5/21/2009 4:47:32 PM EDT

MICHAEL L. BRILEGGER, P.E.
FLORIDA LICENSE NO. 44948
MAY 22, 2009

LAKE COUNTY
DEPARTMENT OF PUBLIC WORKS
LAKE COUNTY FLORIDA
437 ARDICE AVE., EUSTIS, FLORIDA 32726

REVISION:	DATE

S. 25	T. 19S	R. 25E
SURVEYED:	DATE:	
FIELD BOOK:	PAGE:	
DESIGNED:	TRA	DATE: 05/22/09
DRAWN:	JRA	DATE: 05/22/09
APPROVED:	MLB	DATE: 05/22/09

DEAD RIVER ROAD
STORMWATER POND

GRADING AND DRAINAGE PLAN
STORMWATER POND

JOB NO.: LC-110

SHEET: C-10

10 OF 36