Concrete Bleacher Pads-Scope of Service
Provide all labor, equipment, materials, fuel and any other incidental costs, and supervision necessary for the installation of eight (8) 6" thick concrete bleacher pads.

Concrete:
6" thick concrete to 3000 psi with @ 28 days with 6x6 #10/10 WWM, to follow existing grade. Total concrete quantity is 160 cubic yards. Final dimension and layout is provided by the County.

Subgrade:
Compacted to 95% mod. PROCTOR T-180

Cleaning:
During the progress of the work, the contractor shall keep the park free from accumulation of waste materials, and any other debris resulting from the work. At the completion of the work, the contractor shall remove all waste materials and the site shall be restored to good condition.

NORTH LAKE COMMUNITY PARK

6" THICK CONCRETE BLEACHER PADS (8)

TOTAL: 160 CUBIC YARDS

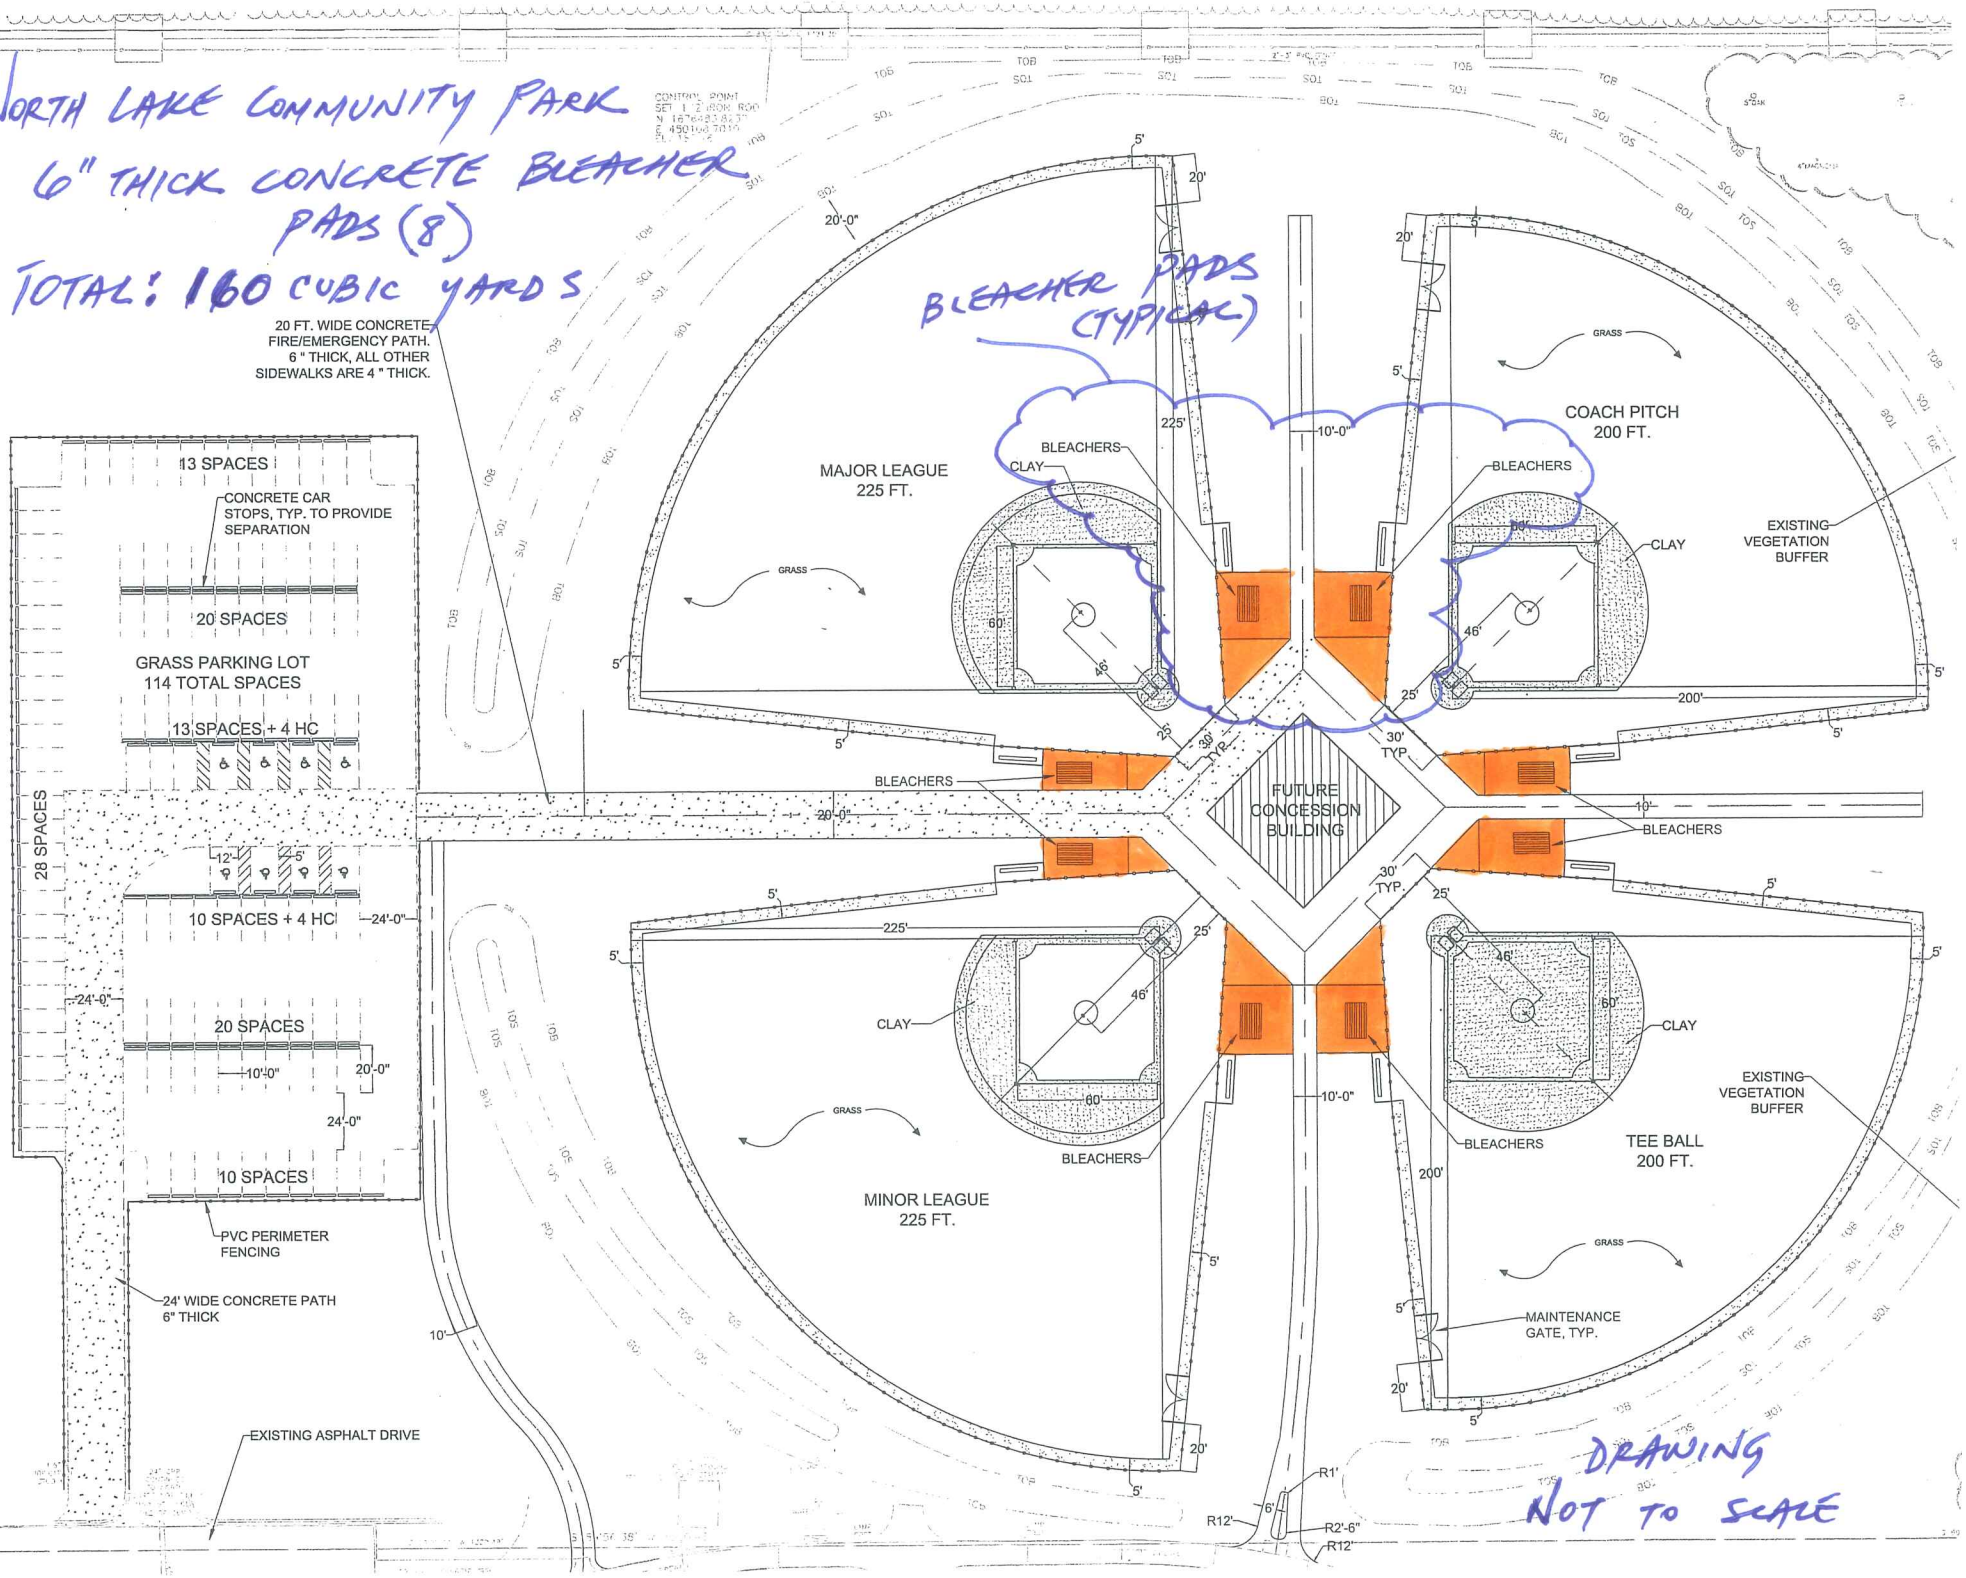

contractual agreement between the Landscape Architect and the Client.

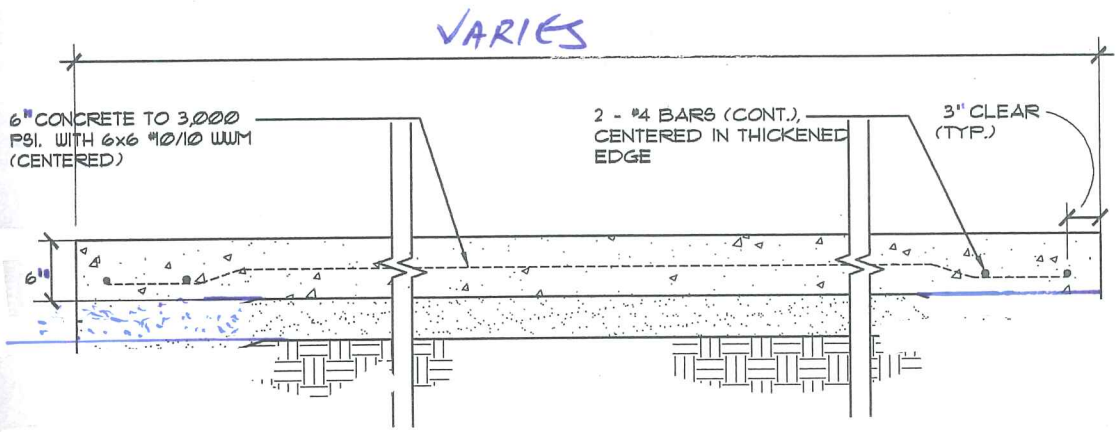

NOTES:

1. UNLESS OTHERWISE INDICATED, SEE DETAIL FOR SIDEWALK/ BAND SCORING PATTERN AND FINISH.

2. PROVIDE MIN. 1% CROSS SLOPE ON ALL SIDEWALKS UNLESS OTHERWISE INDICATED.

3. ALL PRE-MOULDED EXPANSION JOINTS SHALL BE 3/8" WIDE, FULL DEPTH OF CONCRETE. TOOLED CONTROL JOINTS SHALL BE 1/8" WIDE, MIN. 1 1/2" DEEP.

4. MAINTAIN ALL EXPANSION JOINTS, CONTROL JOINTS PER SPECIFICATIONS.

TYP CONCRETE PAD - SECTION

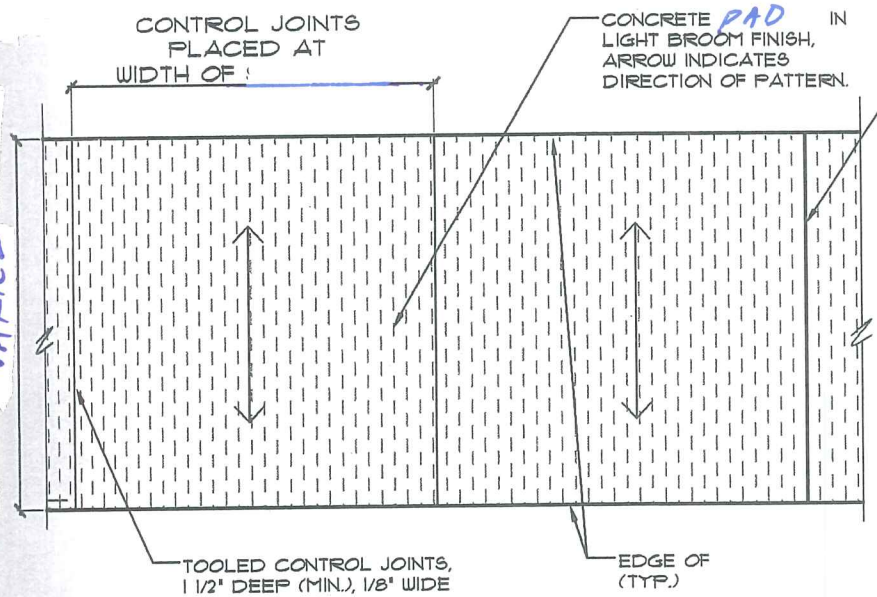

CONTROL JOINT / EXPANSION JOINT CHART:

WIDTH OF SIDEWALK	CONTROL JOINT	EXPANSION JOINT
4'	EVERY 4'	EVERY 24'
5'	EVERY 5'	EVERY 25'
6'	EVERY 6'	EVERY 24'
8'	EVERY 8'	EVERY 24'
10'	EVERY 10'	EVERY 30'

TYPICAL CONCRETE PAD - PLAN

1

CONCRETE BLEACHER PAD

LAKE COUNTY
FLORIDA

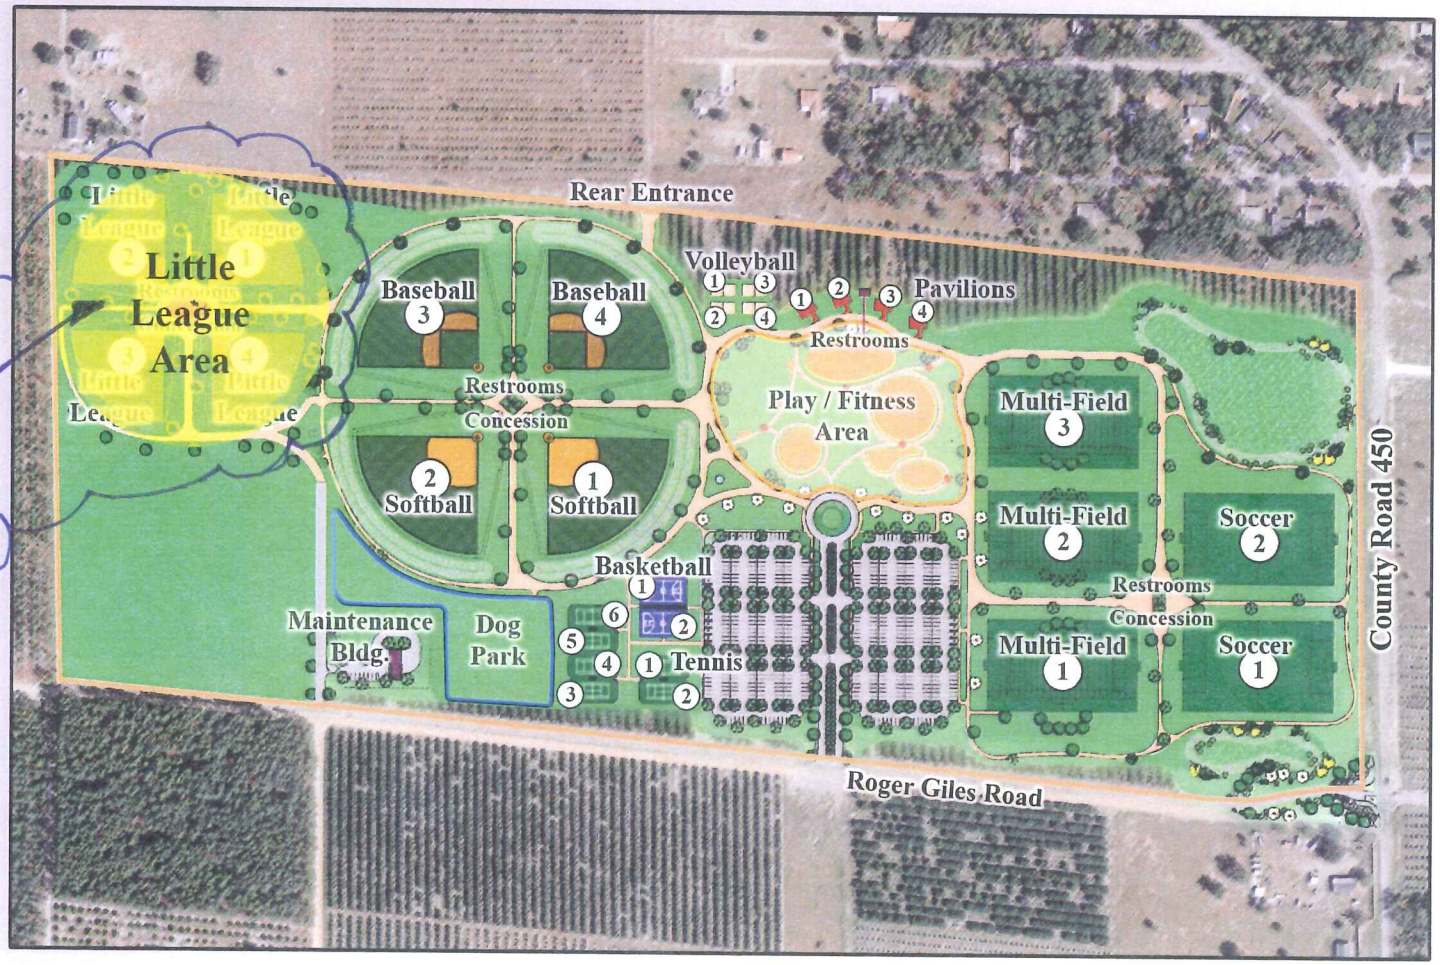

CONCRETE BLEACHER PAD (8) AREA

NORTH LAKE COMMUNITY PARK

SITE DIRECTORY