SOFTBALL

S#3

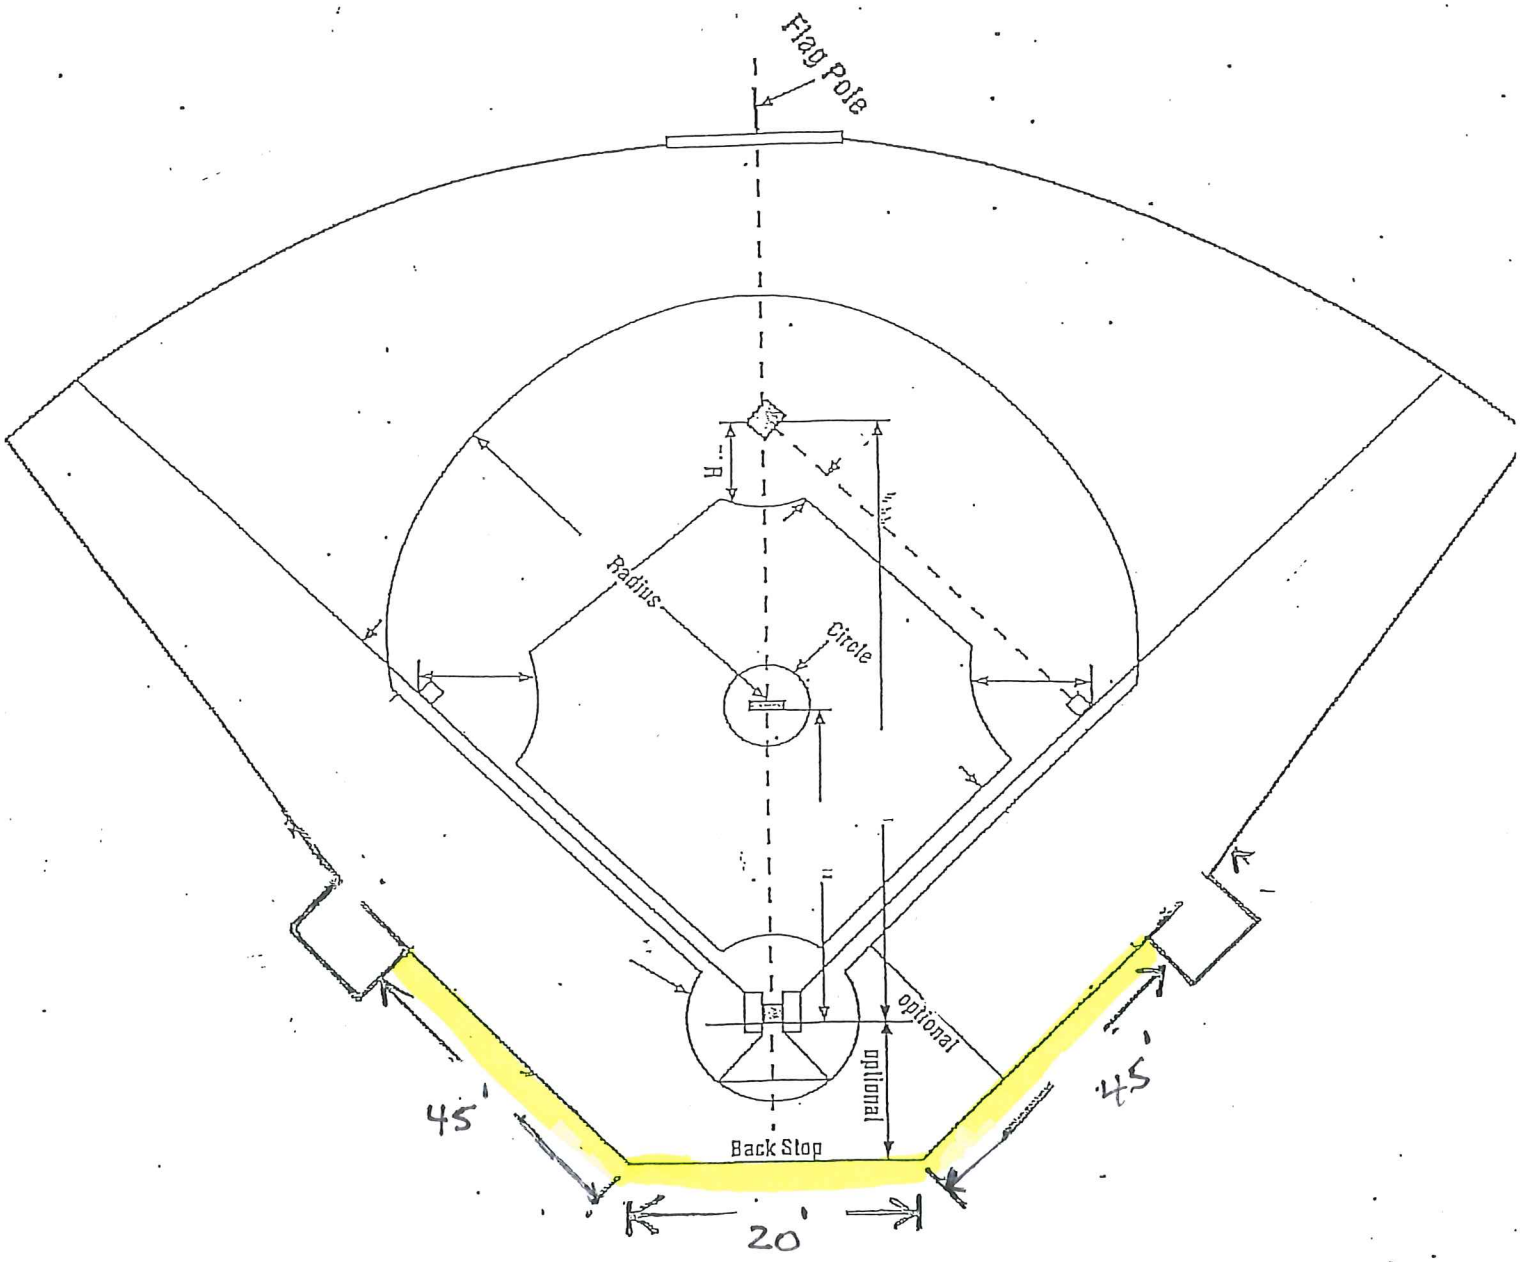
Flag Pole
Radius
Circle
optional
optional
Back Stop
45'
45'
20'

Minneola Athletic Complex

SOUTH LAKE COMMUNITY PARK

work Location

SITE DIRECTORY

- P Parking
- Restroom
- Pavilion
- Concession
- Path Lighting (Typical)
- Multi-Use Trail
- Exercise Station
- Playground
- Dog Park
- Batting Cages

CONCEPTUAL PLAN 12-5-2011

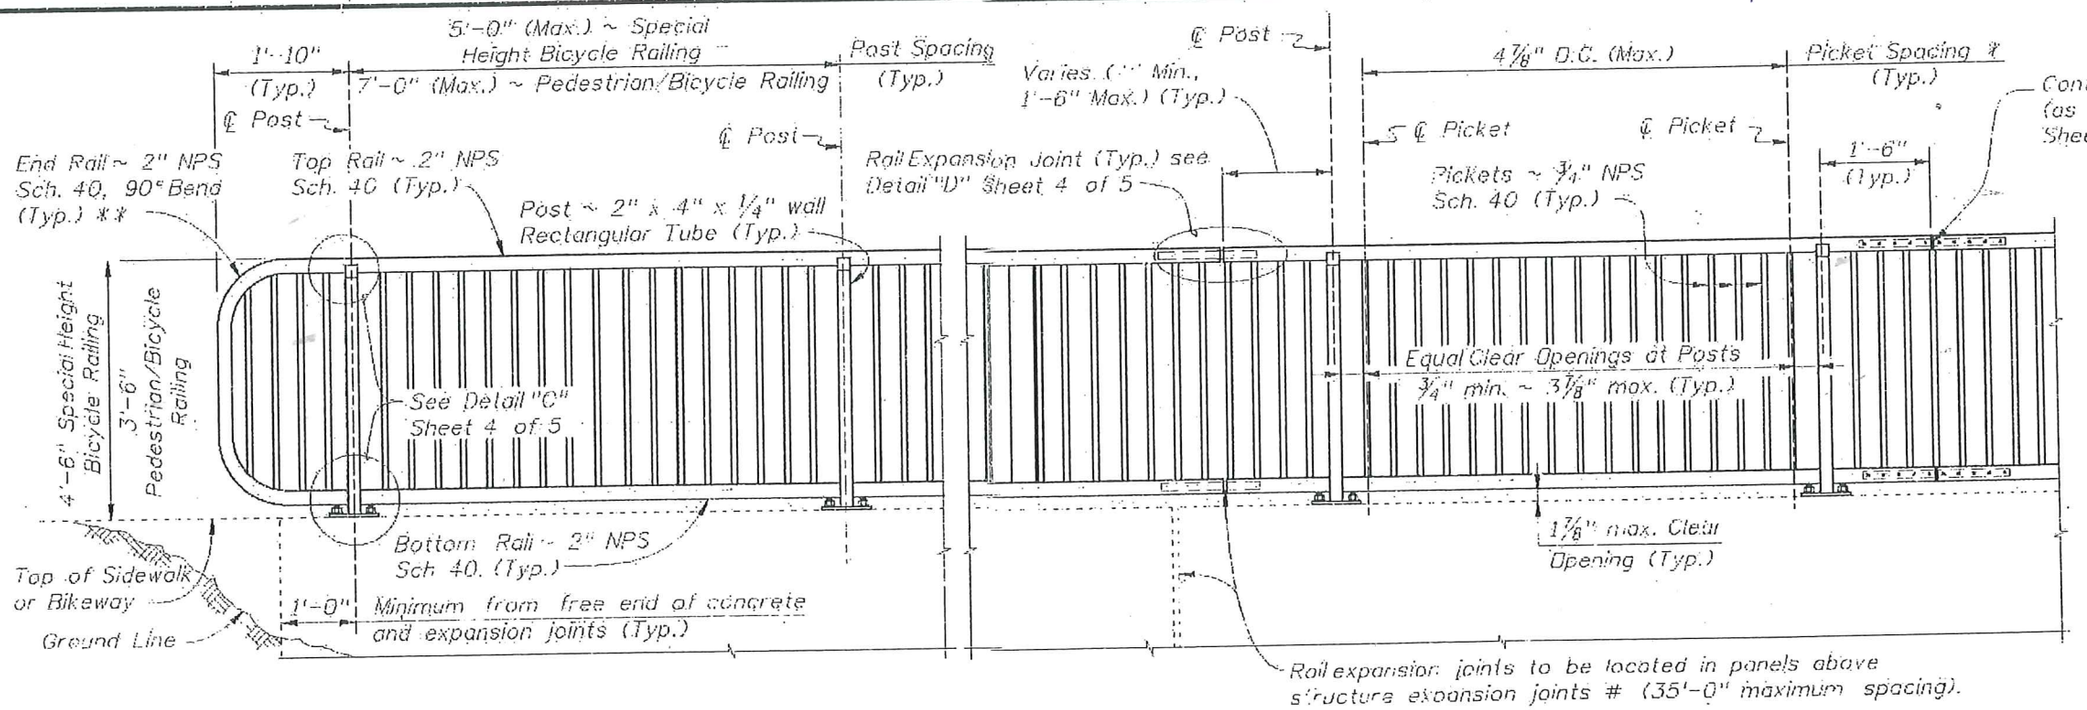

ELEVATION
(Showing Outside Face of Railing)

TYPICAL RAILING DETAILS & RAILINGS ON GRADES 0% TO 5%