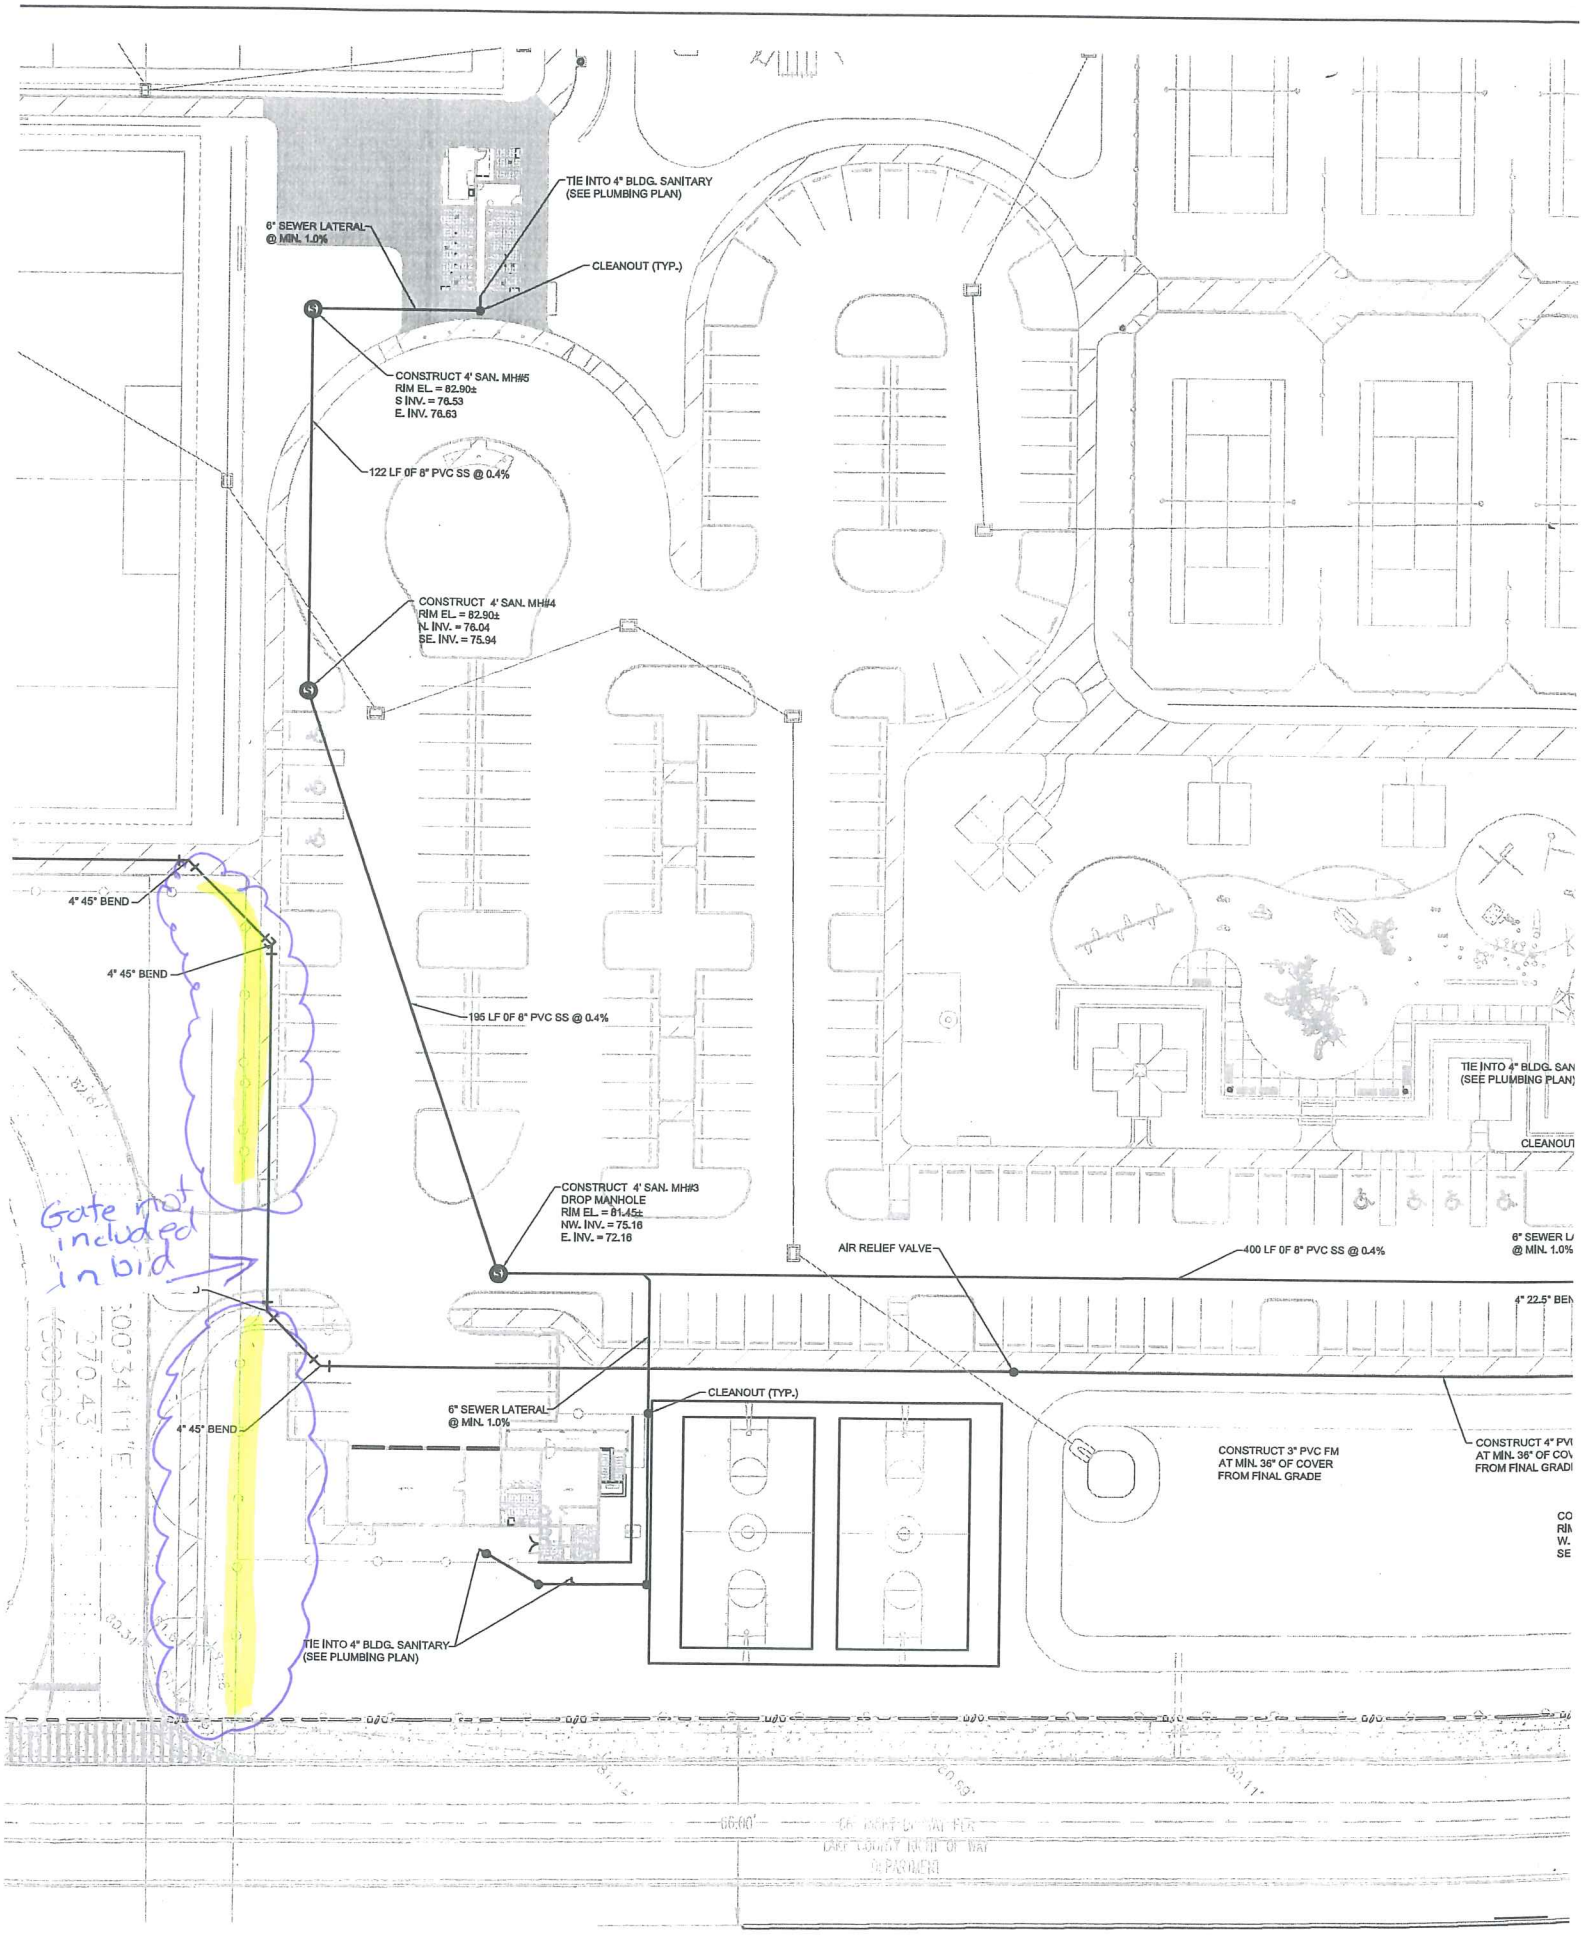
TIE INTO 4" BLDG. SANITARY
(SEE PLUMBING PLAN)
6" SEWER LATERAL
@ MIN. 1.0%
CLEANOUT (TYP.)
CONSTRUCT 4' SAN. MH#5
RIM EL. = 82.90±
S INV. = 76.53
E. INV. 76.63
122 LF 0F 8" PVC SS @ 0.4%
CONSTRUCT 4' SAN. MH#4
RIM EL. = 82.90±
N. INV. = 76.04
SE. INV. = 75.94
4" 45° BEND
4" 45° BEND
195 LF 0F 8" PVC SS @ 0.4%
TIE INTO 4" BLDG. SAN
(SEE PLUMBING PLAN)
CLEANOUT
Gate not
included
in bid
CONSTRUCT 4' SAN. MH#3
DROP MANHOLE
RIM EL. = 81.45±
NW. INV. = 75.16
E. INV. = 72.16
AIR RELIEF VALVE
400 LF 0F 8" PVC SS @ 0.4%
6" SEWER L
@ MIN. 1.0%
4" 22.5° BEN
4" 45° BEND
6" SEWER LATERAL
@ MIN. 1.0%
CLEANOUT (TYP.)
CONSTRUCT 3" PVC FM
AT MIN. 36" OF COVER
FROM FINAL GRADE
CONSTRUCT 4" PV
AT MIN. 36" OF COV
FROM FINAL GRADI
TIE INTO 4" BLDG. SANITARY
(SEE PLUMBING PLAN)