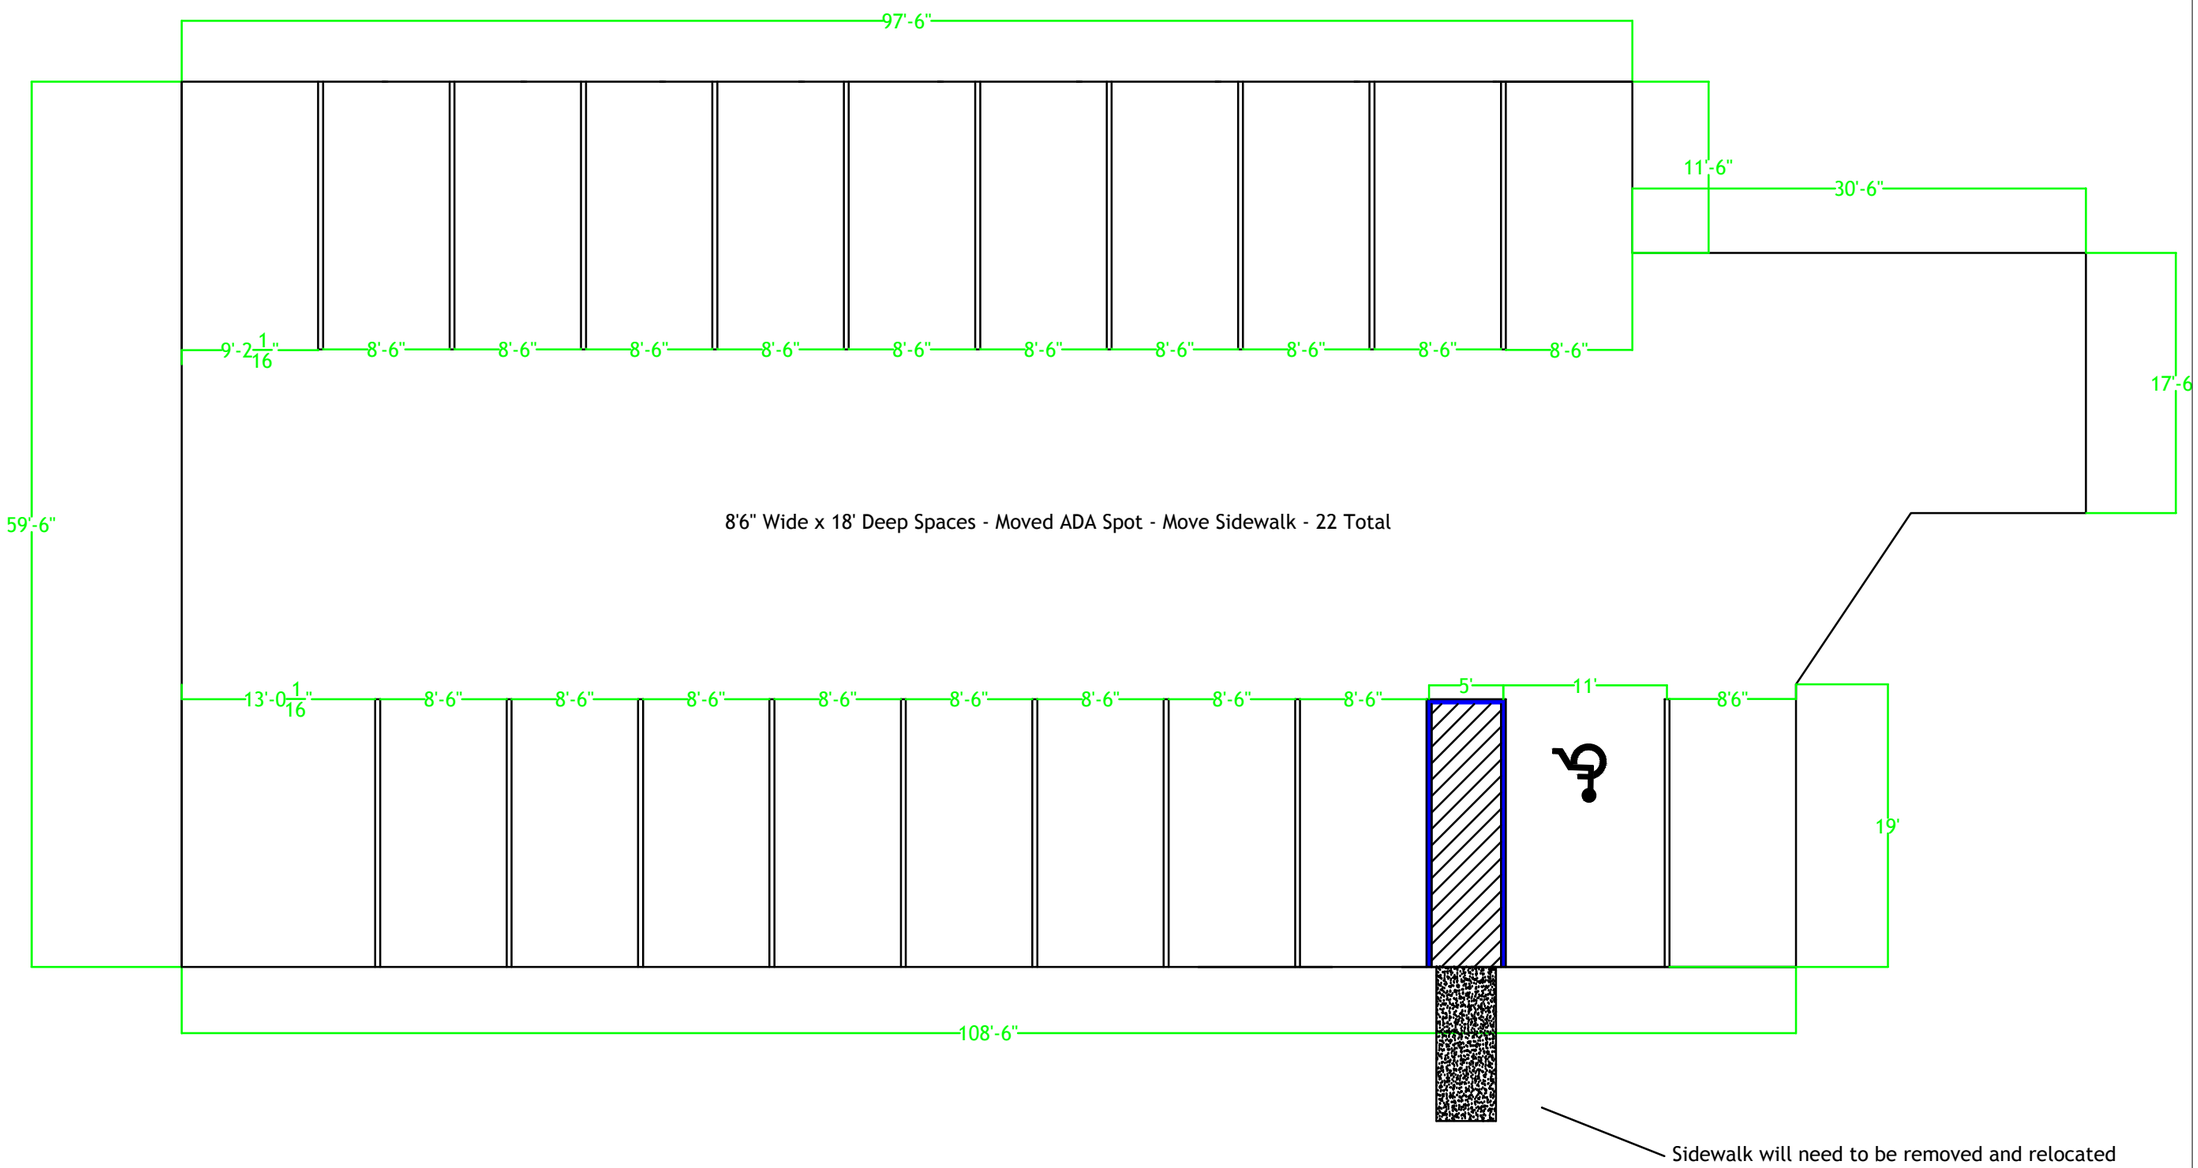

Lake County Dept. of Facilities
Development & Management
32400 CR 473
Leesburg, FL 34788
352.253.4960

LAKE COUNTY
FLORIDA

SITE PLAN

REVISIONS

no.	date	description

ISSUED FOR: BIDDING

Date:3-30-16

Drawn by: DMGII

SHEET NBR.
2 of 24

A2.0