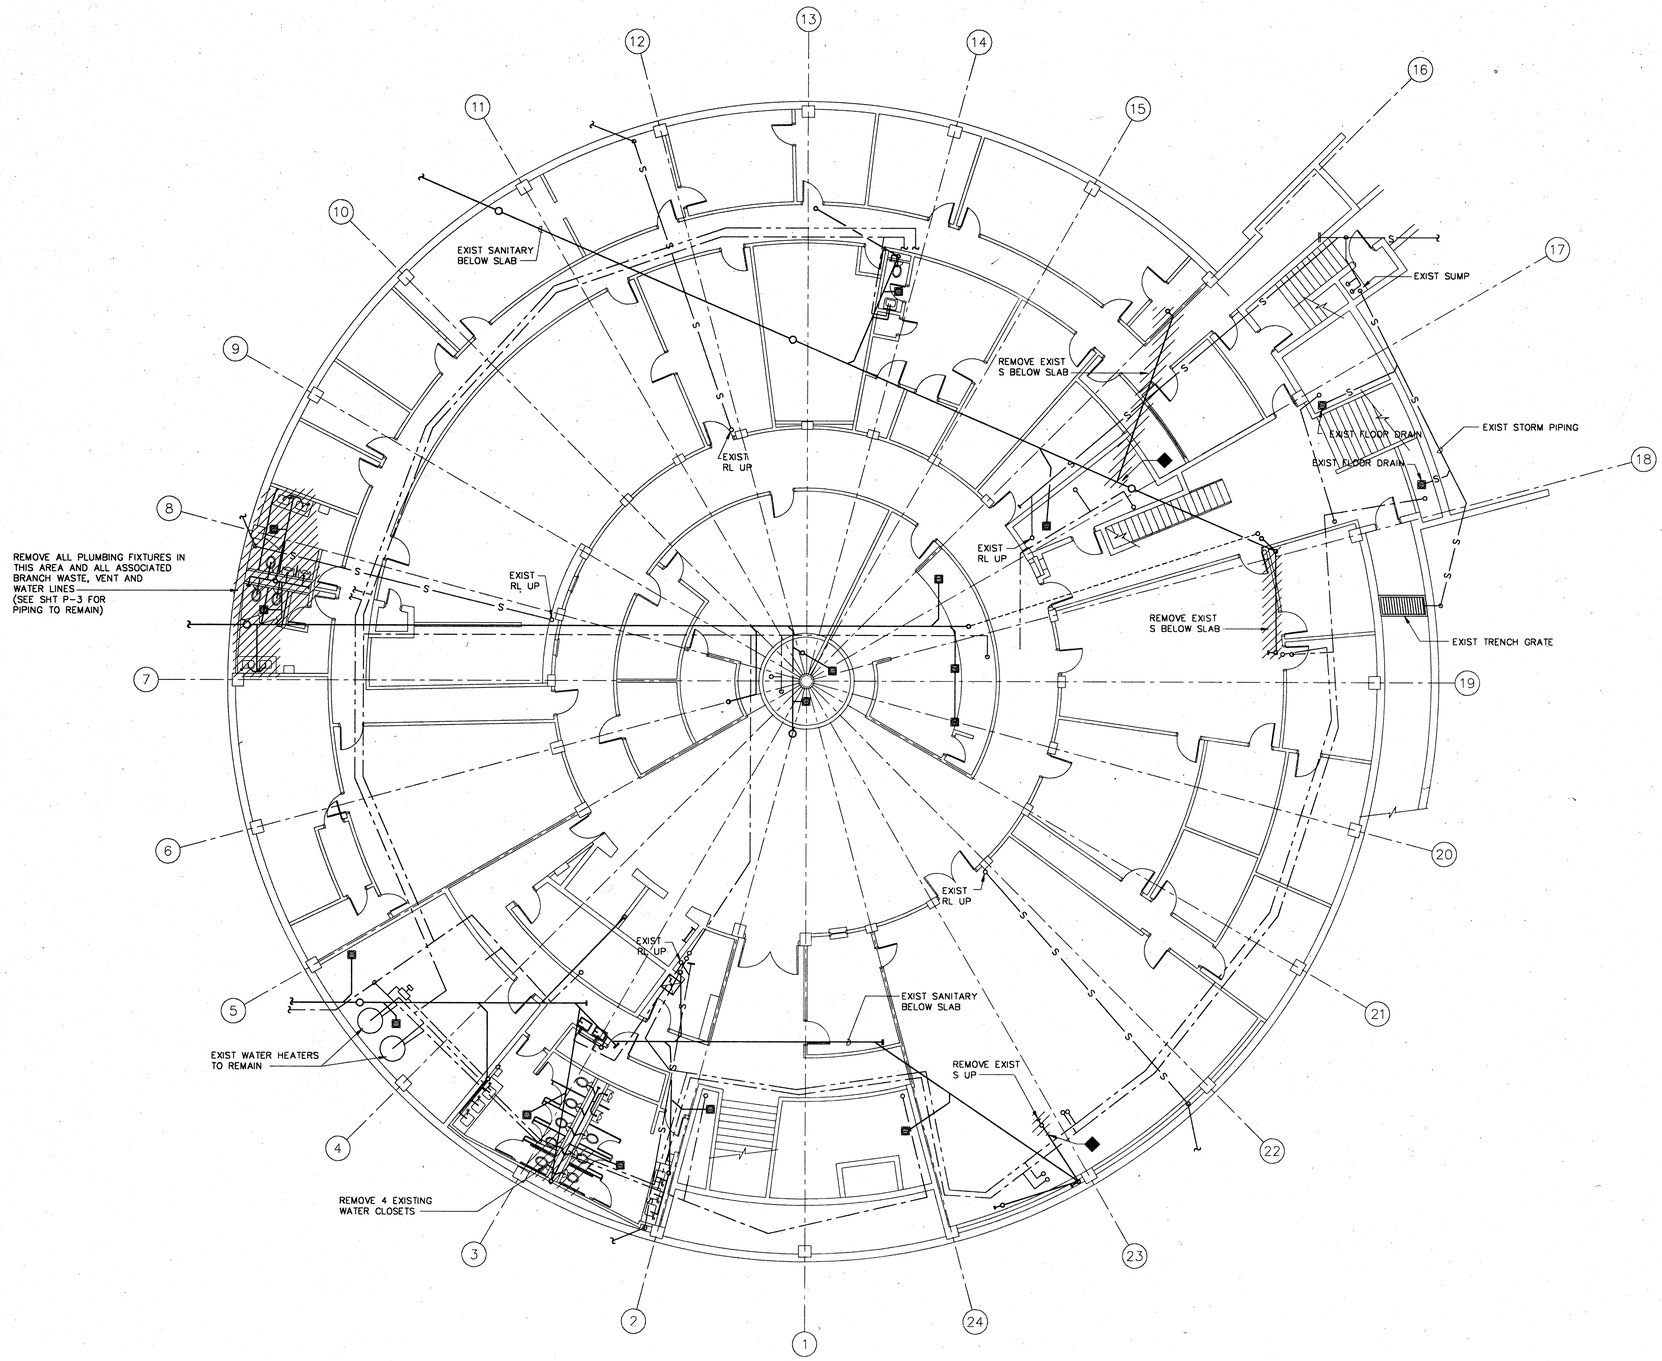

1ST FLOOR PLAN
SCALE 1/8" = 1'-0"

P:\92054\ROUND
BRCHP2 01/04/94 15:35:44 PRODUCED BY DSA CADD SYSTEM

PLOTTING SCRIPT FILE: 18EPLOT

ODELL
PLANNING•ARCHITECTURE•ENGINEERING

DSA GROUP INC.
ENGINEERS · SURVEYORS · PLANNERS · SCIENTIST

D.S.A. BUILDING
2005 PAN AM CIRCLE
TAMPA, FLORIDA 33607
(813) 873-1222

P.I.C. T.S.
P.A. T.S.
P.E. C.D.
DESIGN P.A.
DRAWN P.A.
ODELL ASSOCIATES INC. TAMPA, FL

Copyright ©

NO.	BY	DATE	DESCRIPTION

LAKE COUNTY GOVERNMENT CENTER

SHEET TITLE
COUNTY ADMINISTRATION BUILDING
1ST FLOOR PLAN
DEMO. PLUMBING

PROJECT NUMBER
2434-000

DATE
FEB. 14, 1994 ISSUED FOR PRICING

SHEET NUMBER
P-2

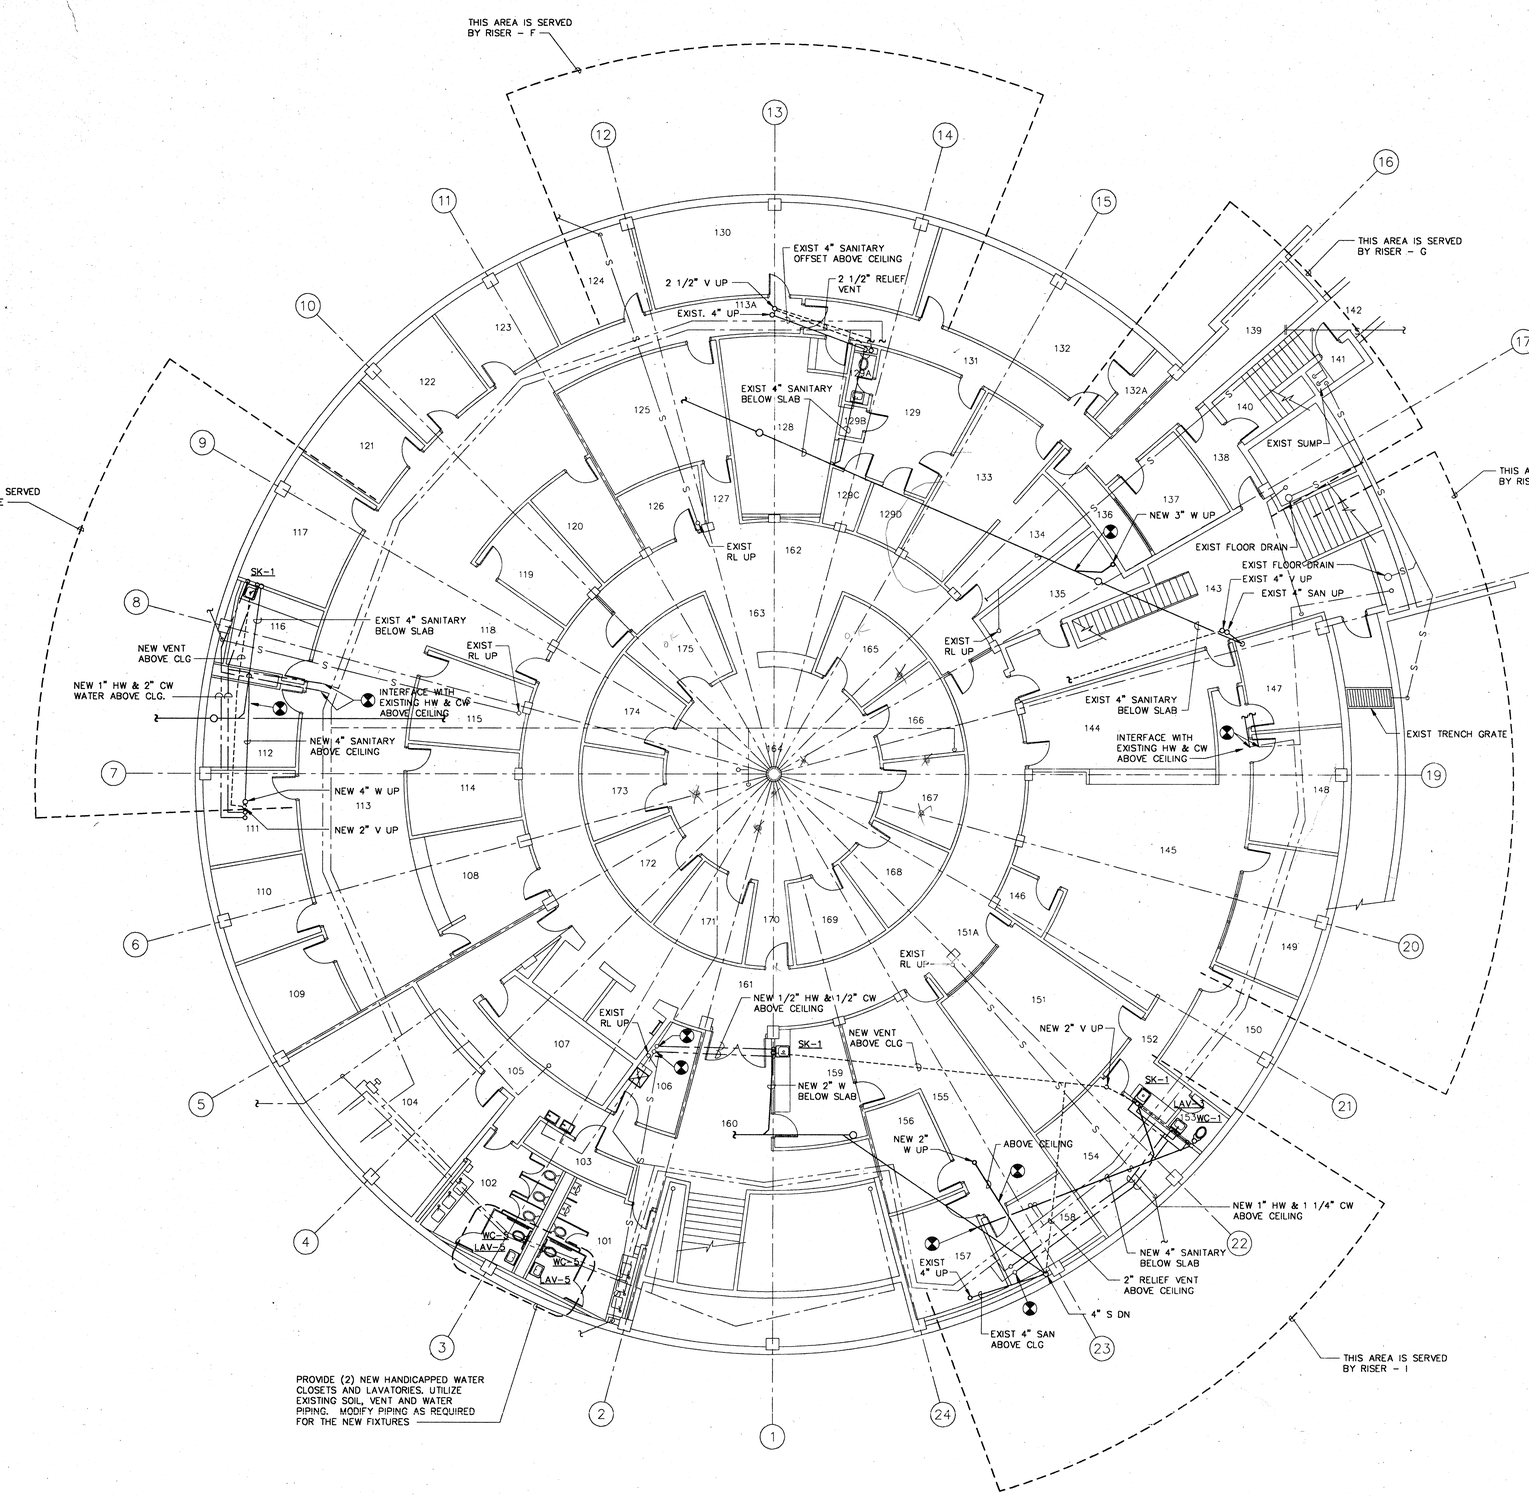

1ST FLOOR PLAN
SCALE 1/8" = 1'-0"

ROOM LEGEND

ROOM NO.	ROOM NAME
101	MEN
102	WOMEN
103	TELEPHONE
104	MECHANICAL
105	CORRIDOR
106	JANITOR
107	ELECTRICAL
108	WAITING AREA
109	SECTION 8 HOUSING DIRECTOR
110	SOCIAL SERVICES SUPERVISOR
111	UNITED WAY COORDINATOR
112	RECORDS STORAGE
113	COMMUNITY SERVICES
113A	PASSAGE
114	CITIZENS COMMISSION ON CHILDREN COORDINATOR
115	GENERAL SERVICES COORDINATOR
116	WORKROOM
117	COMMUNITY SERVICES DIRECTOR
118	WAITING
119	CONFERENCE ROOM
120	OFFICE
121	HEALTH SERVICES SPECIALIST
122	HEALTH SERVICES COORDINATOR
123	VOLUNTARY SERVICES COORDINATOR
124	COUNTY LIBRARY COORDINATOR
125	MEETING ROOM
126	STORAGE
127	PASSAGE
128	COMPUTER ROOM
129	PROGRAMMER
129A	TOILET
129B	STORAGE
129C	STORAGE
129D	STORAGE
130	LIBRARY STORAGE
131	CORRIDOR
132	STORAGE
132A	STORAGE
133	911 COMPUTER
134	TELEPHONE
135	STORAGE
136	STORAGE
137	IN-HOUSE TECHNICIANS
138	VESTIBULE
139	STAIR
140	STAIR
141	EQUIPMENT
142	TUNNEL
143	LOBBY
144	RECEPTION / WAITING
145	OPEN WORK AREA
146	PRINTER ROOM
147	WORKROOM / SUPPLY ROOM
148	DEPUTY CLERK
149	SUPERVISOR OF ELECTIONS
150	CONFERENCE ROOM
151	ELECTIONS RETURN ROOM
151A	PUBLIC VIEWING
152	CORRIDOR
153	TOILET
154	VAULT
155	VETERANS AFFAIRS
156	VETERANS SPECIALIST
157	VETERANS DIRECTOR
158	ASSISTANT VETERANS DIRECTOR
159	STORAGE
160	LOBBY
161	CORRIDOR
162	CORRIDOR
163	WAITING AREA
164	PROBATION CLERKS
165	PROBATION DIRECTOR
166	COMMUNITY SERVICES OFFICER
167	COMMUNITY SERVICES OFFICER
168	PROBATION OFFICER
169	PROBATION OFFICER
170	PASSAGE
171	PROBATION OFFICER
172	PROBATION OFFICER
173	PROBATION OFFICER
174	PROBATION OFFICER
175	PROBATION OFFICER

ODELL
PLANNING • ARCHITECTURE • ENGINEERING

DSA GROUP INC.
ENGINEERS · SURVEYORS · PLANNERS · SCIENTIST

D.S.A. BUILDING
2005 PAN AM CIRCLE
TAMPA, FLORIDA 33607
(813) 873-1222

P.I.C. T.S.
P.A. T.S.
P.E. C.D.
DESIGN P.A.
DRAWN P.A.
ODELL ASSOCIATES INC. TAMPA, FL

Copyright ©

NO.	BY	DATE	DESCRIPTION

LAKE COUNTY GOVERNMENT CENTER

SHEET TITLE
COUNTY ADMINISTRATION BUILDING 1ST FLOOR PLAN CONST. PLUMBING

PROJECT NUMBER
2434-000
DATE
FEB. 14, 1994 ISSUED FOR PRICING
SHEET NUMBER
P-3

PLOTTING SCRIPT FILE: 1BEPLOT

P:\92054\ROUND
C:\WORK\MECH*3 01/14/94 09:18:02 PRODUCED BY DSA CADD SYSTEM

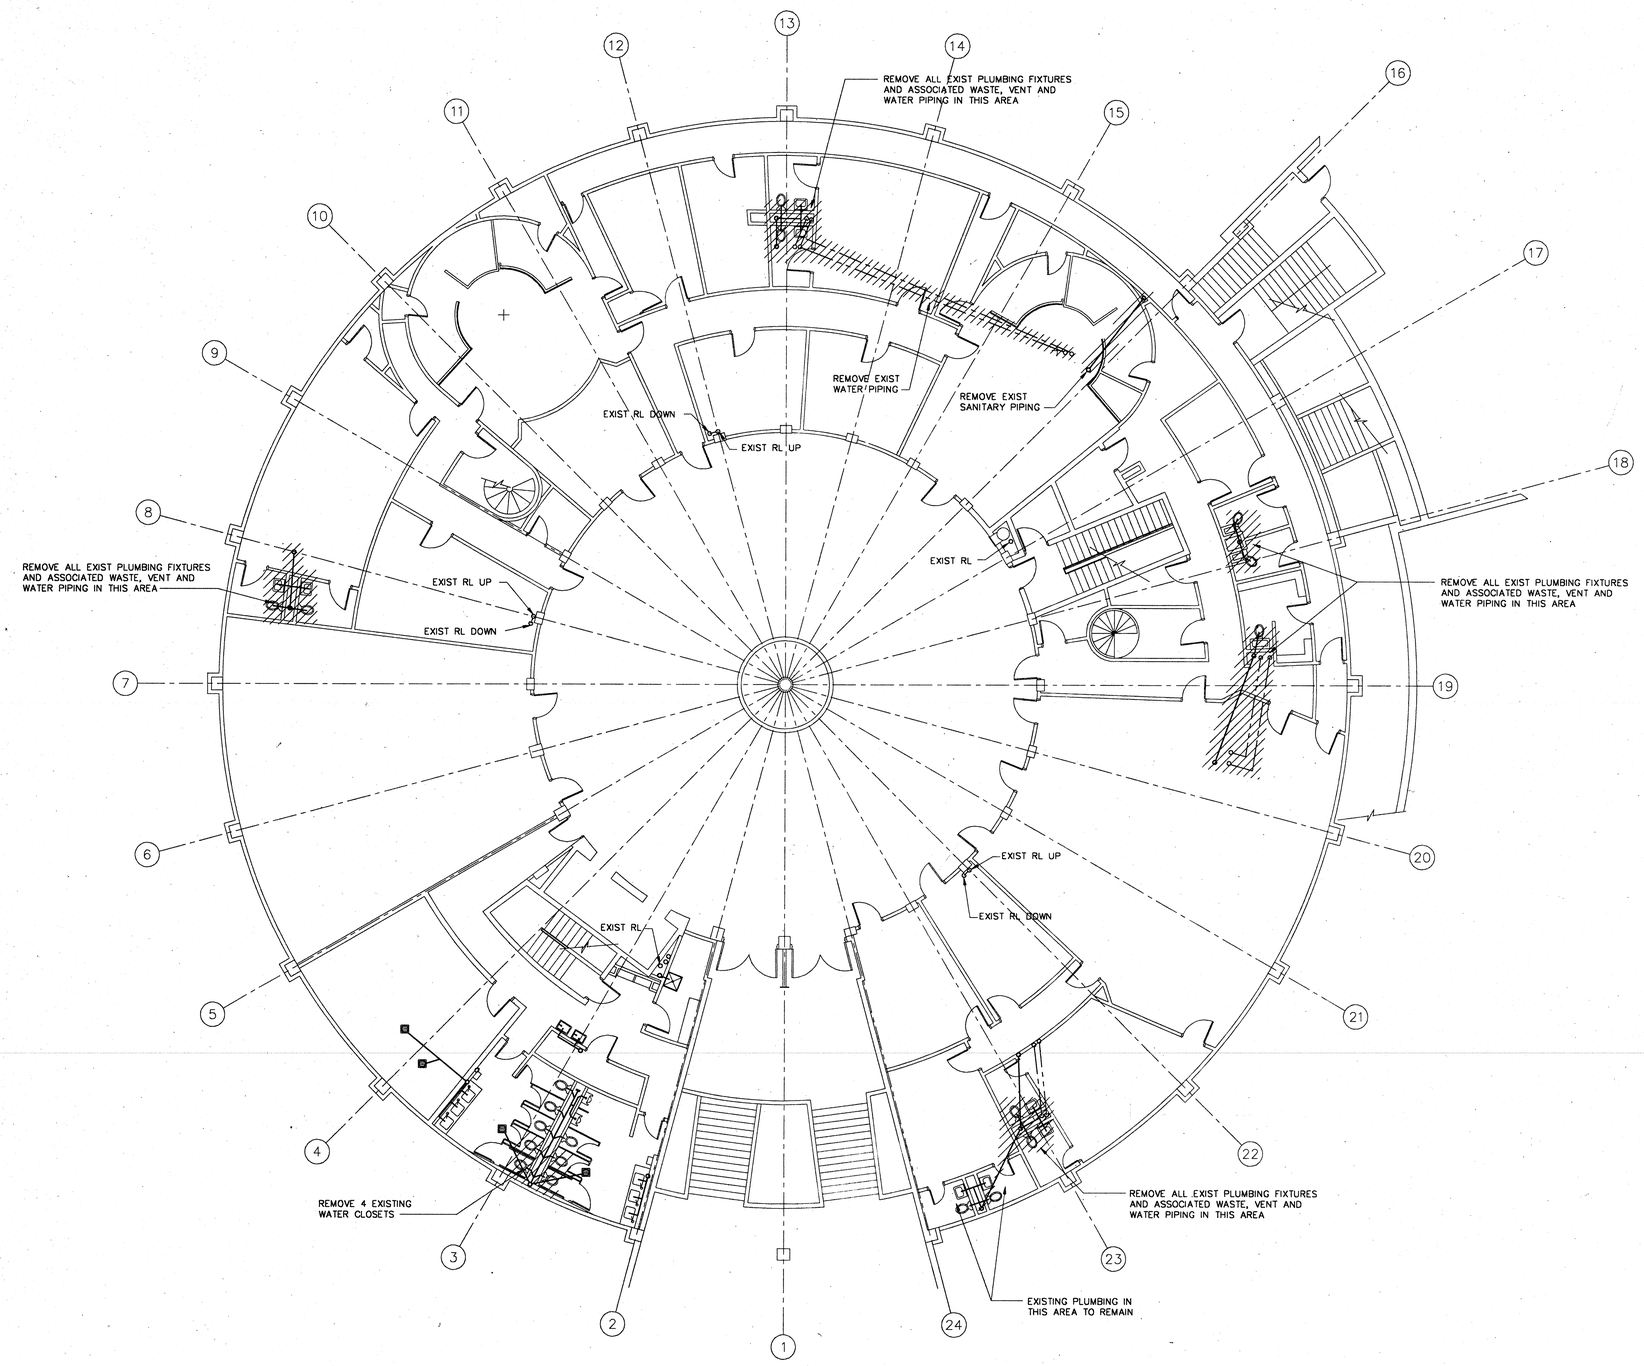

2ND FLOOR PLAN
SCALE 1/8" = 1'-0"

PLOTTING SCRIPT FILE:
1BEPLOT

P:\92054\ROUND
BRCH94 01/04/94 15:37:49 PRODUCED BY OSA CADD SYSTEM

ODELL
PLANNING•ARCHITECTURE•ENGINEERING

OSA GROUP INC.
ENGINEERS · SURVEYORS · PLANNERS · SCIENTIST

D.S.A. BUILDING
2005 PAN AM CIRCLE
TAMPA, FLORIDA 33607
(813) 873-1222

P.I.C. T.S.
P.A. T.S.
P.E. C.D.
DESIGN P.A.
DRAWN P.A.
ODELL ASSOCIATES INC. TAMPA, FL

Copyright©

NO.	BY	DATE	DESCRIPTION

LAKE COUNTY GOVERNMENT CENTER

SHEET TITLE

COUNTY ADMINISTRATION BUILDING 2ND FLOOR PLAN DEMO. PLUMBING

PROJECT NUMBER
2434-000
DATE
FEB. 14, 1994 ISSUED FOR PRICING
SHEET NUMBER

P-4

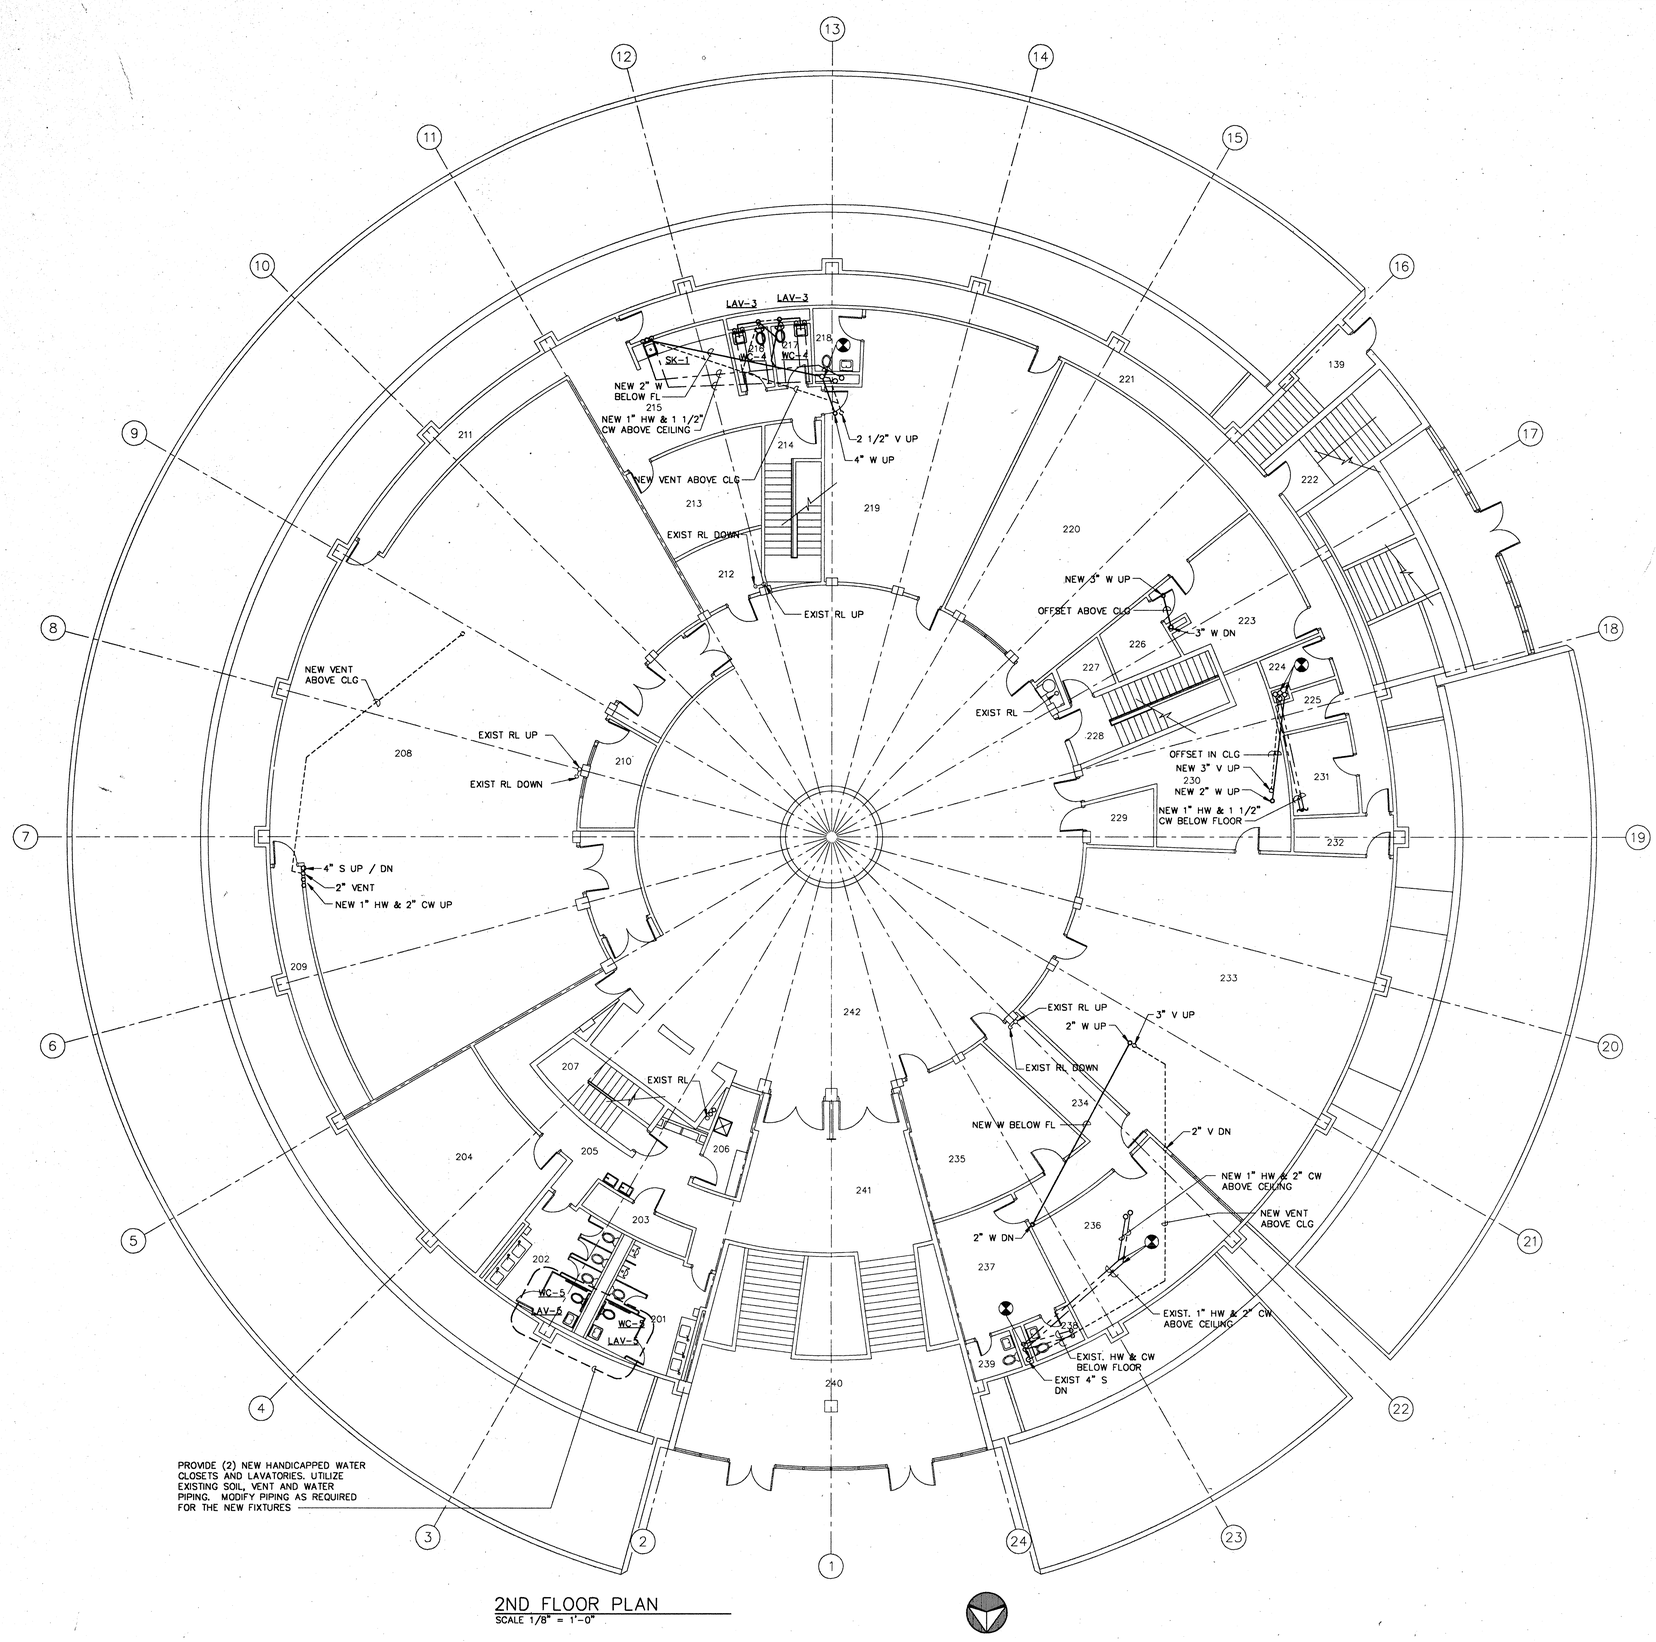

2ND FLOOR PLAN
SCALE 1/8" = 1'-0"

ROOM LEGEND

ROOM NO.	ROOM NAME
201	MEN
202	WOMEN
203	TELEPHONE
204	MECHANICAL EQUIPMENT
205	CORRIDOR
206	JANITOR
207	STAIR #1
208	BOARD MEETING ROOM
209	STORAGE
210	PROJECTION VIDEO
211	PASSAGE
212	MECHANICAL
213	STORAGE / EQUIPMENT
214	STAIR #3
215	BREAK AREA
216	WOMEN
217	MEN
218	TOILET
219	COPY CENTER
220	EMPLOYEE LUNCH ROOM
221	CORRIDOR
222	STAIR
223	SUPPORT AREA
224	STORAGE
225	STORAGE
226	TELEPHONE
227	ELECTRICAL
228	STAIR #2
229	MECHANICAL
230	STORAGE
231	STORAGE (COMMUNICATIONS)
232	SERVING AREA
233	TRAINING ROOM (EMERGENCY OPERATION CENTER)
234	CORRIDOR
235	MEETING ROOM
236	CONFERENCE ROOM (POLICY MEETING ROOM)
237	CONFERENCE ROOM (BREAK AREA)
238	WOMEN
239	MEN
240	ENTRY
241	LOBBY
242	LOBBY

ODELL
PLANNING•ARCHITECTURE•ENGINEERING

DSA GROUP INC.
ENGINEERS · SURVEYORS · PLANNERS · SCIENTIST
D.S.A. BUILDING
2005 PAN AM CIRCLE
TAMPA, FLORIDA 33607
(813) 873-1222

P.I.C. T.S.
P.A. T.S.
P.E. C.D.
DESIGN P.A.
DRAWN P.A.
ODELL ASSOCIATES INC. TAMPA, FL

Copyright ©

NO.	BY	DATE	DESCRIPTION

LAKE COUNTY GOVERNMENT CENTER

SHEET TITLE
COUNTY ADMINISTRATION BUILDING 2ND FLOOR PLAN CONST. PLUMBING

PROJECT NUMBER
2434-000
DATE
FEB. 14, 1994 ISSUED FOR PRICING
SHEET NUMBER
P-5

PLOTTING SCRIPT FILE: 18EPLOT

P:\92054\ROUND C:\WORK\BRCHPS 01/14/94 10:32:49 PRODUCED BY DSA CADD SYSTEM

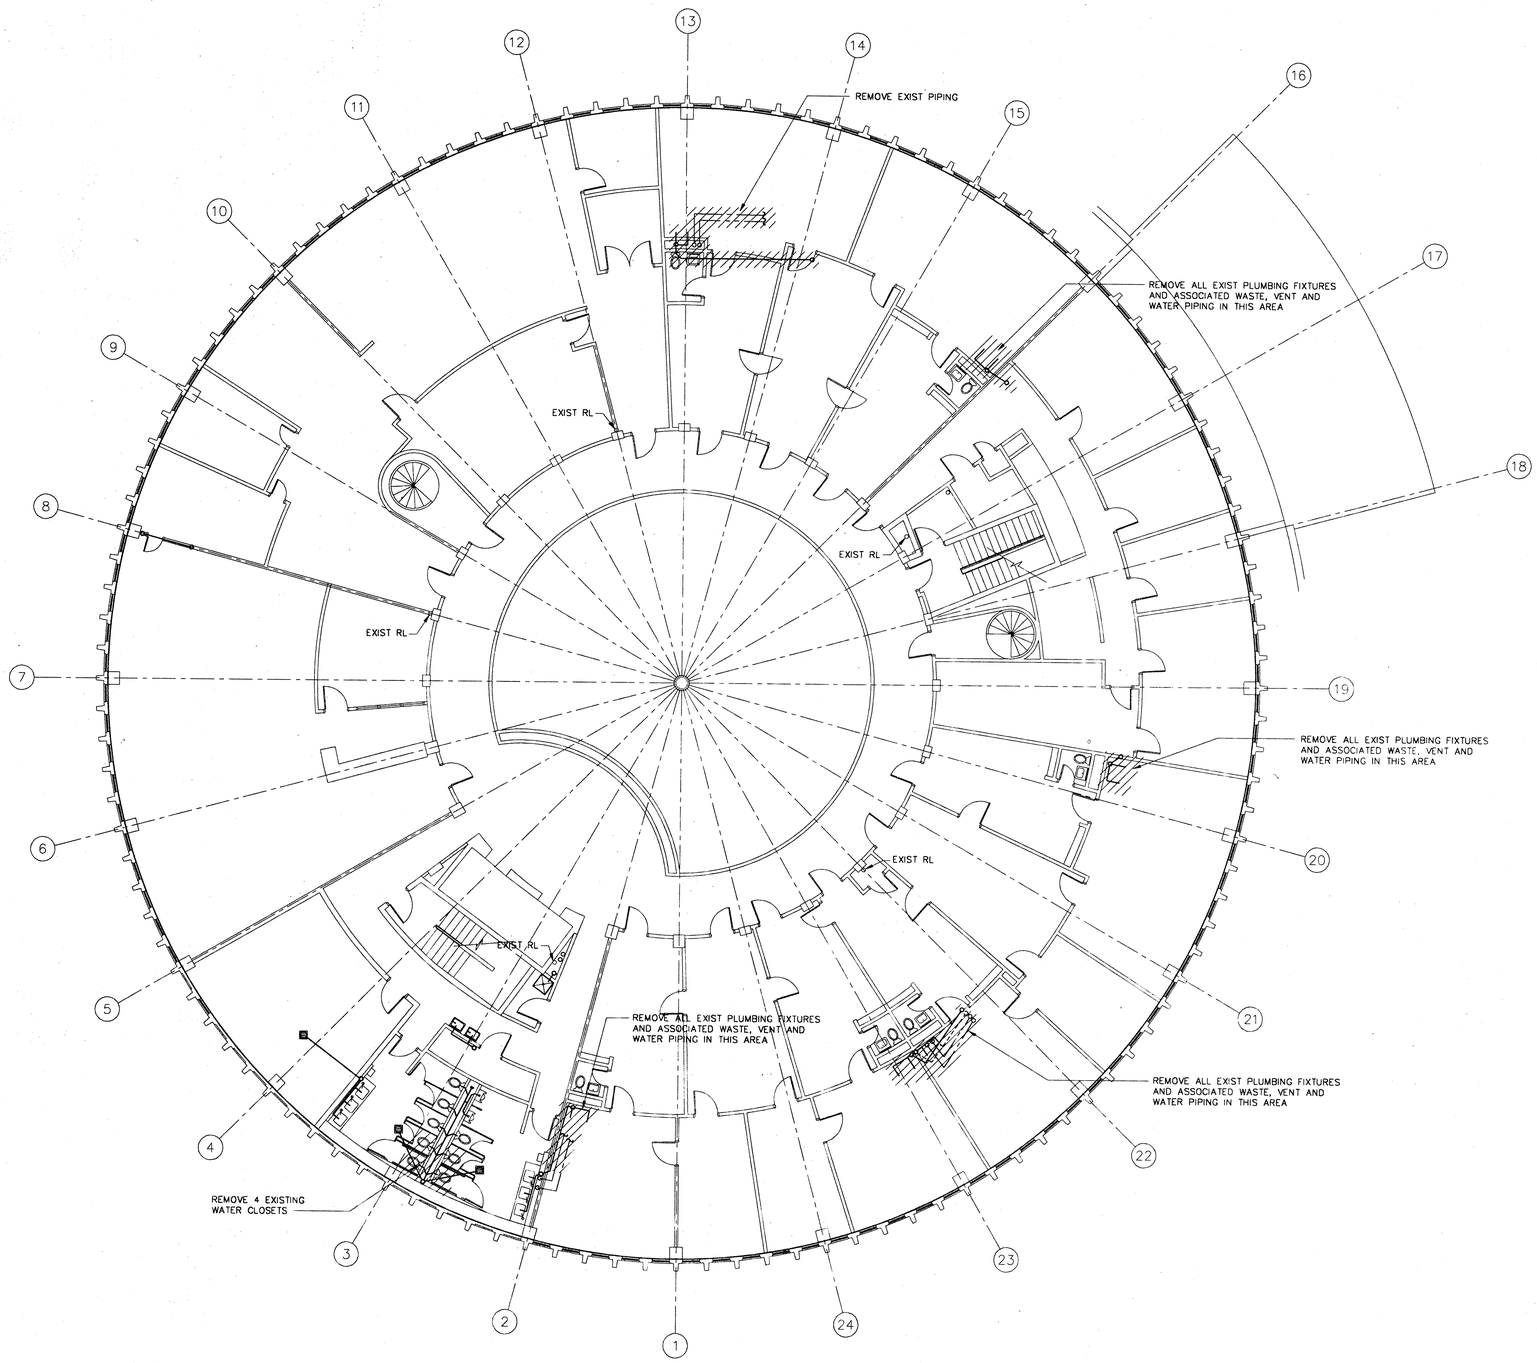

3RD FLOOR PLAN
SCALE 1/8" = 1'-0"

P:\92054\ROUND
6RCHP6 01/04/94 15:39:36 PRODUCED BY DSA CADD SYSTEM

PLOTTING SCRIPT FILE:
18EPLOT

ODELL
PLANNING•ARCHITECTURE•ENGINEERING

DSA GROUP INC.
ENGINEERS · SURVEYORS · PLANNERS · SCIENTIST

D.S.A. BUILDING
2005 PAN AM CIRCLE
TAMPA, FLORIDA 33607
(813) 873-1222

P.I.C. T.S.
P.A. T.S.
P.E. C.D.
DESIGN P.A.
DRAWN P.A.
ODELL ASSOCIATES INC. TAMPA, FL

Copyright ©

NO.	BY	DATE	DESCRIPTION

LAKE COUNTY GOVERNMENT CENTER

SHEET TITLE
COUNTY ADMINISTRATION BUILDING
3RD FLOOR PLAN
DEMO. PLUMBING

PROJECT NUMBER
2434-000
DATE
FEB. 14, 1994 ISSUED FOR PRICING
SHEET NUMBER
P-6

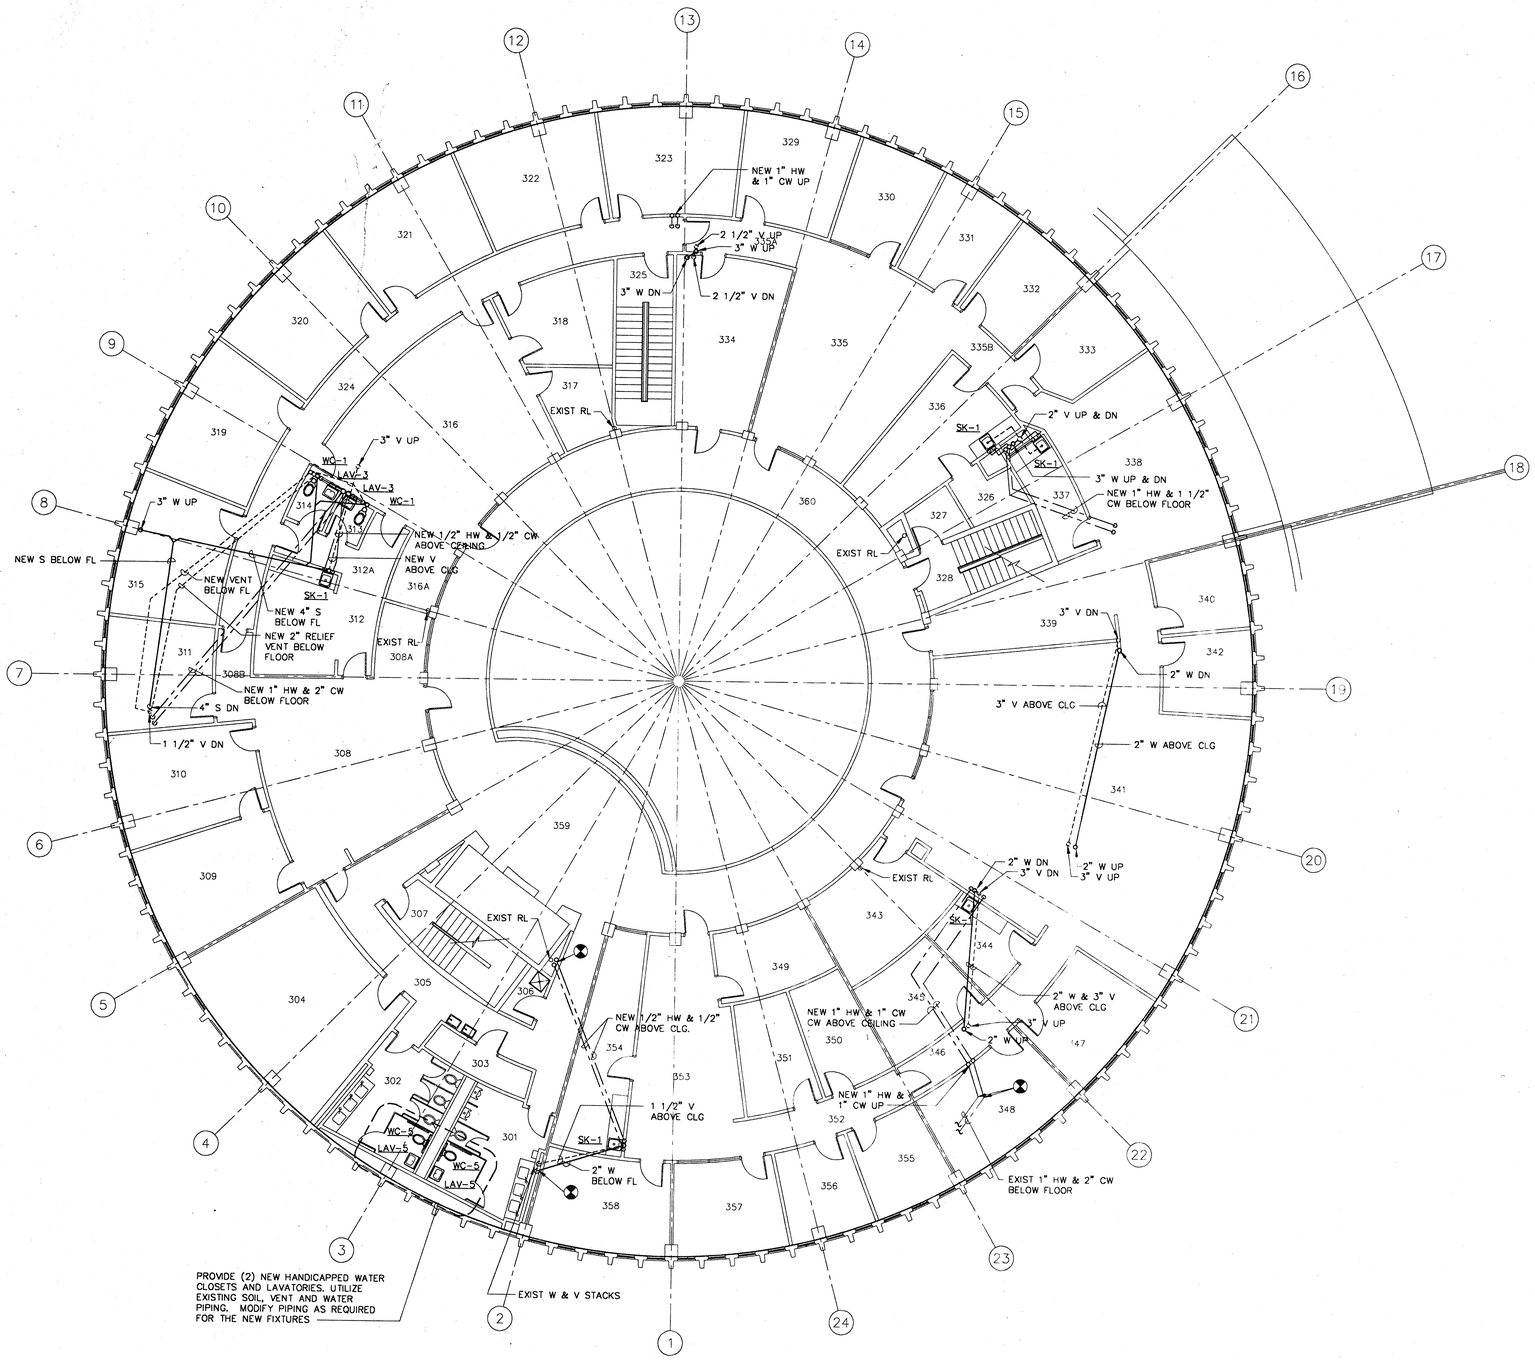

3RD FLOOR PLAN
SCALE 1/8" = 1'-0"

ROOM LEGEND

ROOM NO.	ROOM NAME
301	MEN
302	WOMEN
303	TELEPHONE
304	MECHANICAL
305	CORRIDOR
306	JANITOR
307	STAIR #1
308	SECRETARIAL AREA
308A	WAITING
308B	PASSAGE
309	CONFERENCE ROOM
310	COUNTY MANAGER
311	DEPUTY COUNTY MANAGER
312	WORKROOM / SUPPLY ROOM
312A	PASSAGE
313	MEN
314	WOMEN
315	CONFERENCE ROOM
316	SECRETARIAL AREA
316A	WAITING
317	STORAGE
318	ADMINISTRATIVE ASSISTANT
319	COUNTY COMMISSIONER
320	COUNTY COMMISSIONER
321	COUNTY COMMISSIONER
322	COUNTY COMMISSIONER
323	COUNTY COMMISSIONER
324	CORRIDOR
325	STAIR #3
326	TELEPHONE ROOM
327	ELECTRICAL
328	STAIR #2
329	COUNTY ATTORNEY
330	EXECUTIVE SECRETARY
331	ASSISTANT COUNTY ATTORNEY
332	ASSISTANT COUNTY ATTORNEY
333	ASSISTANT COUNTY ATTORNEY
334	CONFERENCE LAW LIBRARY
335	SECRETARIAL AREA
335A	PASSAGE
335B	PASSAGE
336	WORK ROOM
337	SUPPLIES
338	SECRETARIAL AREA
339	SECRETARIAL AREA
340	ANALYST
341	OPEN WORK AREA
342	ACCOUNTANT
343	RECORDS / FILES ROOM
344	SUPPLIES
345	CONFERENCE ROOM
346	CORRIDOR
347	ASSISTANT DIRECTOR
348	FINANCE DIRECTOR
349	ANALYST
350	ANALYST
351	ANALYST
352	CORRIDOR
353	SECRETARIAL AREA
354	STORAGE / SUPPLIES
355	ANALYST
356	SENIOR ANALYST
357	CONFERENCE ROOM
358	BUDGET DIRECTOR
359	LOBBY
360	CORRIDOR

ODELL
PLANNING • ARCHITECTURE • ENGINEERING

DSA GROUP INC.
ENGINEERS · SURVEYORS · PLANNERS · SCIENTIST

D.S.A. BUILDING
2005 PAN AM CIRCLE
TAMPA, FLORIDA 33607
(813) 873-1222

P.I.C. T.S.
P.A. T.S.
P.E. C.D.
DESIGN P.A.
DRAWN P.A.
ODELL ASSOCIATES INC. TAMPA, FL

Copyright ©

NO.	BY	DATE	DESCRIPTION

LAKE COUNTY GOVERNMENT CENTER

SHEET TITLE
COUNTY ADMINISTRATION BUILDING
3RD FLOOR PLAN
CONST. PLUMBING

PROJECT NUMBER
2434-000
DATE
FEB. 14, 1994 ISSUED FOR PRICING
SHEET NUMBER
P-7

PLOTTING SCRIPT FILE:
18EPLOT

P:\9205\0_ROUND
6X6XPT 01/04/94 15:40:21 PRODUCED BY DSA CADD SYSTEM

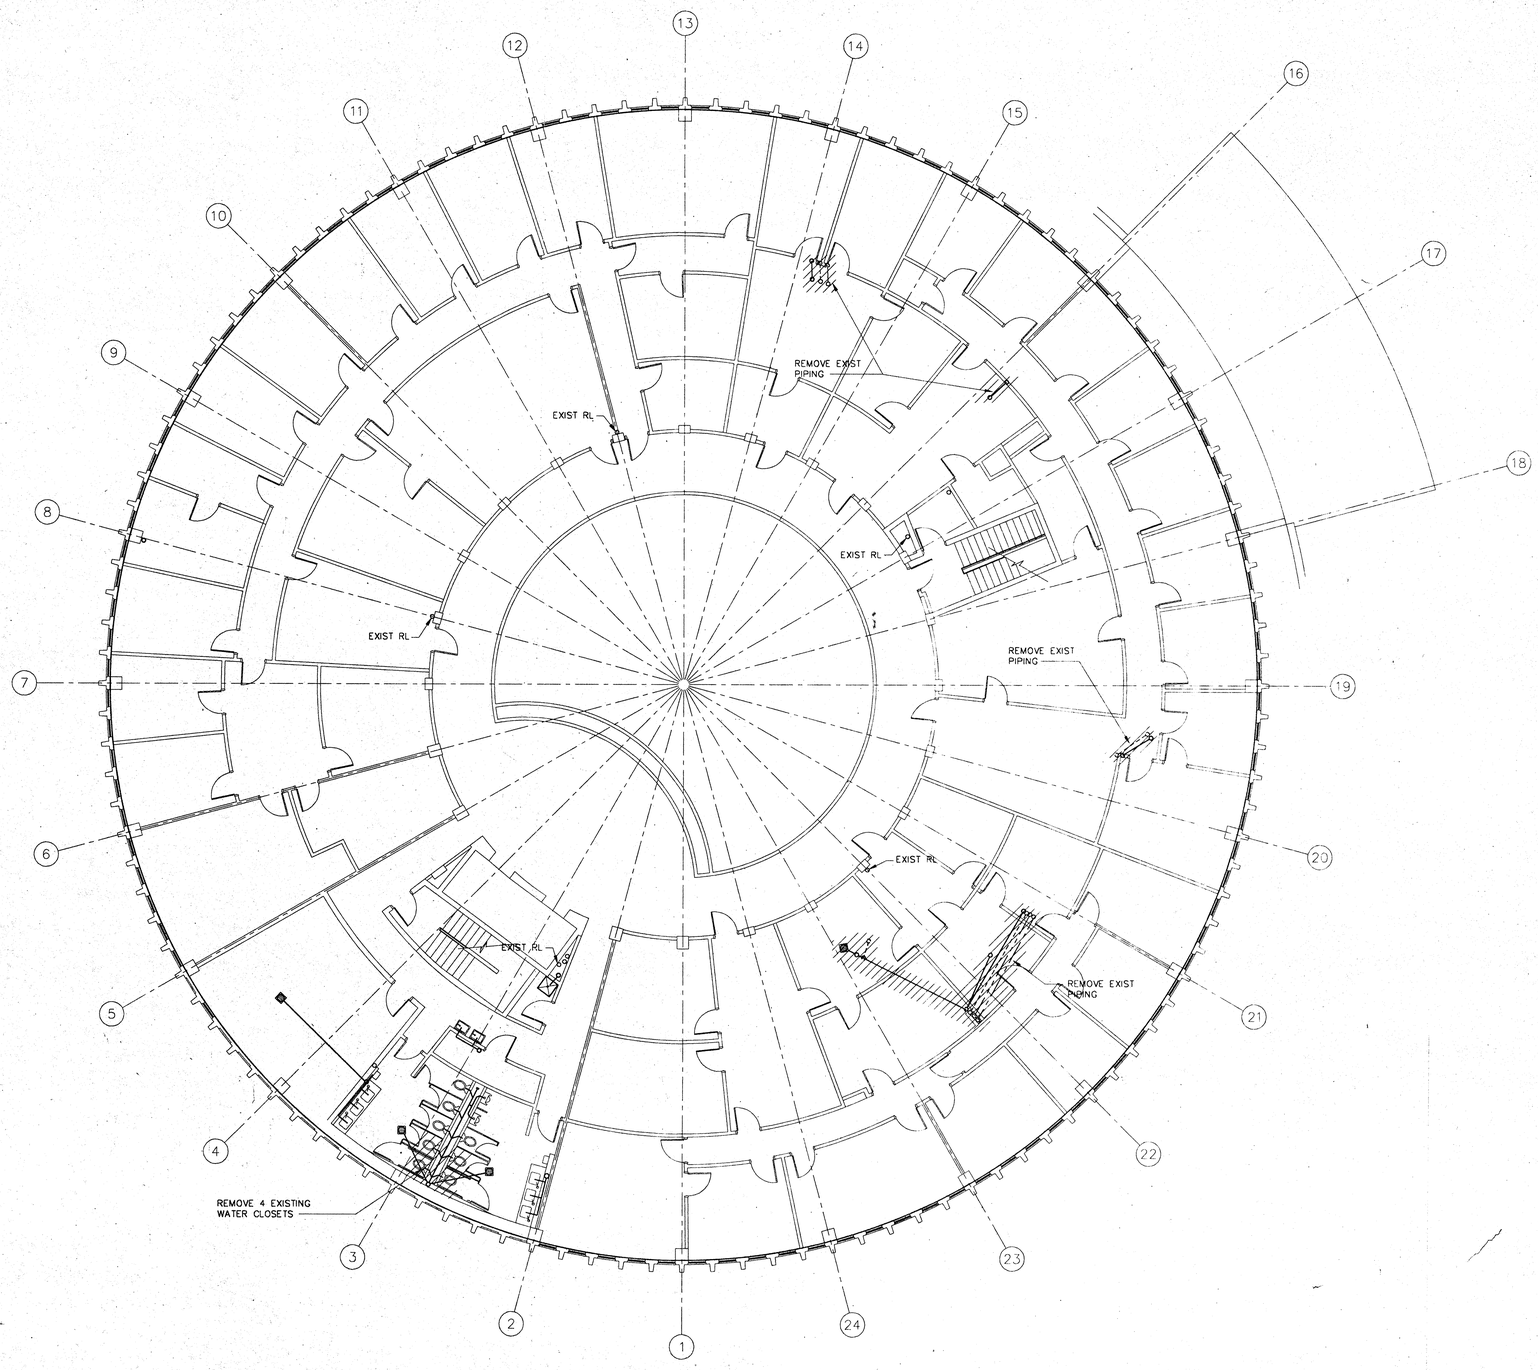

4TH FLOOR PLAN
SCALE 1/8" = 1'-0"

P:\92054\BOUND
6ROPS 01/04/94 15:41:05 PRODUCED BY DSA CADD SYSTEM

PLOTTING SCRIPT FILE:
1BEPLOT

ODELL
PLANNING • ARCHITECTURE • ENGINEERING

DSA GROUP INC.
ENGINEERS · SURVEYORS · PLANNERS · SCIENTIST

D.S.A. BUILDING
2005 PAN AM CIRCLE
TAMPA, FLORIDA 33607
(813) 873-1222

P.I.C. T.S.
P.A. T.S.
P.E. C.D.
DESIGN P.A.
DRAWN P.A.
ODELL ASSOCIATES INC. TAMPA, FL

Copyright©

NO.	BY	DATE	DESCRIPTION

LAKE COUNTY
GOVERNMENT
CENTER

SHEET TITLE
COUNTY
ADMINISTRATION BUILDING
4TH FLOOR PLAN
DEMO. PLUMBING

PROJECT NUMBER
2434-000
DATE
FEB. 14, 1994 ISSUED FOR PRICING
SHEET NUMBER
P-8

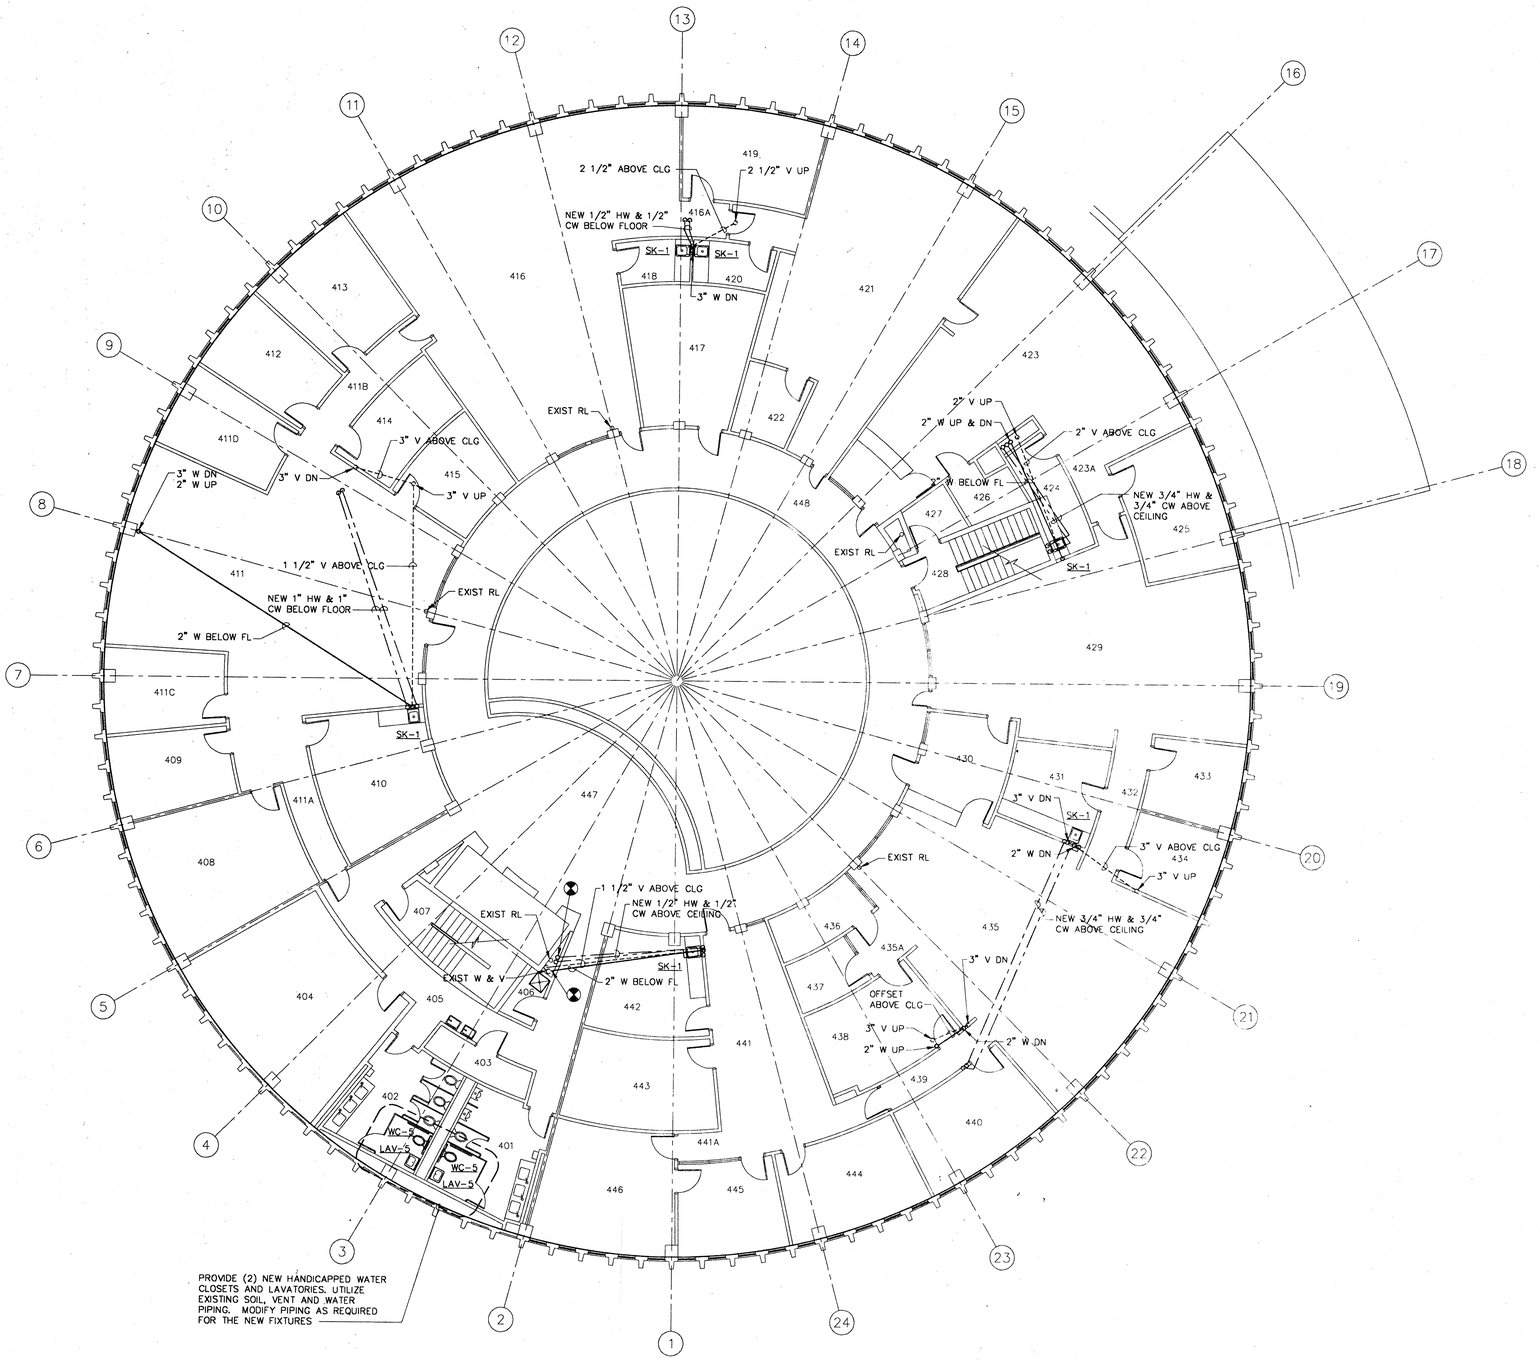

4TH FLOOR PLAN
SCALE 1/8" = 1'-0"

ROOM LEGEND

ROOM NO.	ROOM NAME
401	MEN
402	WOMEN
403	TELEPHONE
404	MECHANICAL
405	CORRIDOR
406	JANITOR
407	STAIR #1
408	CONFERENCE ROOM
409	EMERGENCY MANAGEMENT DIRECTOR
410	STORAGE
411	FIRE AND EMERGENCY SERVICES
411A	PASSAGE
411B	PASSAGE
411C	DEPUTY CHIEF I
411D	DEPUTY CHIEF II
412	ADMINISTRATIVE FIRE COORDINATOR
413	FIRE AND EMERGENCY SERVICES DIRECTOR
414	SUPPRESSION FIRE COORDINATOR
415	ASSISTANT FIRE COORDINATOR
416	PURCHASING
416A	PASSAGE
417	CONFERENCE ROOM
418	SUPPLIES
419	PURCHASING MANAGER
420	SUPPLIES
421	SPECIAL ASSESSMENTS
422	CONFERENCE ROOM
423	INFORMATION SERVICES
423A	PASSAGE
424	SUPPLIES
425	INFORMATION SERVICES DIRECTOR
426	TELEPHONE ROOM
427	ELECTRICAL
428	STAIR #2
429	INSURANCE
430	WAITING
431	STORAGE
432	PASSAGE
433	RISK MANAGEMENT MANAGER
434	PERSONNEL MANAGER
435	PERSONNEL
435A	VESTIBULE
436	APPLICANTS PROCESSING AREA
437	TYPING TEST AREA
438	CONFERENCE ROOM
439	PASSAGE
440	HUMAN RESOURCES DIRECTOR
441	SECRETARIAL AREA
441A	PASSAGE
442	WORK SPACE
443	RECORDS / FILES ROOM
444	CAPITAL PROJECTS MANAGER
445	CONFERENCE ROOM
446	FACILITIES AND CAPITAL IMPROVEMENTS SENIOR DIRECTOR
447	LOBBY
448	CORRIDOR

ODELL
PLANNING•ARCHITECTURE•ENGINEERING

DSA GROUP INC.
ENGINEERS · SURVEYORS · PLANNERS · SCIENTIST
D.S.A. BUILDING
2005 PAN AM CIRCLE
TAMPA, FLORIDA 33607
(813) 873-1222

P.I.C. T.S.
P.A. T.S.
P.E. C.D.
DESIGN P.A.
DRAWN P.A.
ODELL ASSOCIATES INC. TAMPA, FL

Copyright ©

NO.	BY	DATE	DESCRIPTION

LAKE COUNTY GOVERNMENT CENTER

SHEET TITLE
COUNTY ADMINISTRATION BUILDING
4TH FLOOR PLAN
CONST. PLUMBING

PROJECT NUMBER
2434-000
DATE
FEB. 14, 1994 ISSUED FOR PRICING
SHEET NUMBER
P-9

PLOTTING SCRIPT FILE: 18EPLOT

P:\92054\ROUND
6RCHP9 01/04/94 15:42:10 PRODUCED BY DSA CADD SYSTEM

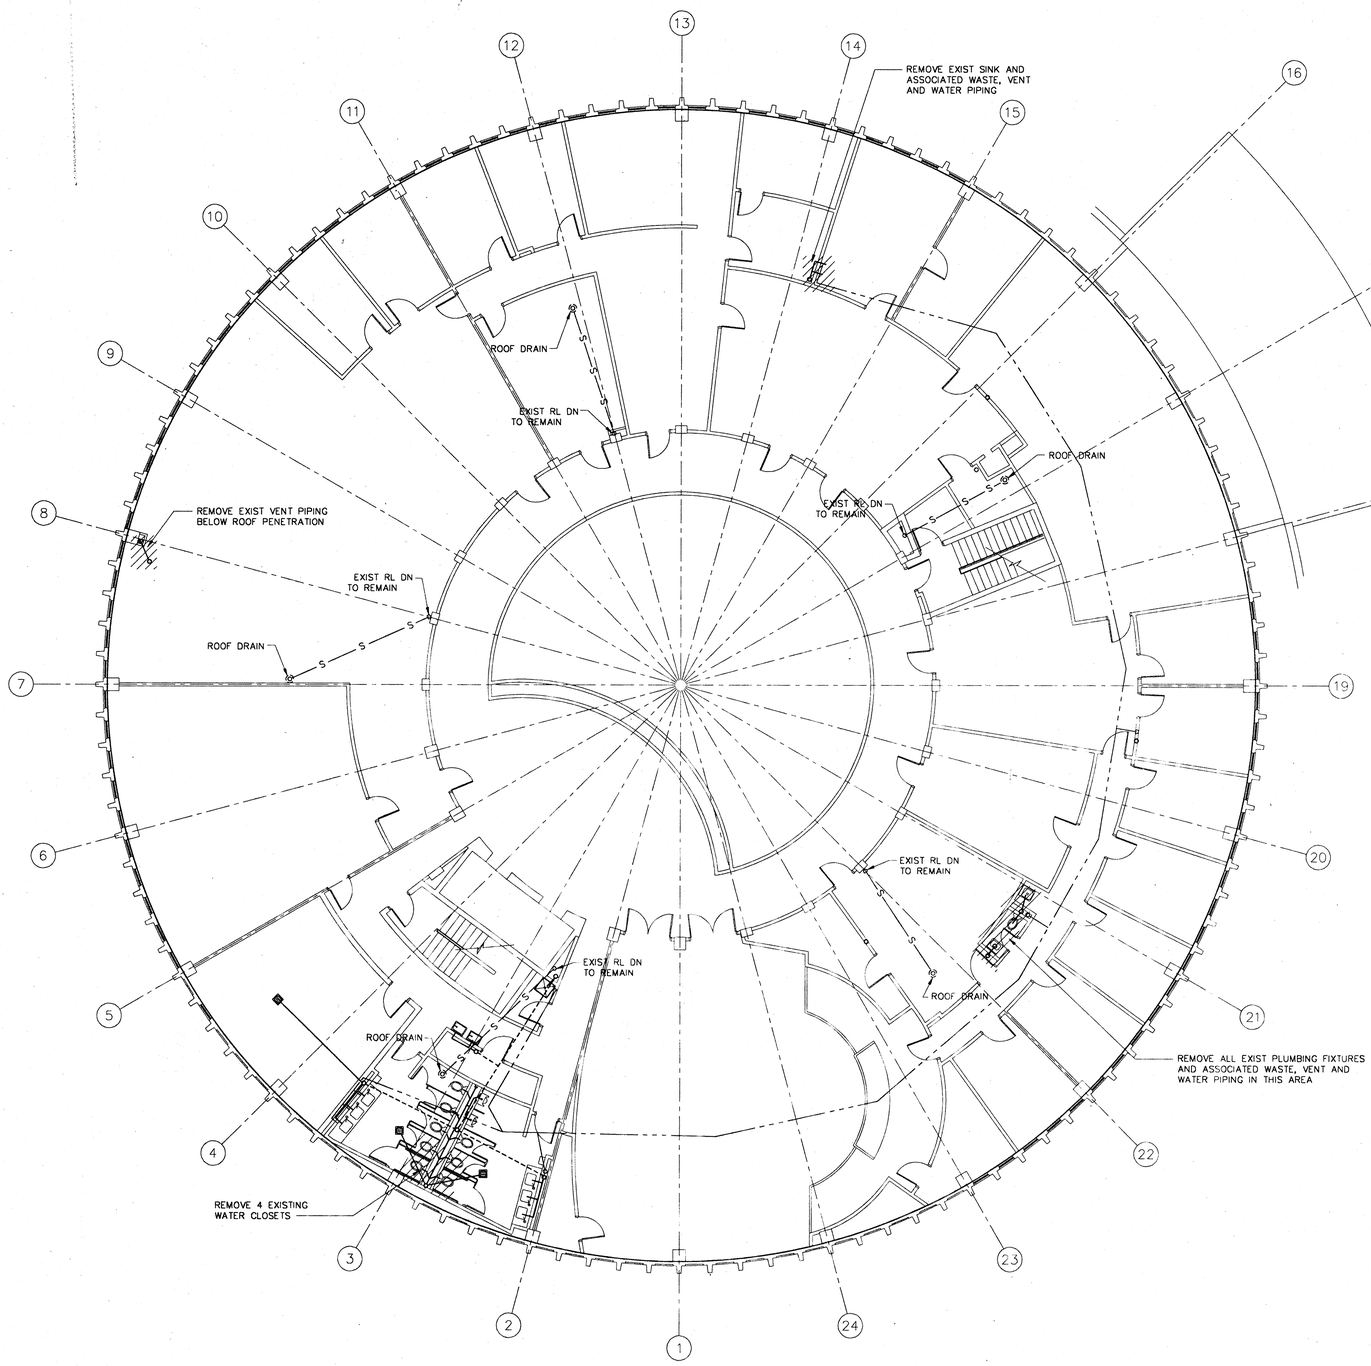

5TH FLOOR PLAN
SCALE 1/8" = 1'-0"

PLOTTING SCRIPT FILE:
18EPLOT

P:\92054\ROUND
6RCHPT0 01/04/94 15:43:01 PRODUCED BY DSA CADD SYSTEM

ODELL
PLANNING•ARCHITECTURE•ENGINEERING

DSA GROUP INC.
ENGINEERS · SURVEYORS · PLANNERS · SCIENTIST

D.S.A. BUILDING
2005 PAN AM CIRCLE
TAMPA, FLORIDA 33607
(813) 873-1222

P.I.C. T.S.
P.A. T.S.
P.E. C.D.
DESIGN P.A.
DRAWN P.A.
ODELL ASSOCIATES INC. TAMPA, FL

Copyright©

NO.	BY	DATE	DESCRIPTION

LAKE COUNTY GOVERNMENT CENTER

SHEET TITLE

COUNTY ADMINISTRATION BUILDING 5TH FLOOR PLAN DEMO. PLUMBING

PROJECT NUMBER
2434-000
DATE
FEB. 14, 1994 ISSUED FOR PRICING
SHEET NUMBER

P-10

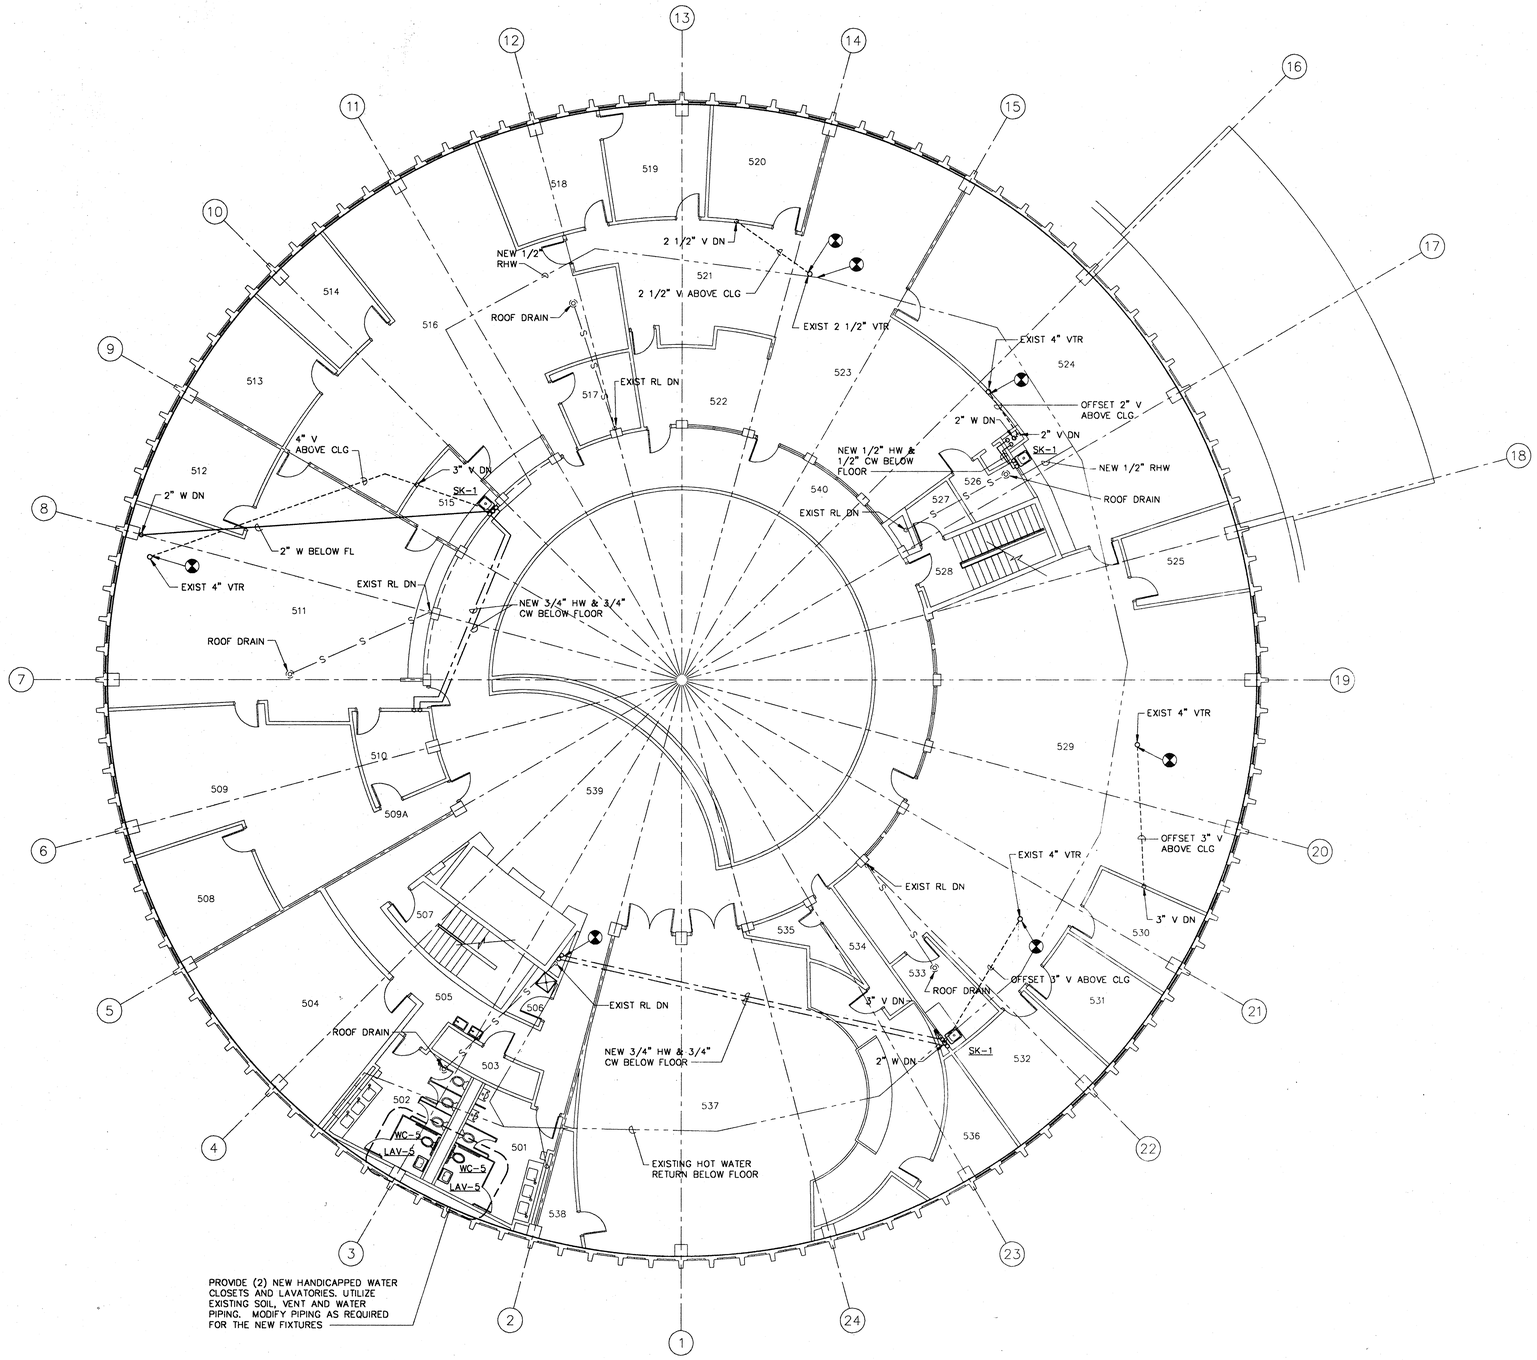

5TH FLOOR PLAN
SCALE 1/8" = 1'-0"

ROOM LEGEND

ROOM NO.	ROOM NAME
501	MEN
502	WOMEN
503	TELEPHONE
504	MECHANICAL EQUIPMENT
505	CORRIDOR
506	JANITOR
507	STAIR #1
508	CODE COMPLIANCE SECTION MANAGER
509	CODE COMPLIANCE
509A	PASSAGE
510	CONFERENCE ROOM
511	BUILDING SERVICES
512	BUILDING SERVICES SECTION MANAGER
513	ONE-STOP PERMITTING DIVISON DIRECTOR
514	DEVELOPMENT REGULATION SECTION MANAGER
515	SUPPLIES
516	DEVELOPMENT REGULATION
517	CONFERENCE ROOM
518	DEPARTMENT DIRECTOR
519	CONFERENCE ROOM
520	PLANNING DIVISION DIRECTOR
521	SECRETARIAL AREA
522	WAITING
523	PLANNING
524	COMPUTER ROOM / STORAGE
525	CONFERENCE ROOM
526	TELEPHONE
527	ELECTRICAL
528	STAIR #2
529	ENVIRONMENTAL MANAGEMENT
530	WATER RESOURCE BRANCH SUPERVISOR
531	ENVIRONMENTAL PROGRAMS BRANCH SUPERVISOR
532	ENVIRONMENTAL MANAGEMENT DIVISION DIRECTOR
533	SUPPLIES
534	PASSAGE
535	STORAGE
536	MECHANICAL
537	PUBLIC HEARING ROOM
538	STORAGE
539	LOBBY
540	CORRIDOR

ODELL
PLANNING•ARCHITECTURE•ENGINEERING

DSA GROUP INC.
ENGINEERS · SURVEYORS · PLANNERS · SCIENTIST

D.S.A. BUILDING
2005 PAN AM CIRCLE
TAMPA, FLORIDA 33607
(813) 873-1222

P.I.C. T.S.
P.A. T.S.
P.E. C.D.
DESIGN P.A.
DRAWN P.A.
ODELL ASSOCIATES INC. TAMPA, FL

Copyright©

NO.	BY	DATE	DESCRIPTION

LAKE COUNTY GOVERNMENT CENTER

SHEET TITLE
COUNTY ADMINISTRATION BUILDING
5TH FLOOR PLAN
CONST. PLUMBING

PROJECT NUMBER
2434-000
DATE
FEB. 14, 1994 ISSUED FOR PRICING
SHEET NUMBER
P-11

PLOTTING SCRIPT FILE:
1BEPLOT

R:\92054\ROUND
C:\WORK\94CHP11 01/14/94 12:55:01 PRODUCED BY GSA CADD SYSTEM

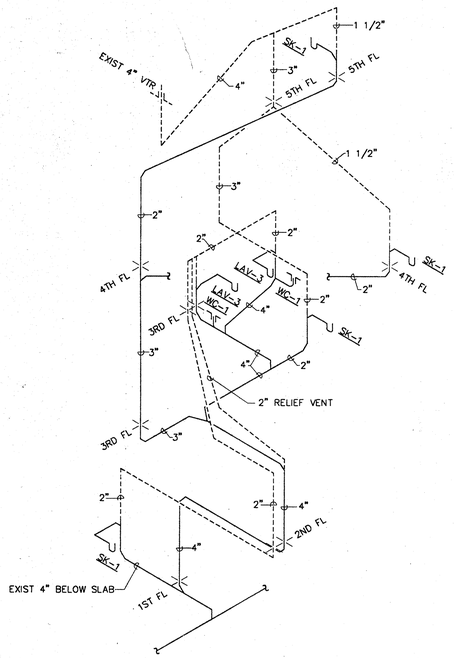

SANITARY RISER – STACK "E"
NO SCALE

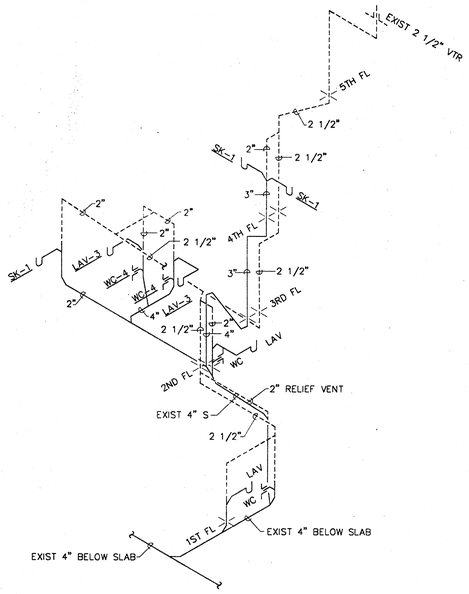

SANITARY RISER – STACK "F"
NO SCALE

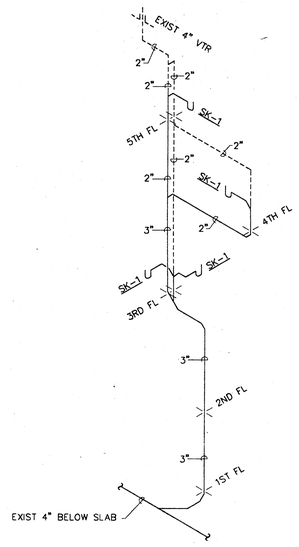

SANITARY RISER – STACK "G"
NO SCALE

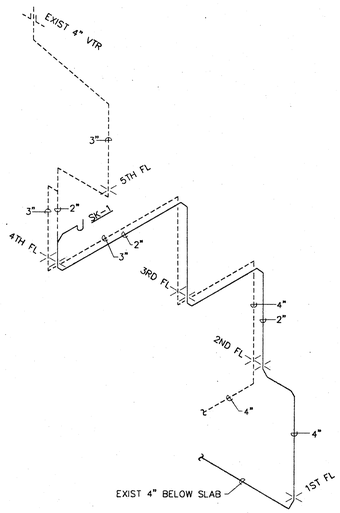

SANITARY RISER – STACK "H"
NO SCALE

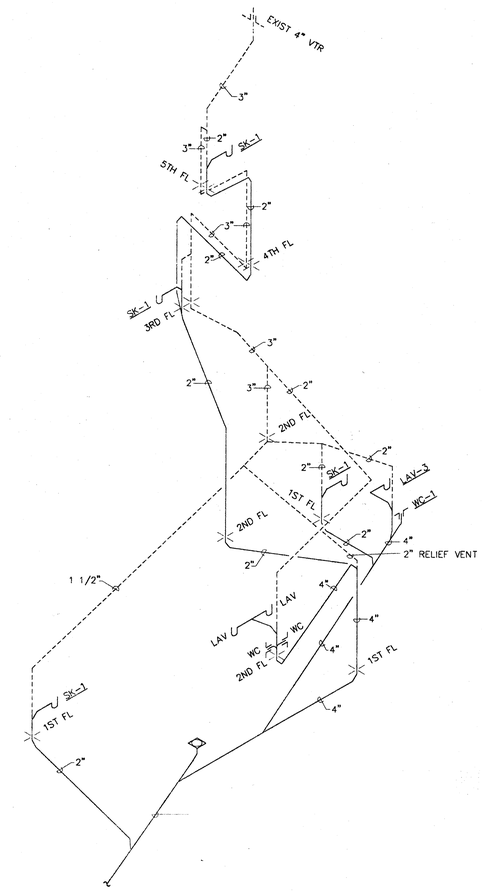

SANITARY RISER – STACK "I"
NO SCALE

PLOTTING SCRIPT FILE:
EPLOT

P:\92054\ROUND
C:\WORK\BG\HP12 01/21/94 08:58:26 PRODUCED BY DSA CADD SYSTEM

ODELL
PLANNING • ARCHITECTURE • ENGINEERING

DSA GROUP INC.
ENGINEERS · SURVEYORS · PLANNERS · SCIENTIST

D.S.A. BUILDING
2005 PAN AM CIRCLE
TAMPA, FLORIDA 33607
(813) 873-1222

P.I.C. T.S.
P.A. T.S.
P.E. C.D.
DESIGN P.A.
DRAWN P.A.
ODELL ASSOCIATES INC. TAMPA, FL

Copyright ©

NO.	BY	DATE	DESCRIPTION

LAKE COUNTY GOVERNMENT CENTER

SHEET TITLE
COUNTY ADMINISTRATION BUILDING SANITARY RISERS

PROJECT NUMBER
2434-000
DATE
FEB. 14, 1994 ISSUED FOR PRICING
SHEET NUMBER
P-12

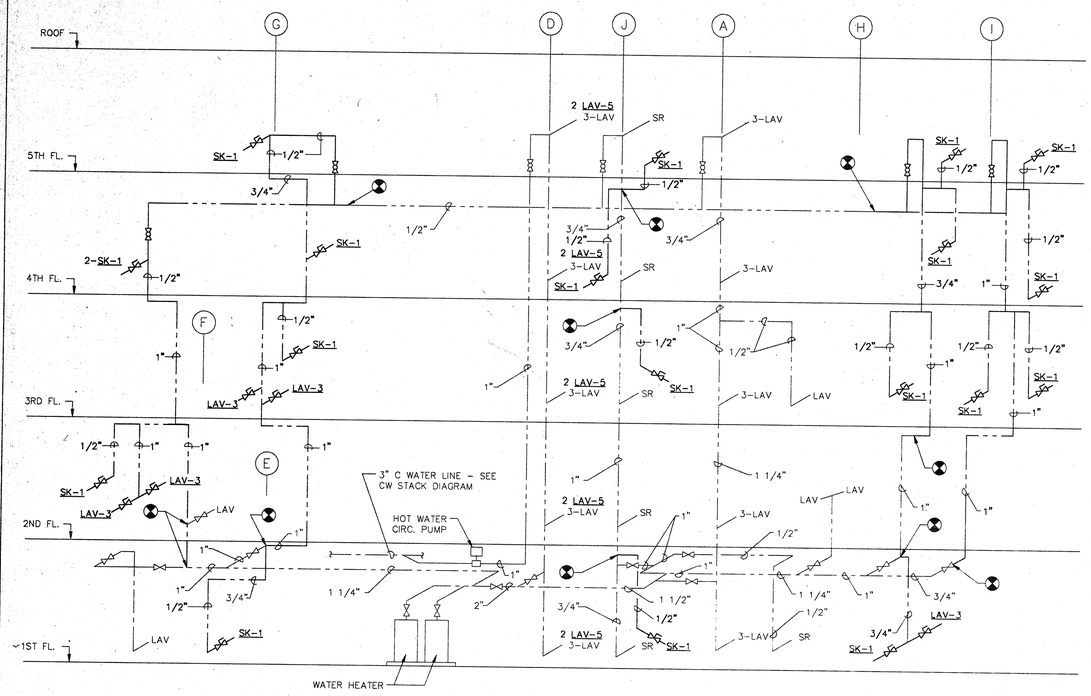

NEW HOT WATER RISER DIAGRAM
NOT TO SCALE

THE NEW HOT AND COLD DOMESTIC WATER RISERS PROVIDE A GRAPHIC REPRESENTATION OF WHAT THE FINAL INSTALLATION WILL RESEMBLE, INDICATING PIPE SIZES, ROUTING AND DISTRIBUTION. DUE TO PHASING REQUIREMENTS, ACTUAL ROUTING AND PROVISIONS FOR TEMPORARY PIPING SHALL HAVE TO BE COORDINATED IN THE FIELD.

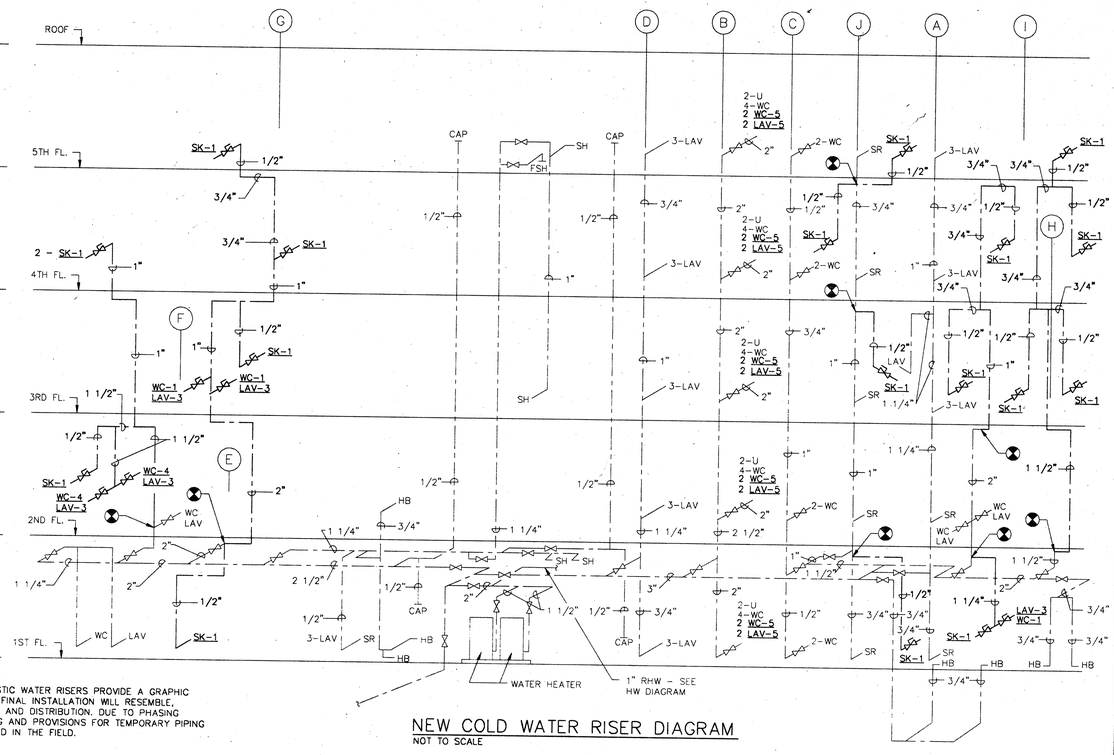

NEW COLD WATER RISER DIAGRAM
NOT TO SCALE

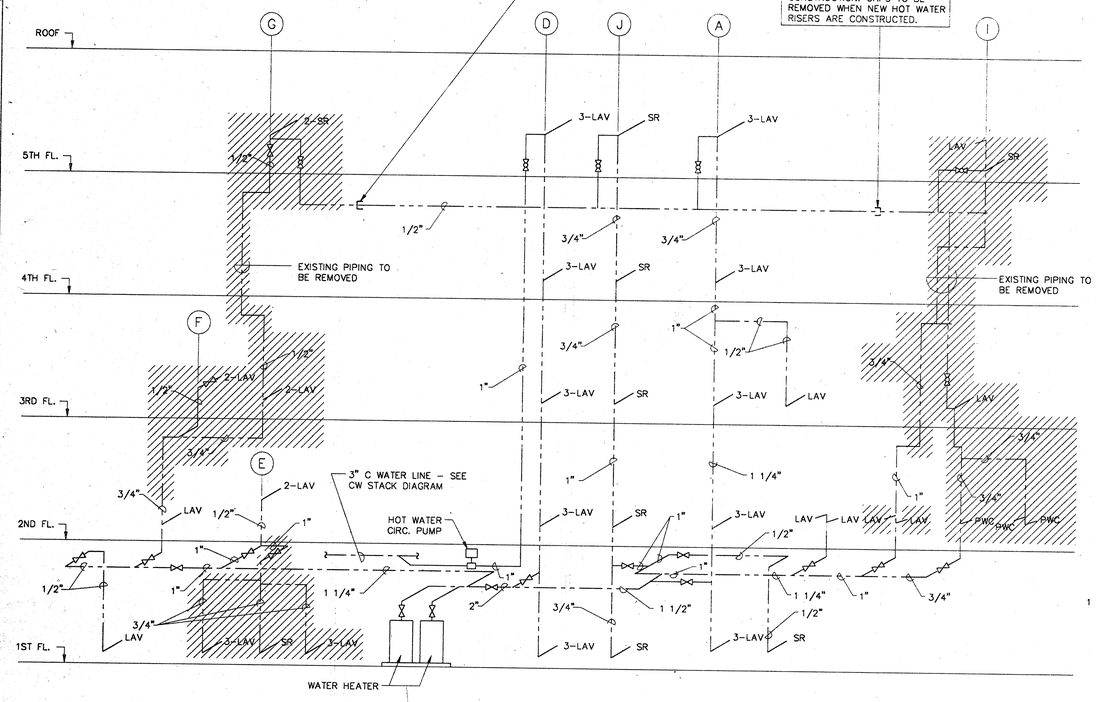

EXISTING HOT WATER RISER DIAGRAM
NOT TO SCALE

THE EXISTING HOT AND COLD DOMESTIC WATER RISERS HAVE BEEN REPRODUCED FROM THE BEST AVAILABLE "AS-BUILT" DRAWINGS. ACTUAL CONDITIONS MAY VARY, AND SHALL HAVE TO BE VERIFIED IN THE FIELD.

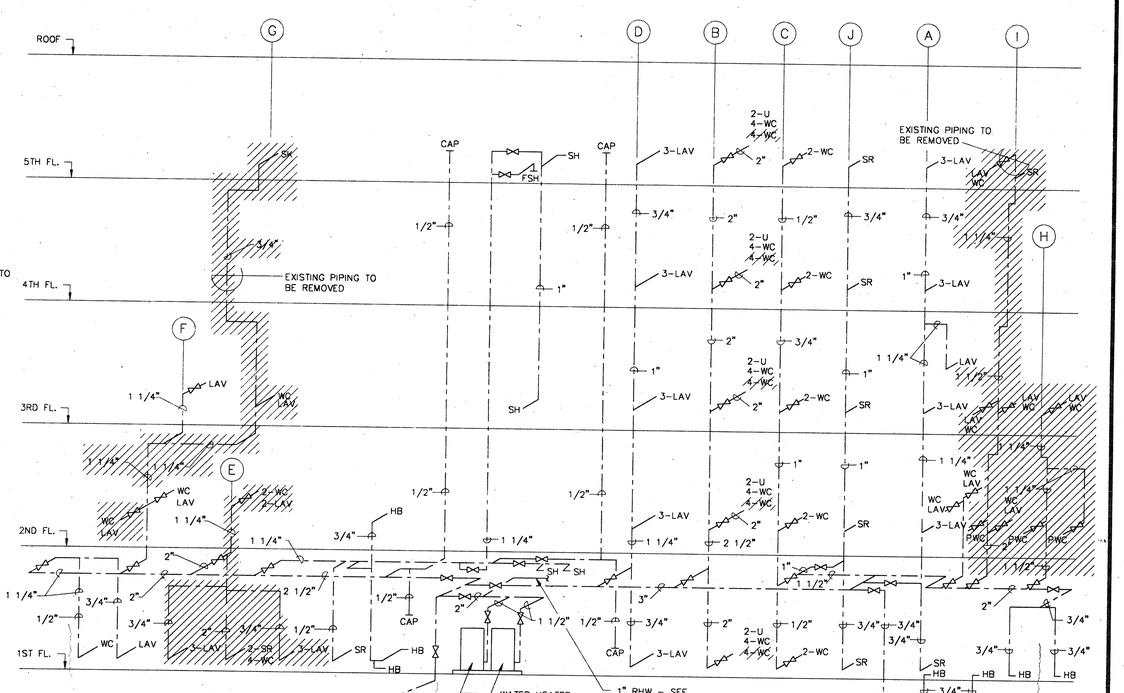

EXISTING COLD WATER RISER DIAGRAM
NOT TO SCALE

ODELL
PLANNING•ARCHITECTURE•ENGINEERING

DSA GROUP INC.
ENGINEERS · SURVEYORS · PLANNERS · SCIENTISTS
D.S.A. BUILDING
2005 PAN AM CIRCLE
TAMPA, FLORIDA 33607
(813) 873-1222

P.I.C. T.S.
P.A. T.S.
P.E. C.D.
DESIGN P.A.
DRAWN C.L.M.
ODELL ASSOCIATES INC. TAMPA, FL

Copyright ©

NO.	BY	DATE	DESCRIPTION

LAKE COUNTY GOVERNMENT CENTER

SHEET TITLE
COUNTY ADMINISTRATION BUILDING WATER RISERS

PROJECT NUMBER
2434-000
DATE
FEB. 14, 1994 ISSUED FOR PRICING
SHEET NUMBER
P-13

PLOTTING SCRIPT FILE: 18EPLOT

p:\92054\round
C:\WORK\SRCHP14 01/11/94 09:39:29 PRODUCED BY DSA CADD SYSTEM