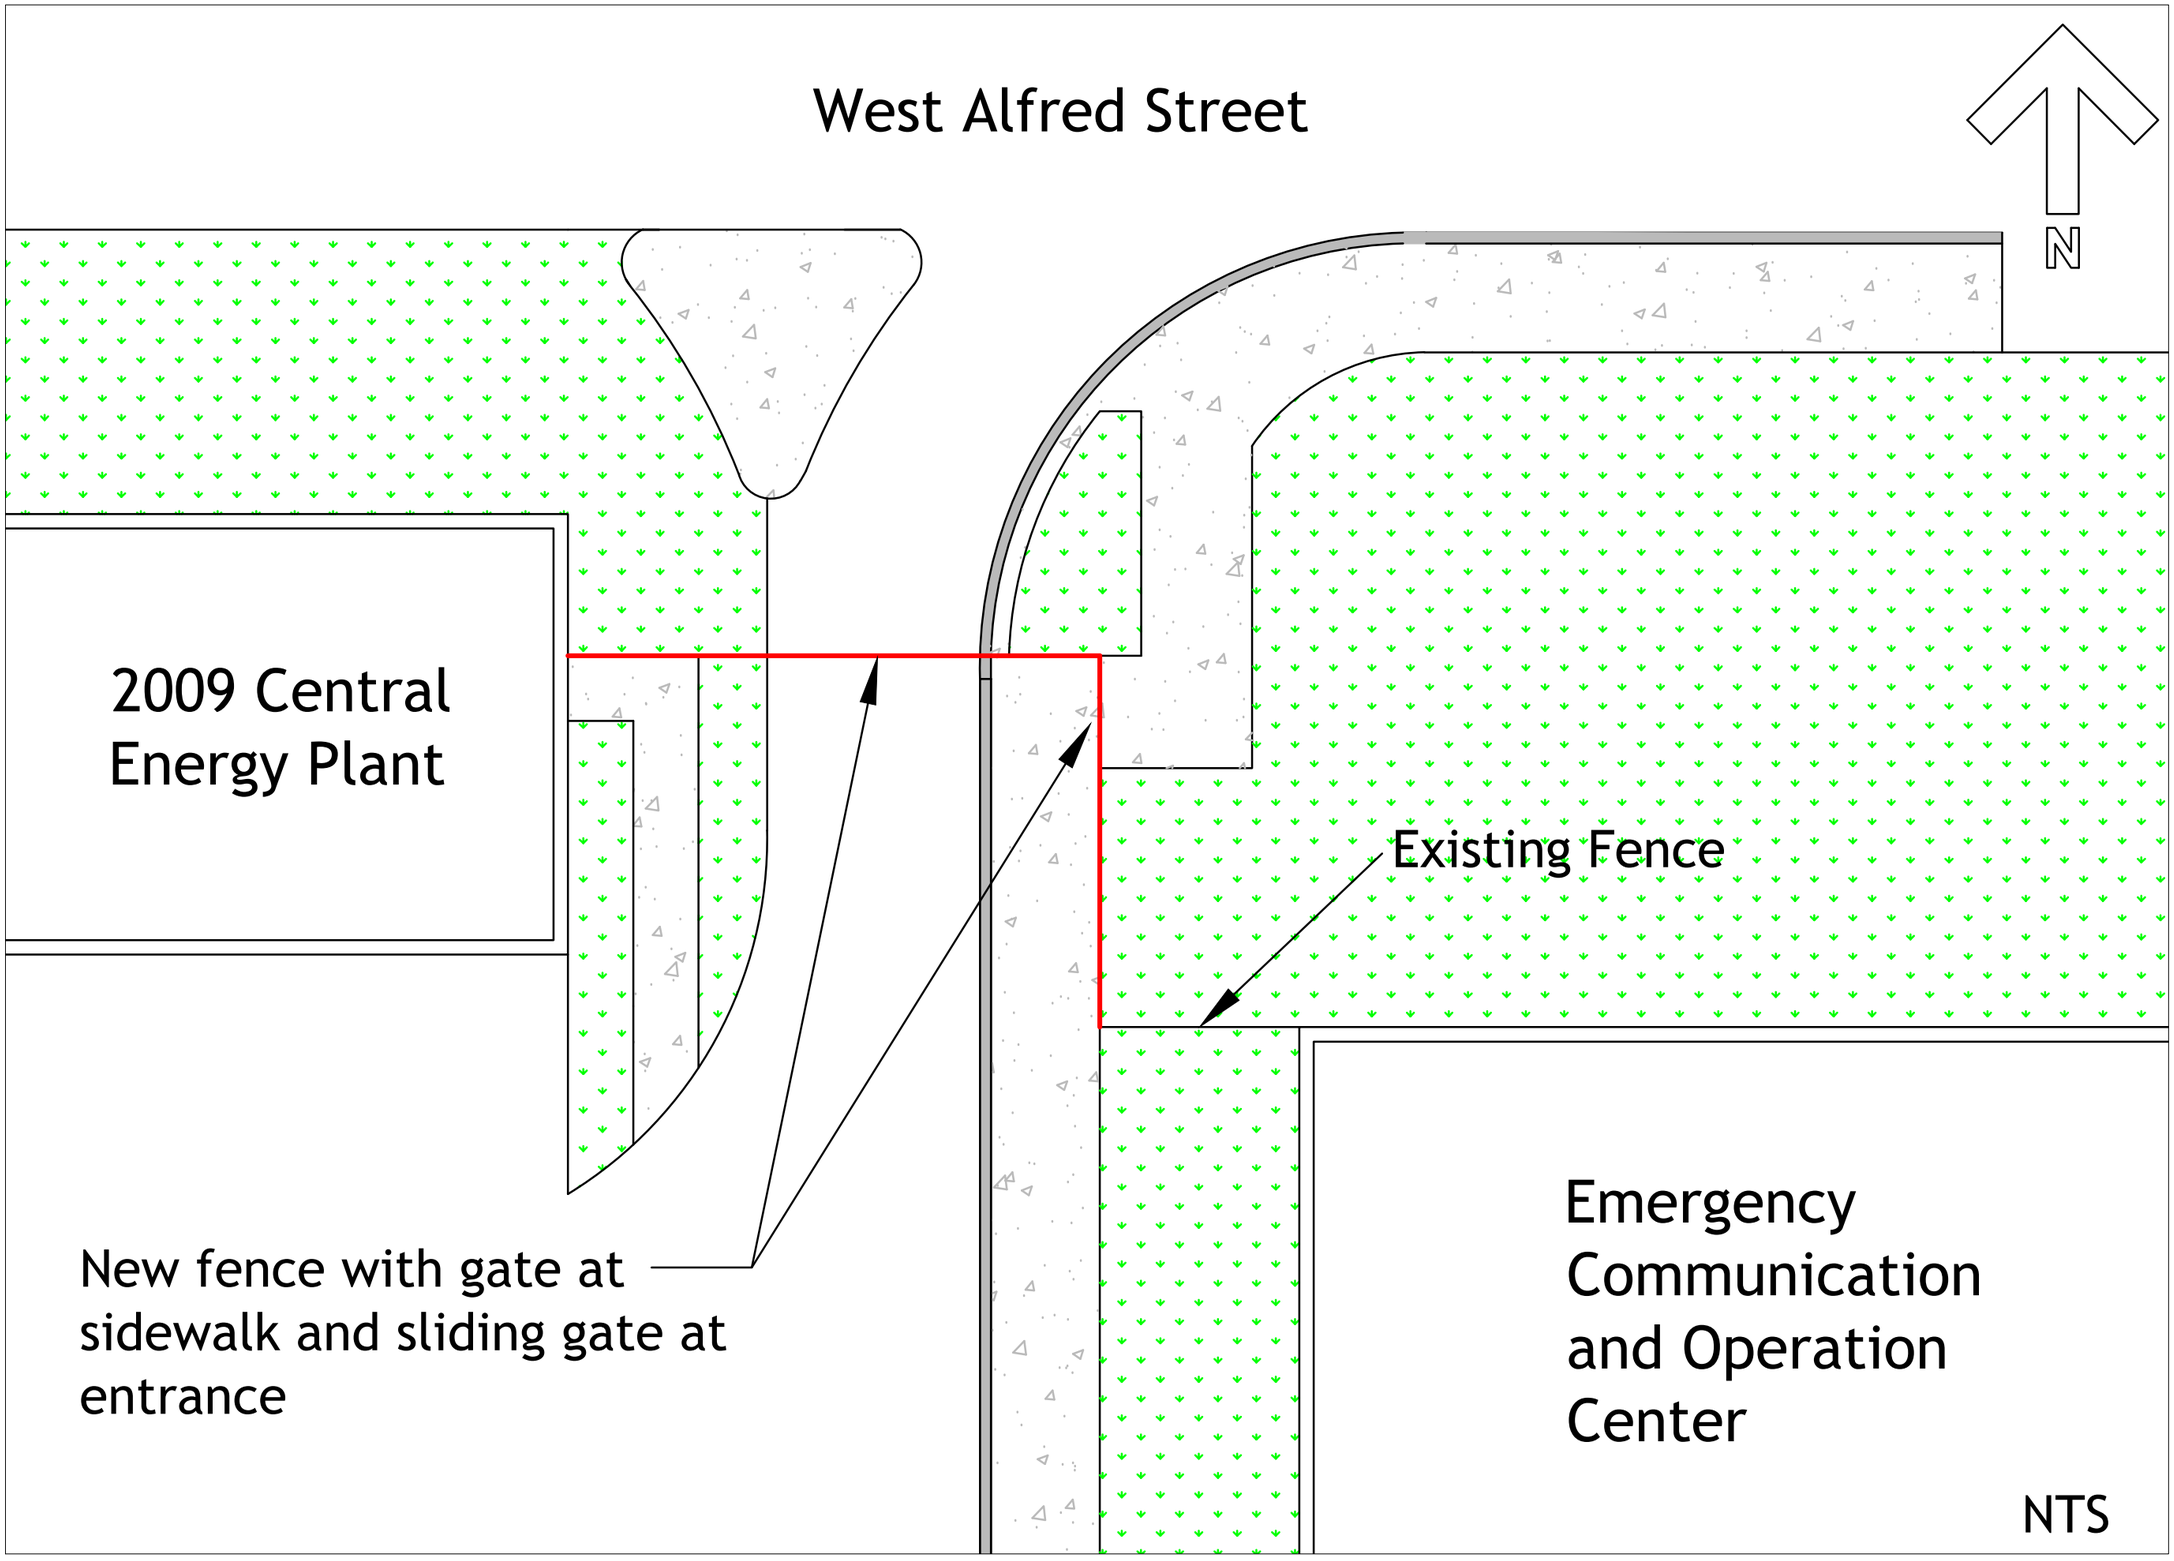

Lake County Dept. of Facilities Development & Management
32400 CR 473
Leesburg, FL 34788
352.253.4960
LAKE COUNTY FLORIDA

Site Plan

Secure Parking Area Fence Project

REVISIONS

no.	date	description

ISSUED FOR: BIDDING

Date:3-30-16

Drawn by: DMGII

SHEET NBR. 1 of 1

A2.0