


1 / C-13 BOX CULVERT INFLOW DETAIL
SCALE: 1" = 2'-0"




2 / C-9 POND INFLOW DETAIL
SCALE: 1" = 5'-0"

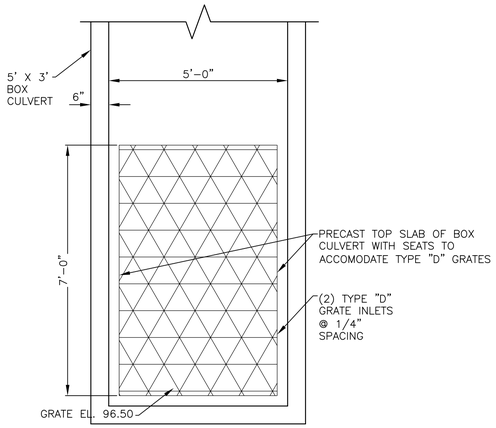


SECTION A-A
SCALE: 1/4" =1'-0"

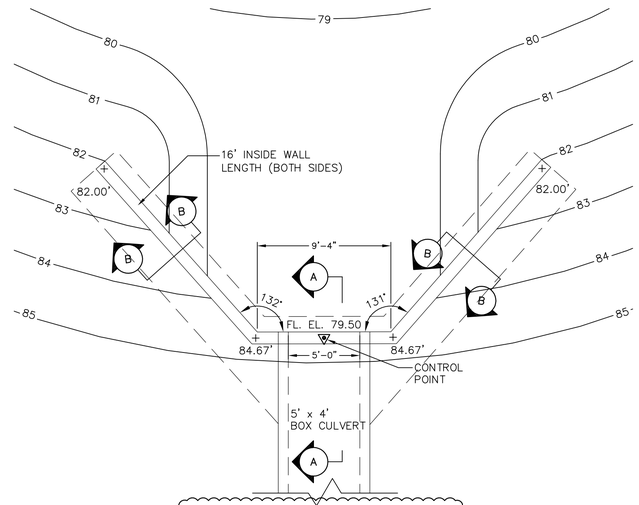


SECTION B-B
SCALE: 1/4" =1'-0"

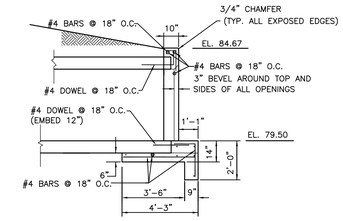


SECTION E-E
SCALE: 1/4" =1'-0"

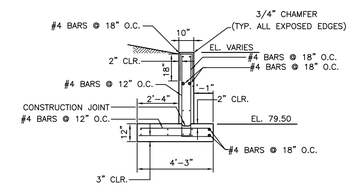


SECTION C-C
SCALE: 1/4" =1'-0"

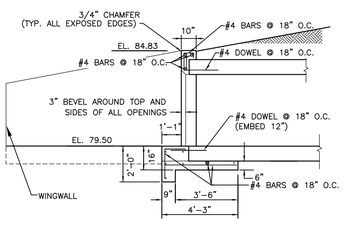


SECTION F-F
SCALE: 1/4" =1'-0"

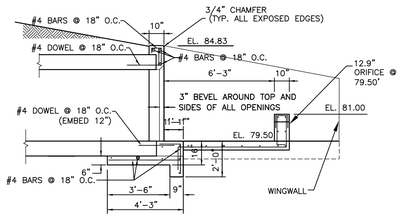


3 / C-6 OUTFALL CONTROL STRUCTURE DETAIL
SCALE: 1" = 4'-0"

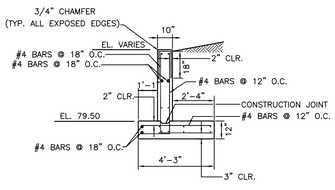


SECTION D-D
SCALE: 1/4" =1'-0"

MICHAEL L. BRUEGGER, P.E.
FLORIDA LICENSE NO. 44949
JUNE 1, 2009

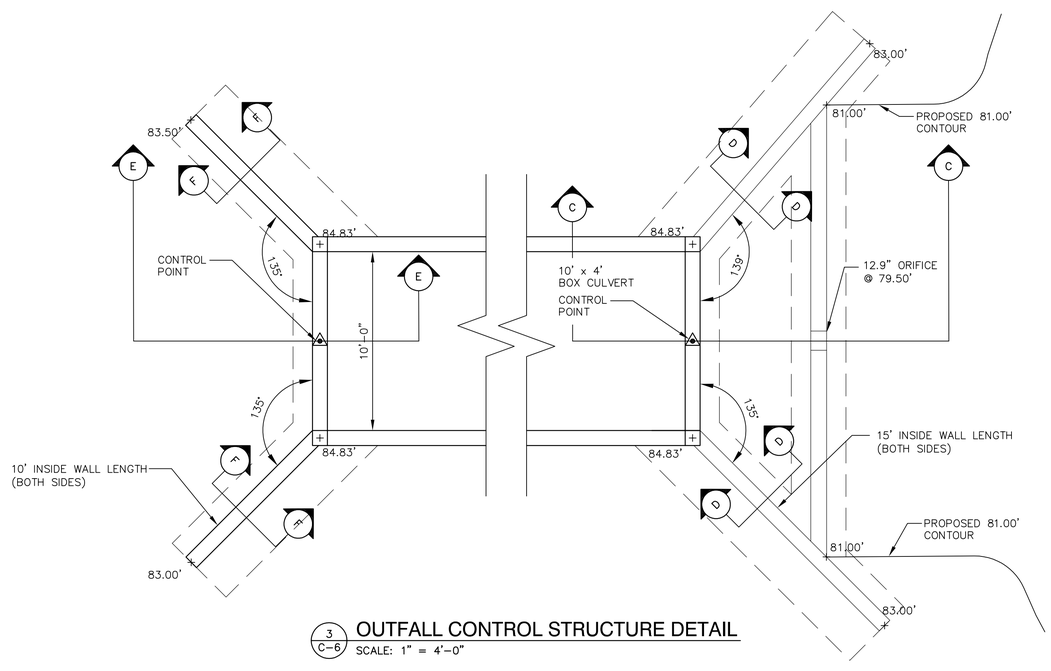LAKE COUNTY
DEPARTMENT OF PUBLIC WORKS
PARKS AND TRAILS
LAKE COUNTY FLORIDA
437 ARDICE AVE. EUSTIS, FLORIDA 32726

| REVISION: | DATE |
|---|---|
| 1 ROBC SIZE (5' X 4') | 08-03-09 |
| 2 INSIDE WALL LENGTH | 08-03-09 |
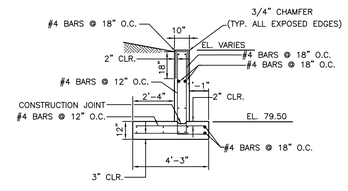
| S. - 1 | T. - 19S | R. - 26E |
|---|---|---|
| SURVEYED: | DATE: | |
| FIELD BOOK: | PAGE: | |
| DESIGNED: MLG | DATE: 06/01/09 | |
| DRAWN: JRA | DATE: 06/01/09 | |
| APPROVED: MLB | DATE: 06/01/09 | |

GETFORD ROAD
DRAINAGE IMPROVEMENTS

DETAILS - DRAINAGE

JOB NO.: LC-091
SHEET: C-15
15 OF 17

R:\COUNTY\LAKE\LC-091\Construction Plans\LC091_C-15-16-17.dwg 8/4/2009 9:24:31 AM EDT