ADDENDUM #3

CR 19A and Dillard Road Intersection Improvements
Project No. 2015-05
Bid No. 15-0041

This addendum is being issued to make the following changes, corrections, clarifications and additions to the bidding document. The information in this addendum modifies and changes the original bidding documents and takes precedence over the original documents. **Receipt of this addendum shall be acknowledged by the bidder by signing and dating the appropriate line on page W-4 of the bid proposal**. Failure to acknowledge this addendum may preclude consideration of the bid proposal for award.

Questions Asked Via E-Mail:

Q1: Having received Addendum 2 including revised plan sheets it is still unclear what the distance measurements are for widths. There are not any indications for off sets to existing and or proposed edges of pavements.

There are no indicators for measurements of width of existing roadway, proposed roadway, etc. The only distance is the linear measure for centerline.

A1: Please see attached Revised Construction Plan sheets 11 thru 13, and 15 thru 17.

10/21/15

Heath McArdle, Construction Inspector II

LEGEND:

- WIDENING / NEW ASPHALT PAVEMENT
- CONCRETE DRIVEWAY
- MILLING AND RESURFACING
- SILT FENCE

Storm Structure Table			
Structure Number	Structure Type	Top Elev.	Inverts
D-1	TYPE 'C' D.B.I.(OPEN BOTTOM)	94.10	89.25 - 15" (E)
D-2	TYPE 'C' D.B.I.(OPEN BOTTOM)	93.60	88.50 - 15" (W)

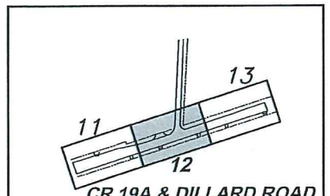

CR 19A & DILLARD ROAD
KEY MAP

N

20 10 0 20

SCALE - 1" = 20'

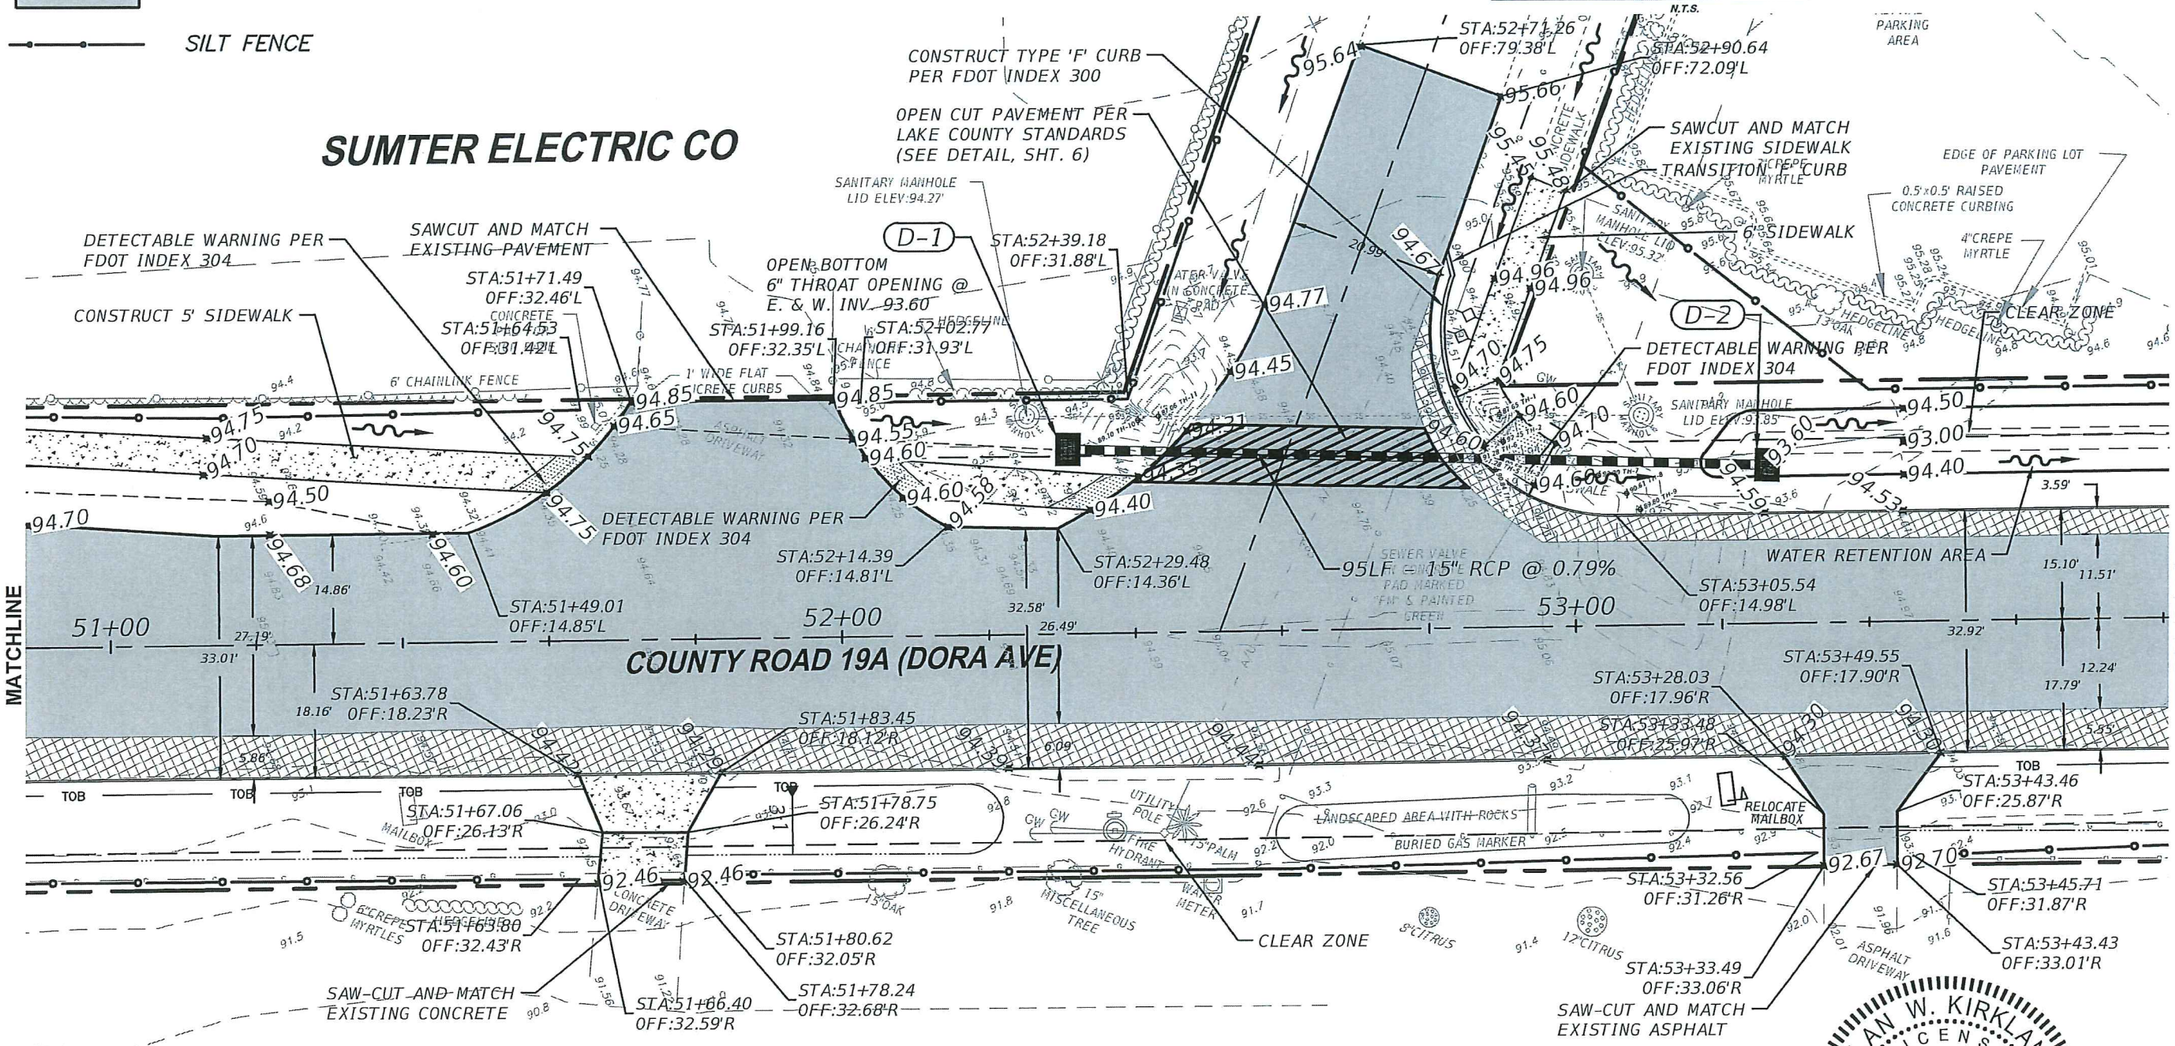

REVISION:	DATE

SECTION	TOWNSHIP	RANGE
22	19 S	26 E

DESIGNED:	AK	DATE:	APRIL 2014
DRAWN:	PLP	DATE:	APRIL 2014
APPROVED:	AK	DATE:	

LAKE COUNTY FLORIDA

DEPARTMENT OF PUBLIC WORKS
ENGINEERING DIVISION
437 ARDICE AVE.
EUSTIS, FLORIDA 32726

CR19A AT DILLARD RD INTERSECTION IMPROVEMENTS PLAN

DRAFT FOR REVIEW ONLY

ALAN W. KIRKLAND LICENSE No. 61729 STATE OF FLORIDA PROFESSIONAL ENGINEER

ENGINEER OF RECORD:
ALAN KIRKLAND
STATE OF FLORIDA
PROFESSIONAL ENGINEER
LICENSE NO. 61729

FINAL

DATE 10/19/15

CAD FILE	SHEET #
13023CA	12

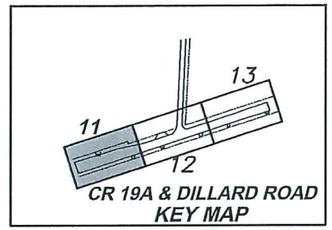

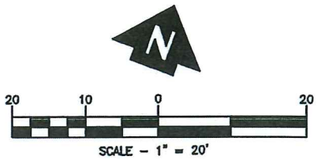

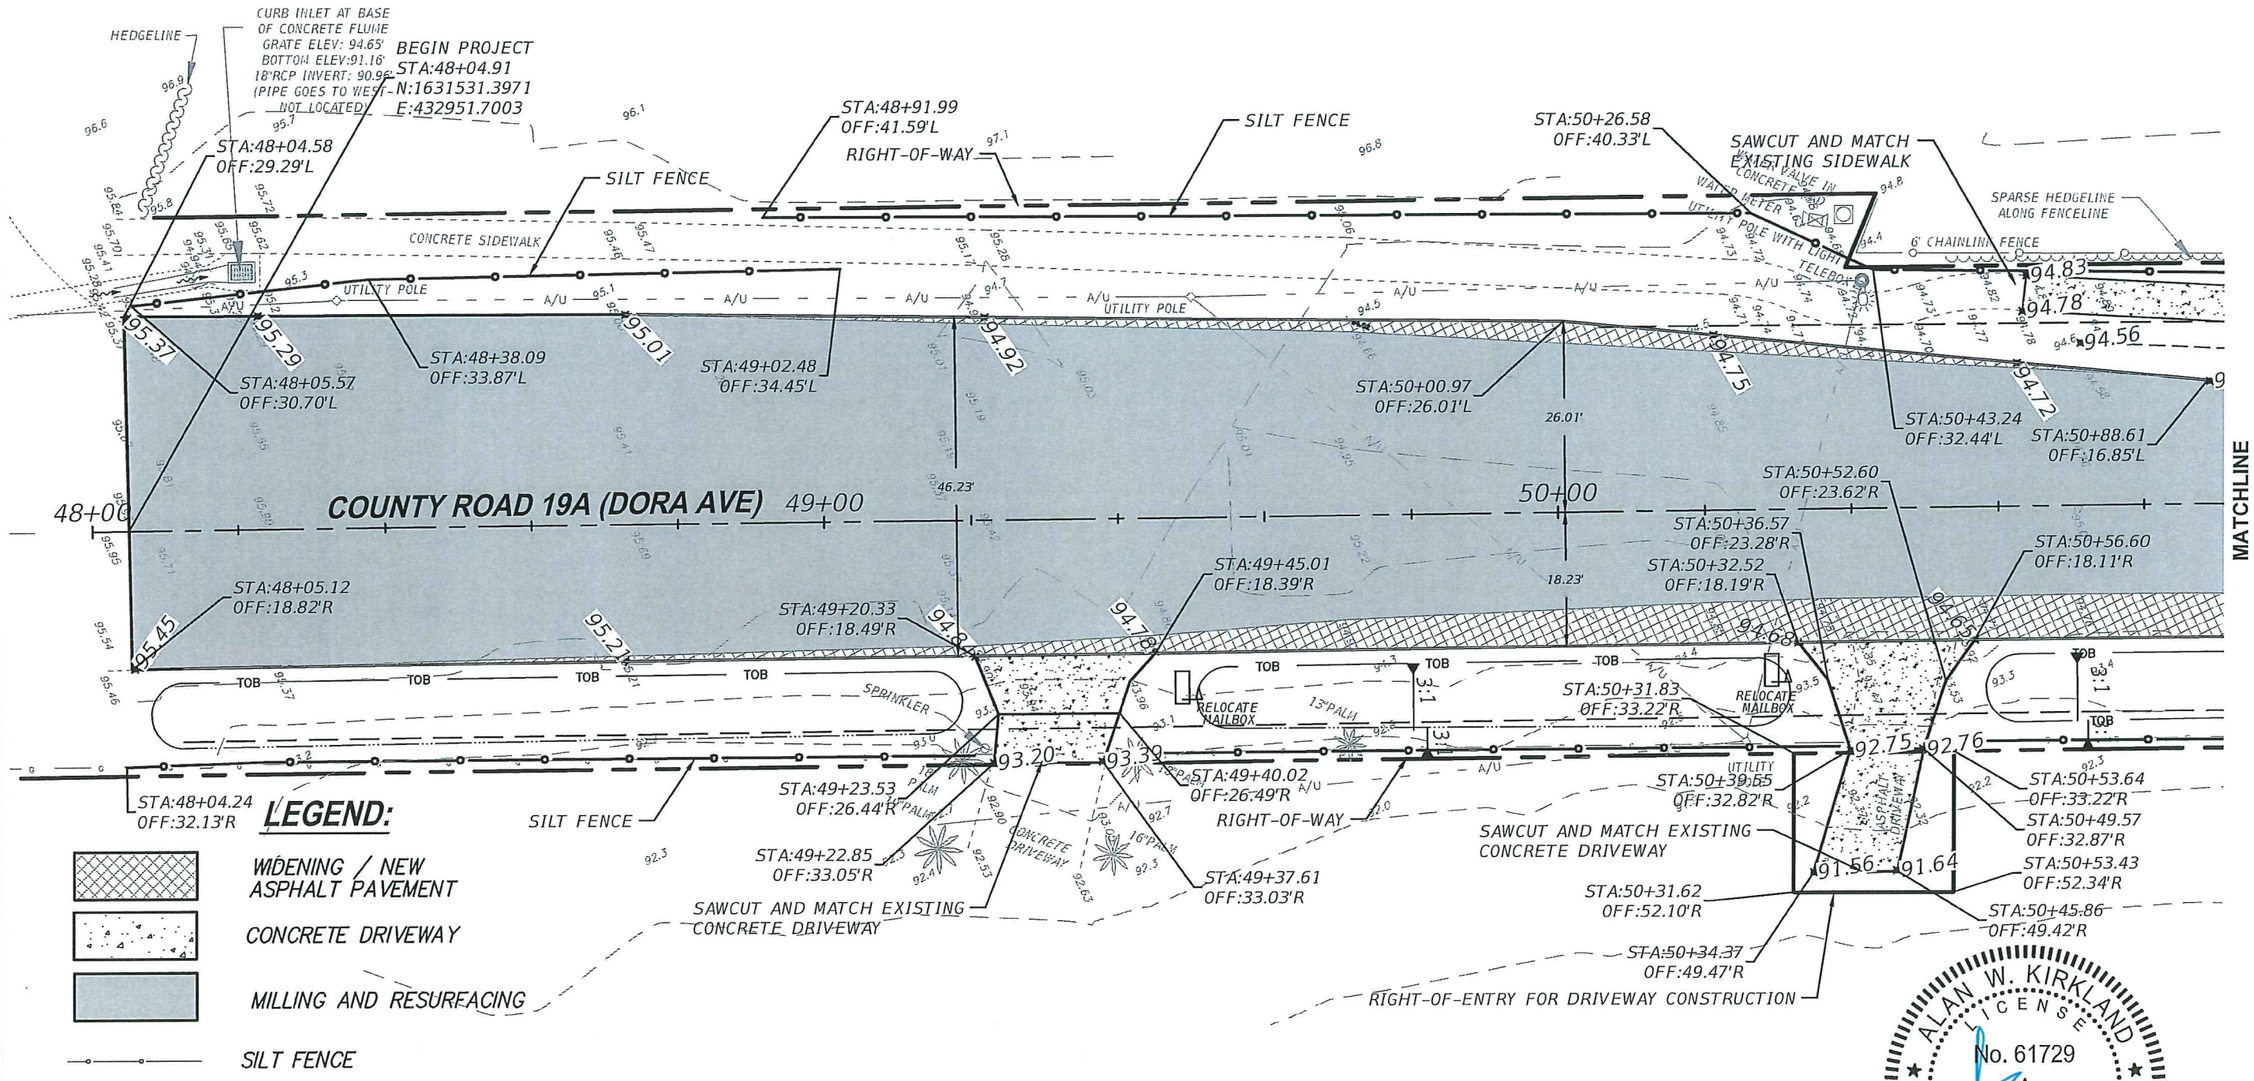

LEGEND:

- WIDENING / NEW ASPHALT PAVEMENT
- CONCRETE DRIVEWAY
- MILLING AND RESURFACING
- SILT FENCE

REVISION:	DATE

SECTION	TOWNSHIP	RANGE
22	19 S	26 E

DESIGNED:	AK	DATE:	APRIL 2014
DRAWN:	PLP	DATE:	APRIL 2014
APPROVED:	AK	DATE:	

LAKE COUNTY
FLORIDA

DEPARTMENT OF PUBLIC WORKS
ENGINEERING DIVISION
437 ARDICE AVE.
EUSTIS, FLORIDA 32726

CR19A AT DILLARD RD INTERSECTION IMPROVEMENTS PLAN

DRAFT FOR REVIEW ONLY

ALAN W. KIRKLAND
LICENSE
No. 61729
STATE OF FLORIDA
PROFESSIONAL ENGINEER

ENGINEER OF RECORD:
ALAN KIRKLAND
STATE OF FLORIDA
PROFESSIONAL ENGINEER
LICENSE NO. 61729

CAD FILE
13023CA

SHEET #
11

10/19/15

LEGEND:

- WIDENING / NEW ASPHALT PAVEMENT
- CONCRETE DRIVEWAY
- MILLING AND RESURFACING
- SILT FENCE

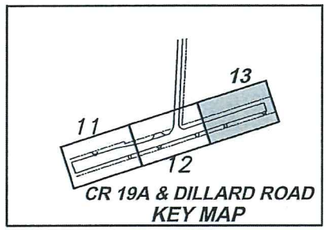

CR 19A & DILLARD ROAD
KEY MAP
N.T.S.

N

20 10 0 20

SCALE – 1" = 20'

LAKE COUNTY TAX COLLECTOR

SEE SHEET 12
STA 53+80
MATCHLINE

SILT FENCE

WATER RETENTION AREA

STORMWATER MANHOLE LID ELEV:96.55'

ELECTRIC METER FOR IRRIGATION

ELECTRIC BOX

RIGHT-OF-WAY

EDGE OF PARKING LOT PAVEMENT

ASPHALT PARKING AREA

CLEAR ZONE

END PROJECT
STA:56+37.67
N:1631827.49
E:433730.04

0.5'x0.5' RAISED CONCRETE CURBS

HEDGELINE

14"OAK

12"OAK

19"OAK

9"OAK

17"OAK

16"OAK

13"OAK

10"OAK

11"OAK

WATER

BOLLARDS

BACKFLOW PREVENTERS

WATER METERS

2 MAILBOXES

UTILITY POLE WITH LIGHT

TELEBOX

94.00 93.71 93.50 93.00 93.00 93.00 93.96 94.00 94.50 94.46 94.49

94.62 94.67 94.67

STA:54+95.12
OFF:15.28'L

STA:55+45.60
OFF:17.01'L

STA:56+37.54
OFF:17.57'L

15.10' 11.57' 32.84' 12.09' 17.74'

54+00 55+00 56+00 35.90'

COUNTY ROAD 19A (DORA AVE)

STA:54+11.09
OFF:17.64'R

STA:54+35.57
OFF:17.55'R

STA:54+44.90
OFF:17.51'R

STA:54+75.56
OFF:17.40'R

CLEAR ZONE

STA:56+17.90
OFF:18.73'R

STA:56+22.78
OFF:26.30'R

STA:56+37.80
OFF:18.77'R

TOB

MAILBOX

UTILITY POLE

4' WOOD FENCE

4' WIRE FENCE

3:1

STA:54+14.39
OFF:21.67'R

STA:54+14.66
OFF:29.93'R

STA:54+16.63
OFF:32.61'R

92.32 92.38 92.72 93.08 92.36 92.31

STA:54+31.68
OFF:32.45'R

STA:54+52.83
OFF:33.08'R

STA:54+67.59
OFF:33.07'R

STA:56+21.40
OFF:31.58'R

STA:56+23.08
OFF:32.88'R

STA:56+32.68
OFF:32.87'R

STA:56+33.10
OFF:26.73'R

SAWCUT AND MATCH EXISTING ASPHALT

SAWCUT AND MATCH EXISTING CONCRETE

RIGHT-OF-WAY

SILT FENCE

SAWCUT AND MATCH EXISTING CONCRETE

ASPHALT DRIVEWAY

CONCRETE DRIVEWAY TRACKS

SINGLE PIPE & WIRE FENCE

DOUBLE PIPE & WIRE GATES

ALAN W. KIRKLAND LICENSE No. 61729 PROFESSIONAL ENGINEER

REVISION:	DATE

SECTION	TOWNSHIP	RANGE
22	19 S	26 E

DESIGNED:	AK	DATE:	APRIL 2014
DRAWN:	PLP	DATE:	APRIL 2014
APPROVED:	AK	DATE:	

LAKE COUNTY FLORIDA

DEPARTMENT OF PUBLIC WORKS
ENGINEERING DIVISION
437 ARDICE AVE.
EUSTIS, FLORIDA 32726

CR19A AT DILLARD RD INTERSECTION IMPROVEMENTS PLAN

DRAFT FOR REVIEW ONLY

ENGINEER OF RECORD:
STATE OF
ALAN KIRKLAND
STATE OF FLORIDA
PROFESSIONAL ENGINEER
LICENSE NO. 61729

DATE 10/19/15

CAD FILE 13023CA

SHEET # 13

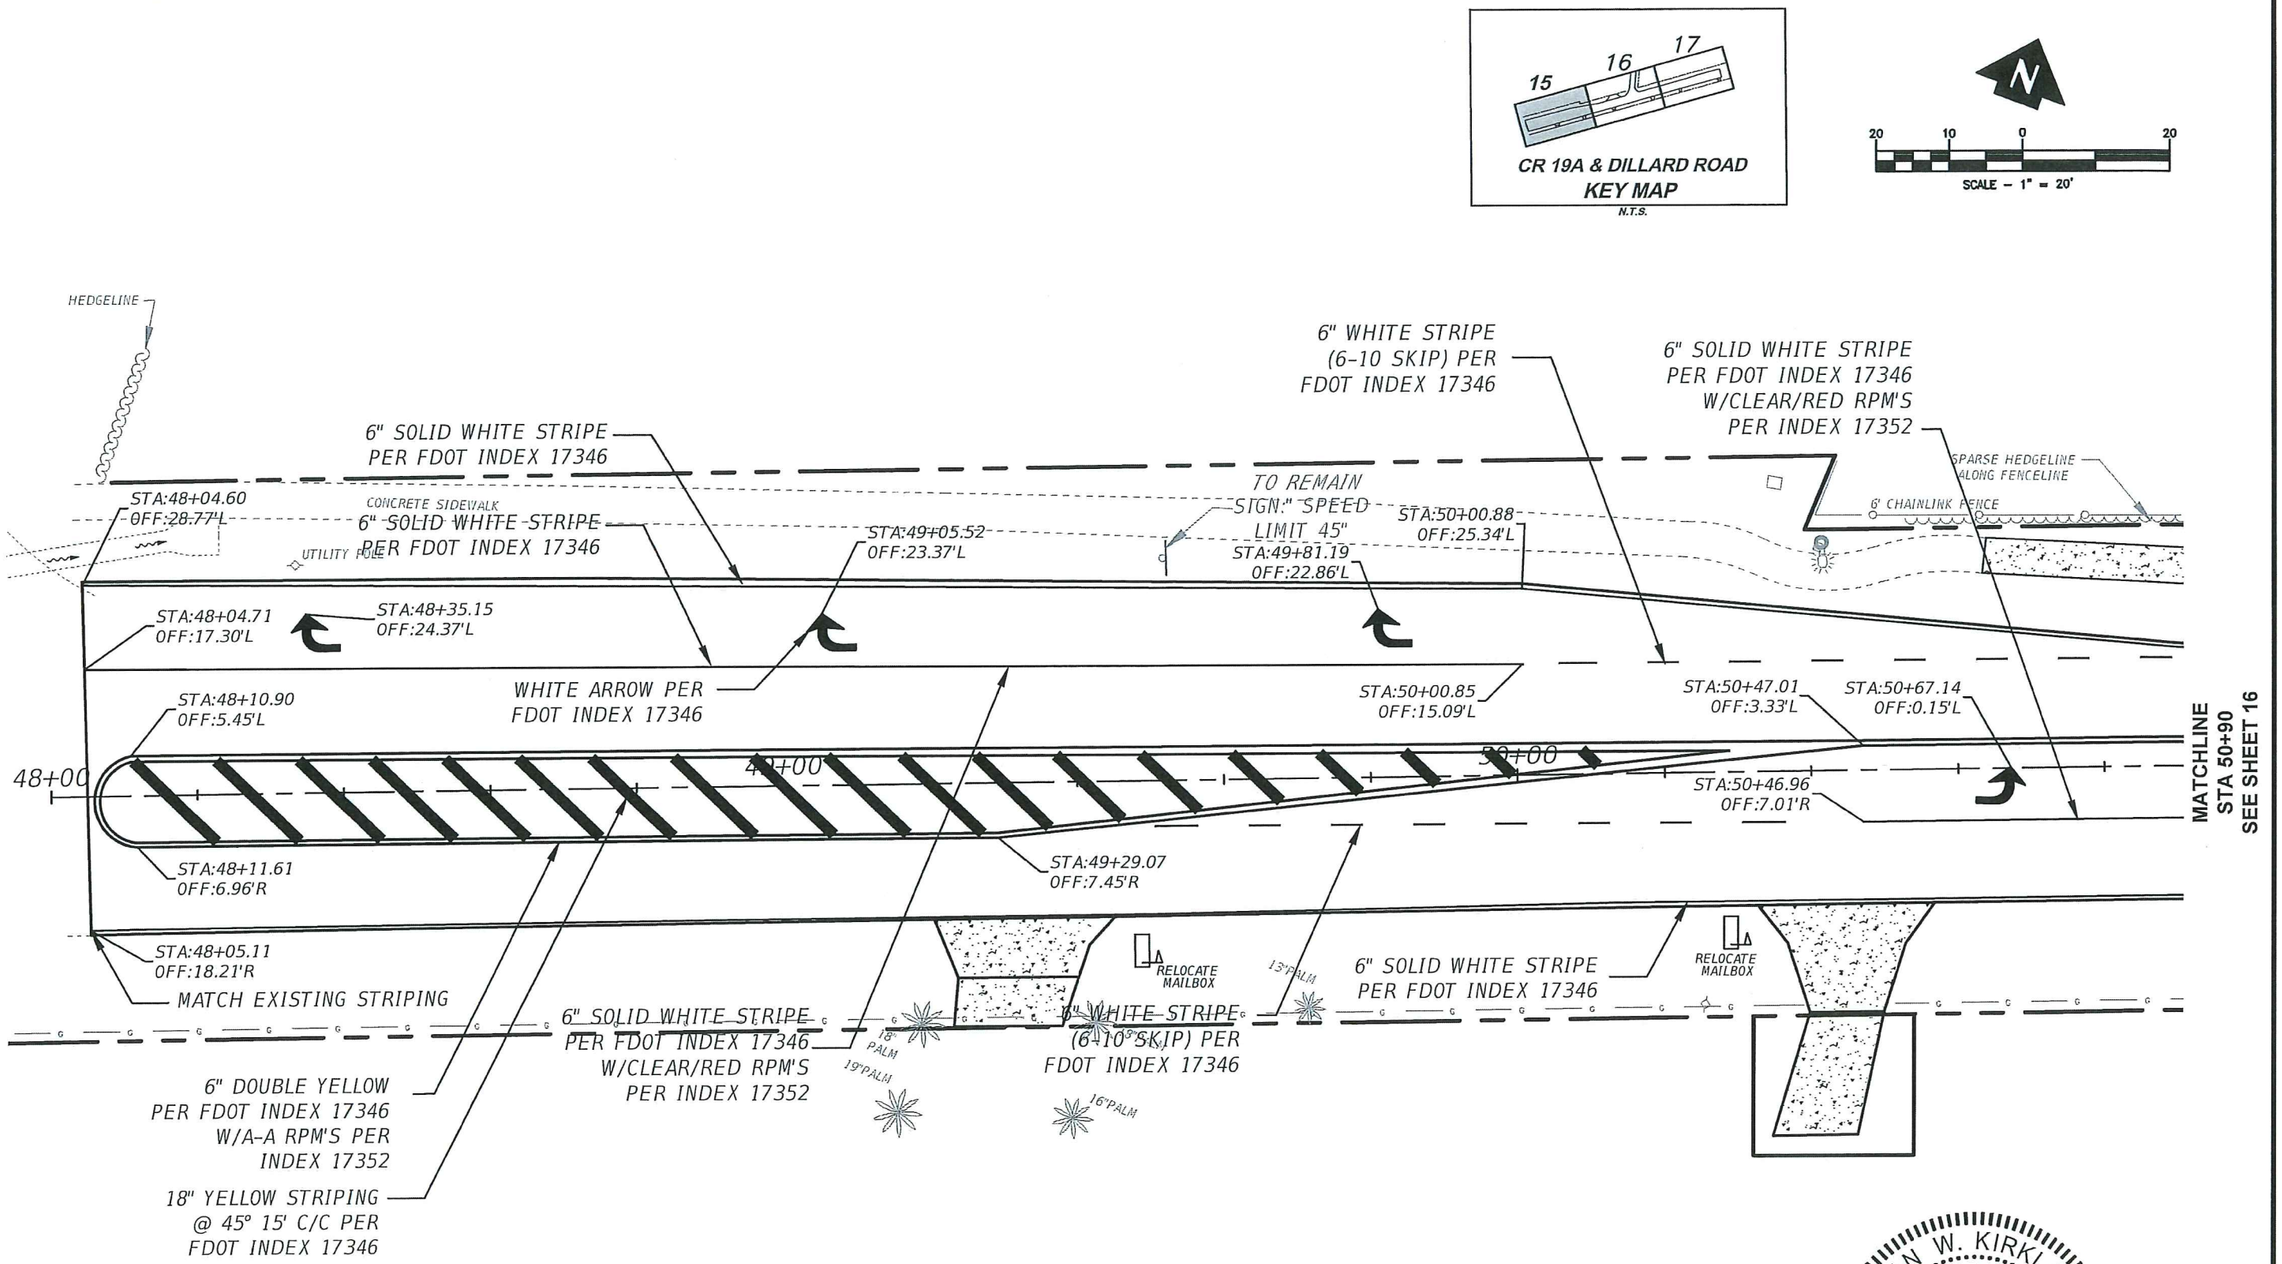

REVISION:	DATE

SECTION	TOWNSHIP	RANGE
22	19 S	26 E

DESIGNED:	AK	DATE:	APRIL 2014
DRAWN:	PLP	DATE:	APRIL 2014
APPROVED:	AK	DATE:	

LAKE COUNTY
FLORIDA

DEPARTMENT OF PUBLIC WORKS
ENGINEERING DIVISION
437 ARDICE AVE.
EUSTIS, FLORIDA 32726

CR19A AT DILLARD RD INTERSECTION IMPROVEMENTS SIGNING AND MARKING PLAN

DRAFT FOR REVIEW ONLY

ALAN W. KIRKLAND
LICENSE
No. 61729
STATE OF FLORIDA
PROFESSIONAL ENGINEER

ENGINEER OF RECORD:
ALAN KIRKLAND
STATE OF FLORIDA
PROFESSIONAL ENGINEER
LICENSE NO. 61729

10/19/15

CAD FILE
13023CA
SHEET #
15

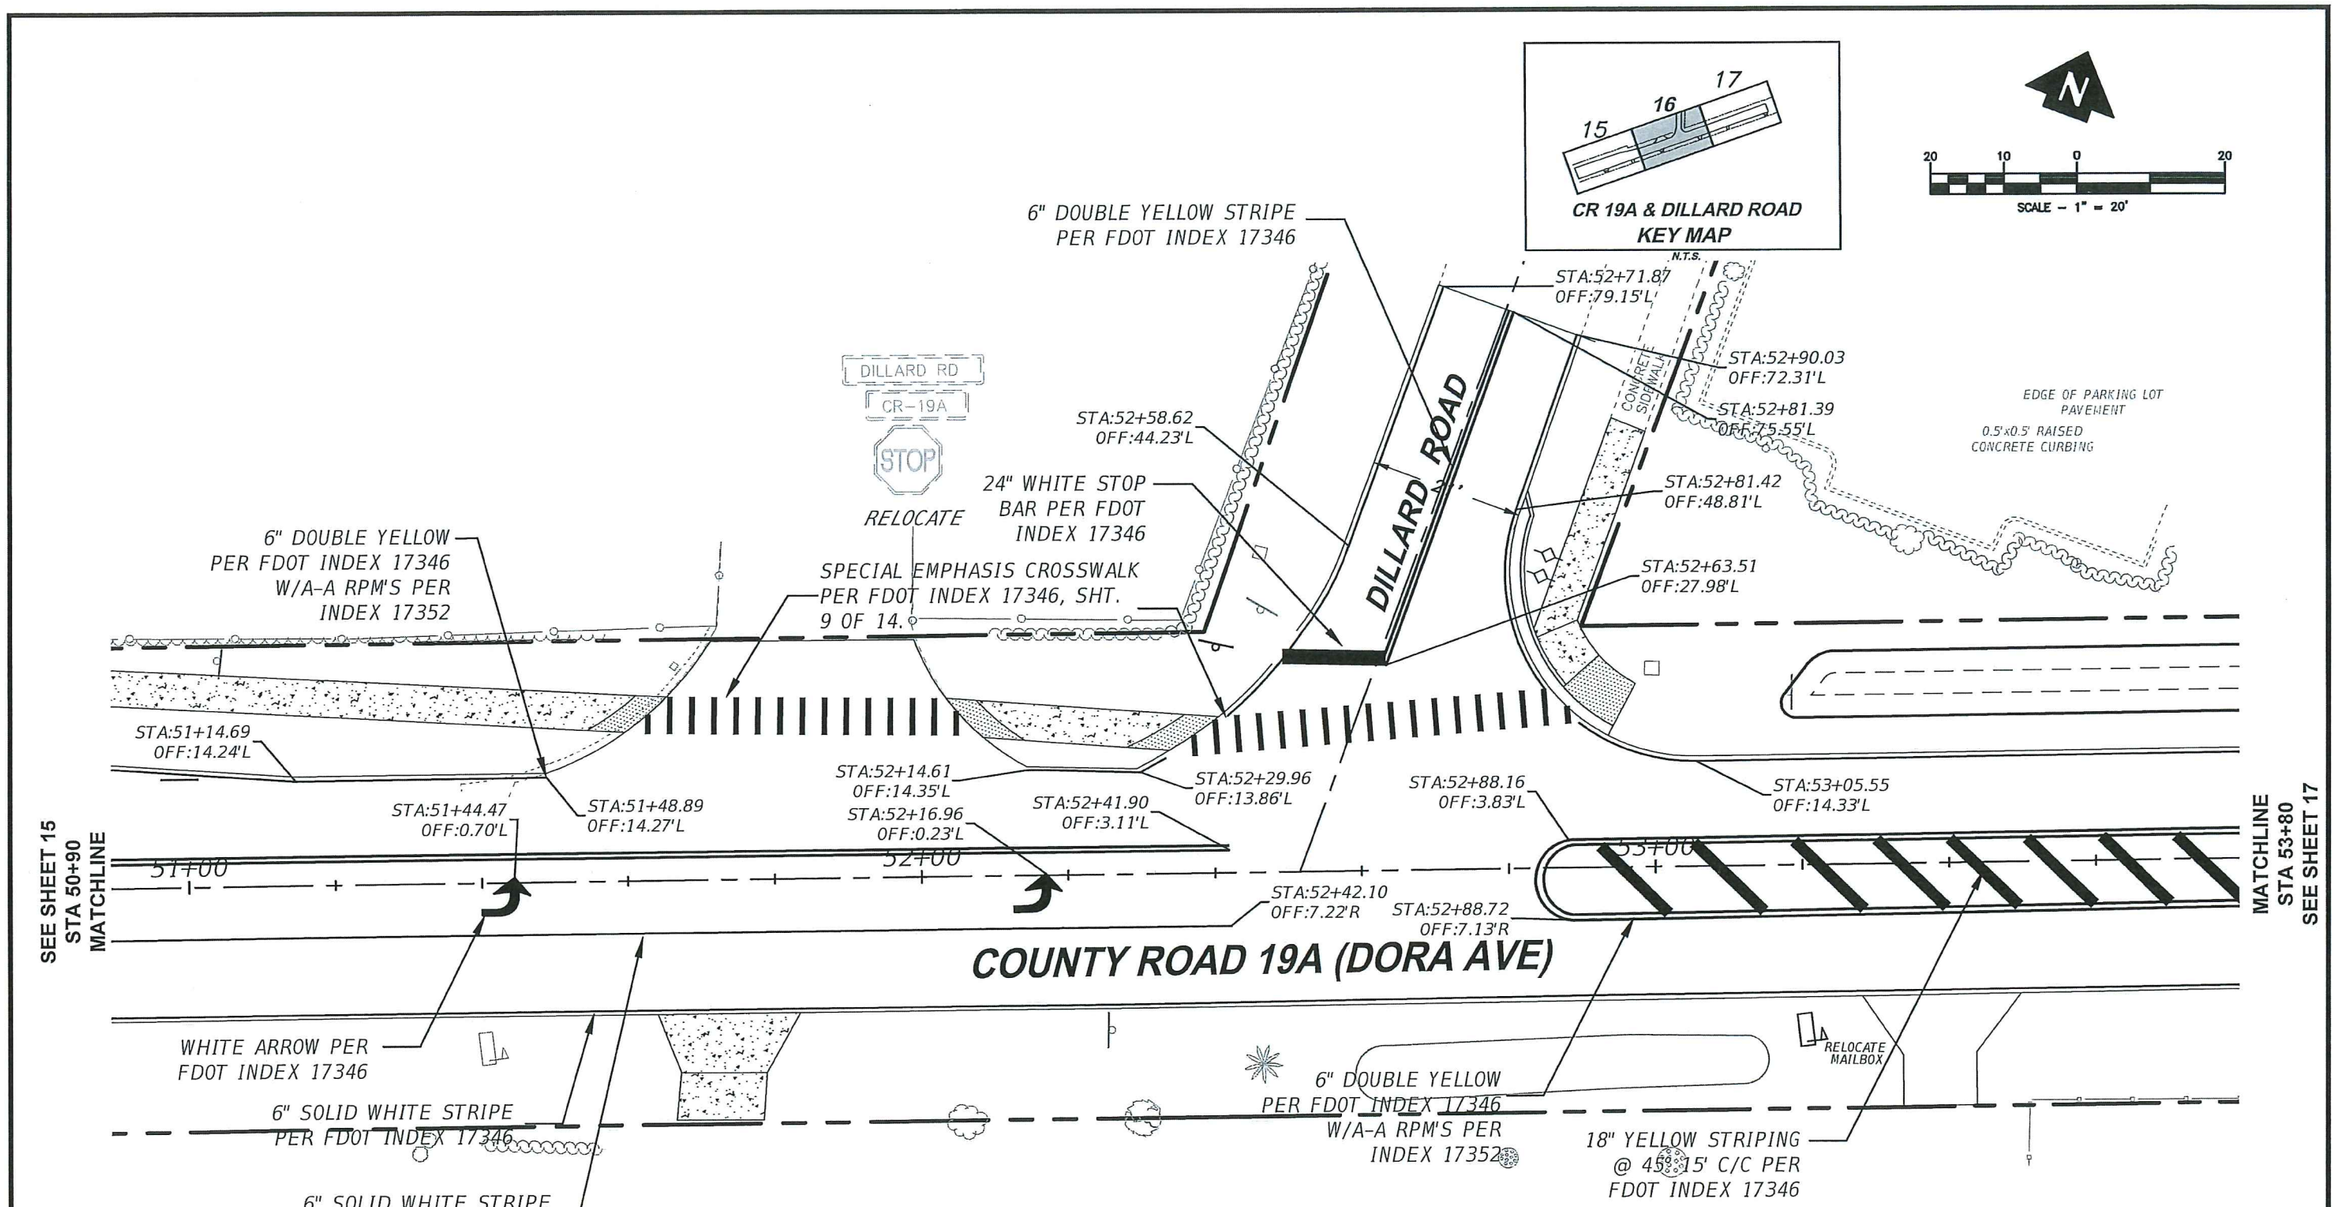

REVISION:	DATE

SECTION	TOWNSHIP	RANGE
22	19 S	26 E

DESIGNED:	AK	DATE:	APRIL 2014
DRAWN:	PLP	DATE:	APRIL 2014
APPROVED:	AK	DATE:	

LAKE COUNTY
FLORIDA

DEPARTMENT OF PUBLIC WORKS
ENGINEERING DIVISION
437 ARDICE AVE.
EUSTIS, FLORIDA 32726

CR19A AT DILLARD RD
INTERSECTION IMPROVEMENTS
SIGNING AND MARKING PLAN

DRAFT FOR REVIEW ONLY

ALAN W. KIRKLAND
LICENSE
No. 61729
PROFESSIONAL ENGINEER
STATE OF FLORIDA

ENGINEER OF RECORD:
ALAN KIRKLAND
STATE OF FLORIDA
PROFESSIONAL ENGINEER
LICENSE NO. 61729
10/19/15

CAD FILE	SHEET #
13023CA	16

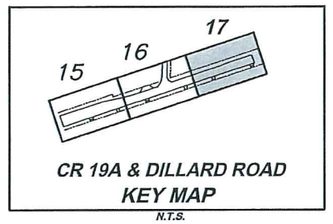

CR 19A & DILLARD ROAD
KEY MAP
N.T.S.

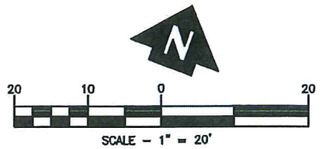

COUNTY ROAD 19A (DORA AVE)

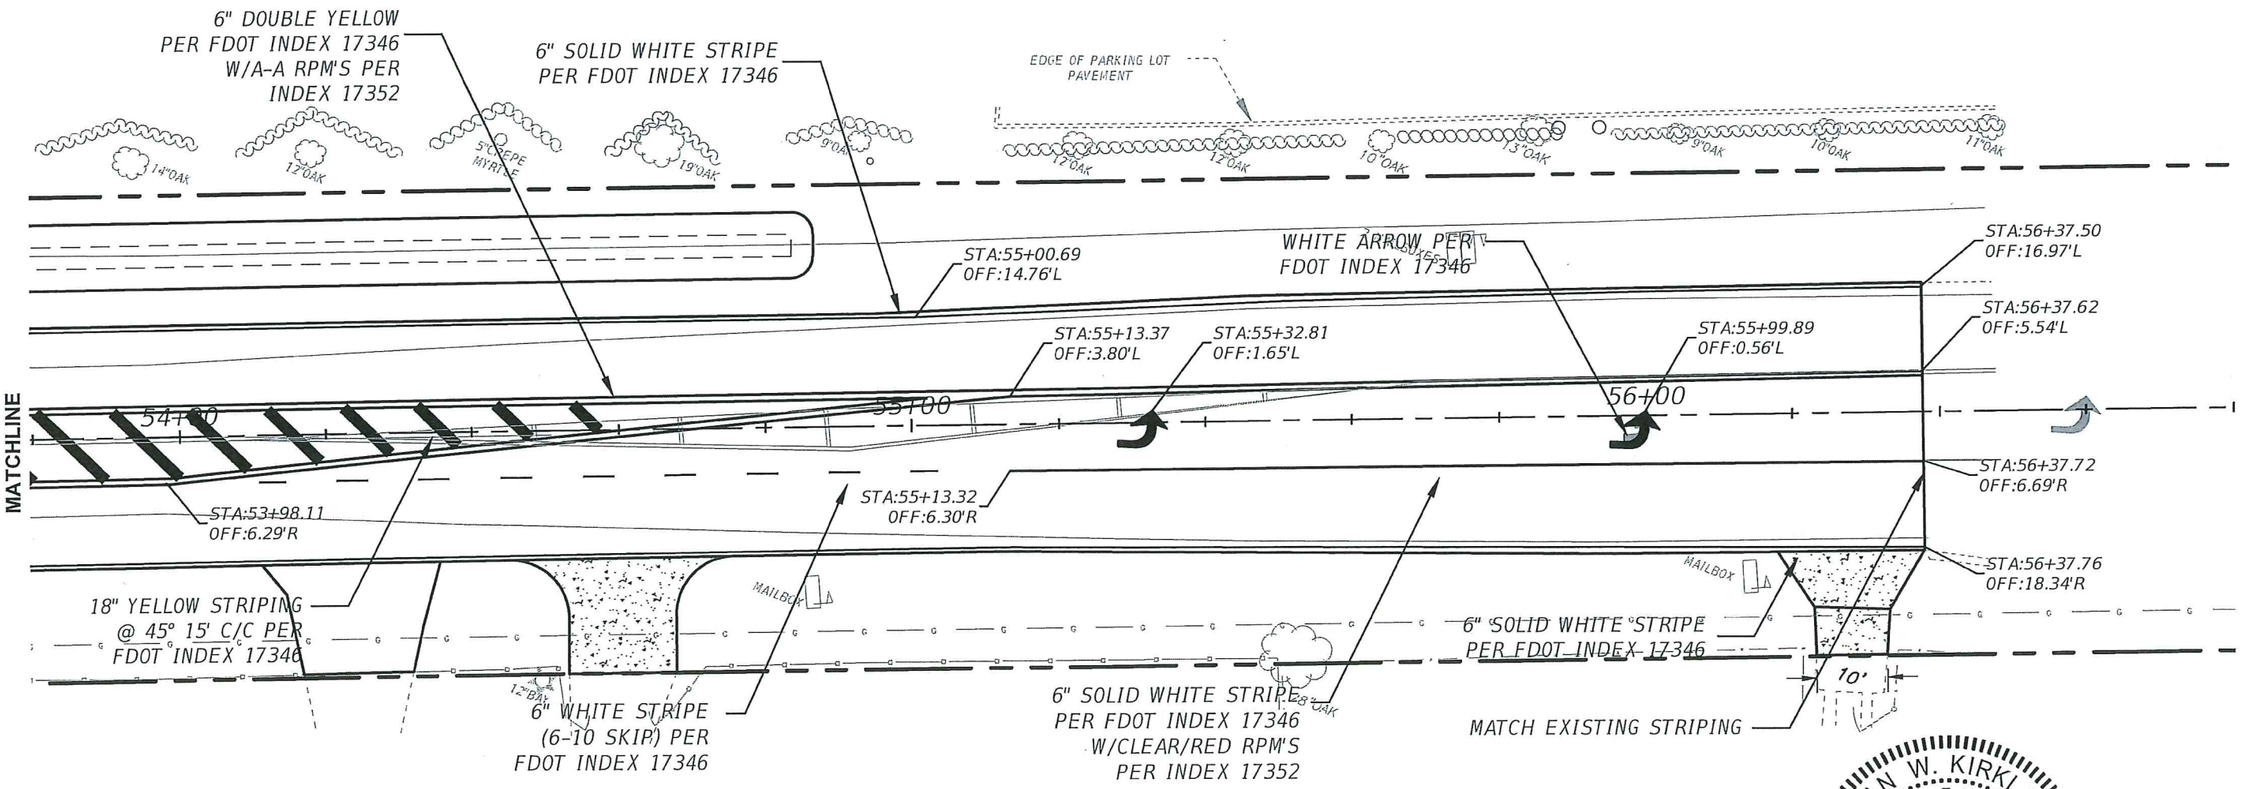

REVISION:	DATE

SECTION	TOWNSHIP	RANGE
22	19 S	26 E

DESIGNED:	AK	DATE:	APRIL 2014
DRAWN:	PLP	DATE:	APRIL 2014
APPROVED:	AK	DATE:	

LAKE COUNTY
FLORIDA

DEPARTMENT OF PUBLIC WORKS
ENGINEERING DIVISION
437 ARDICE AVE.
EUSTIS, FLORIDA 32726

CR19A AT DILLARD RD
INTERSECTION IMPROVEMENTS
SIGNING AND MARKING PLAN

DRAFT FOR REVIEW ONLY

ALAN W. KIRKLAND
LICENSE
No. 61729
STATE OF FLORIDA
PROFESSIONAL ENGINEER

ENGINEER OF RECORD:
ALAN KIRKLAND
STATE OF FLORIDA
PROFESSIONAL ENGINEER
LICENSE NO. 61729

10/19/15
DATE

CAD FILE
13023CA

SHEET #
17