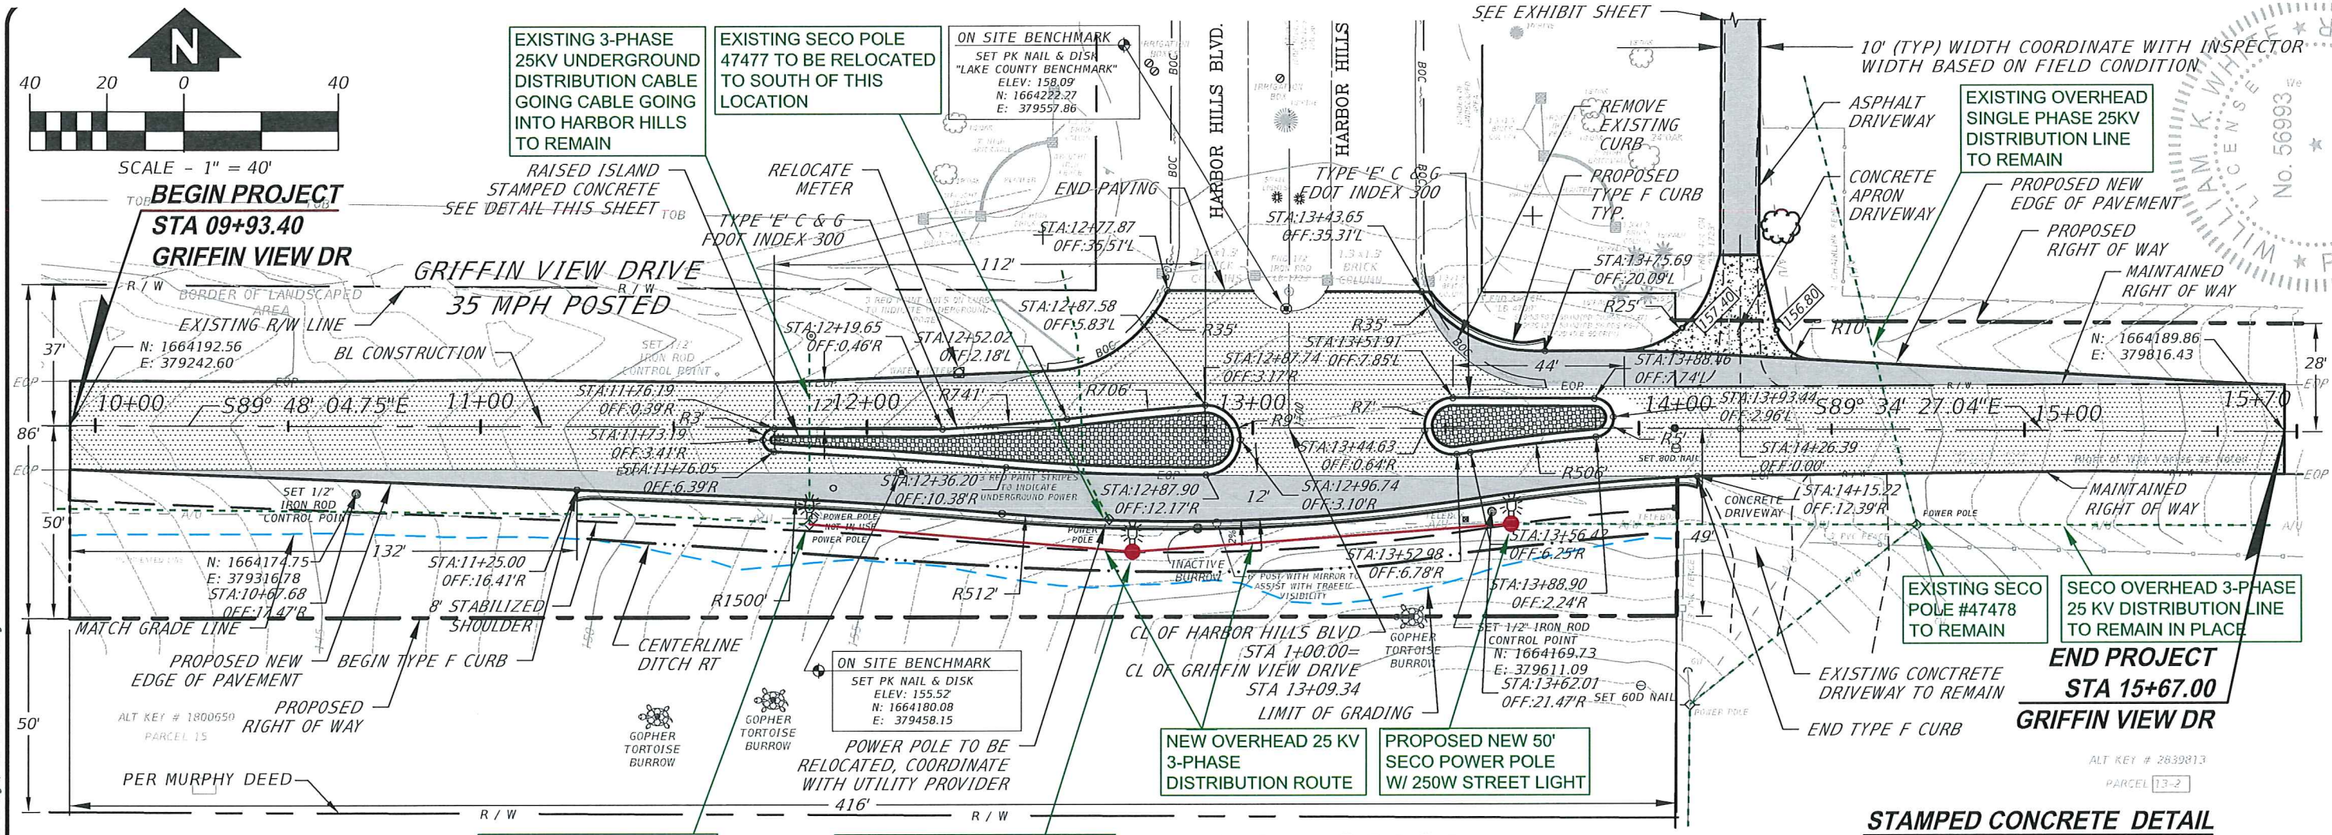

STAMPED CONCRETE DETAIL

PAVEWAY SYSTEMS-PAVEWAY STONE-THERMO-SET (STS)
COLOR B1 (SANDSTONE)

Octagonal and Square with Soldier Course Border

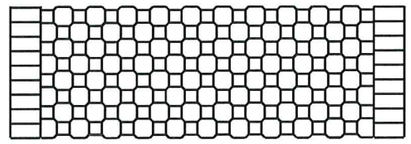

STAMPED CONCRETE PATTERN
NOT TO SCALE

NOTES:

1. THE CONTRACTOR SHALL SUBMIT TRAFFIC CONTROL PLANS (TCP) FOR APPROVAL PRIOR TO BEGINNING WORK. THE TCP SHALL MAINTAIN ONE LANE OF TRAFFIC IN ALL DIRECTIONS DURING ACTIVE WORK PERIOD HOURS WHEN LANE CLOSURES ARE ALLOWED.
2. PRIOR TO THE STAMPING PROCESS, THE CONTRACTOR SHALL COORDINATE WITH LAKE COUNTY TO VERIFY THE COLOR, ALIGNMENT OF THE TEXTURED PAVEMENT PATTERN AND THE PLACEMENT OF THE PATTERN.
3. PATTERNED PAVEMENT SHALL BE IN ACCORDANCE WITH FLORIDA DEPARTMENT OF TRANSPORTATION (FDOT) SPECIFICATION 523 "PATTEREND/TEXTURED PAVEMENT".

LEGEND

- MILLING & RESURFACING
- WIDENNG/ NEW ASPHALT PAVEMENT
- STAMPED CONCRETE

PROFILE SCALE

HORZ. SCALE: 1"=40'
VERT. SCALE: 1"=8'

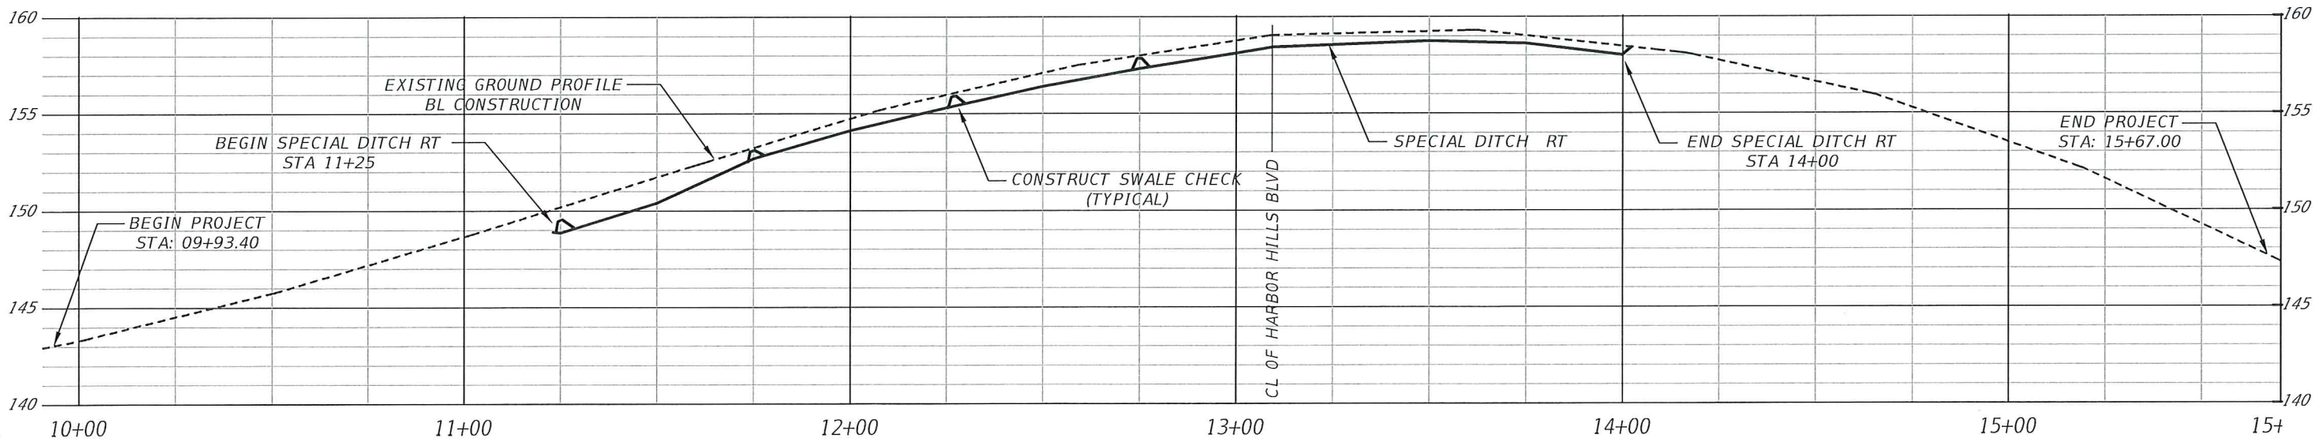

STATE OF FLORIDA
WILLIAM K. WHITE
No. 56993
PROFESSIONAL ENGINEER
SIGNATURE
DECEMBER 18, 2015
WILLIAM K. WHITE, P.E. NO. 56993

DEPARTMENT OF PUBLIC WORKS
ENGINEERING DIVISION
LAKE COUNTY FLORIDA
350 N SINCLAIR AVE, TAVARES, FLORIDA 32778

REVISION: DATE

R. - 24E	DATE:	DATE:12/18/15
T. - 18S	PAGE:	DATE:12/18/15
S. - 24	SURVEYED: RJT	DATE:12/18/15
	FIELD BOOK:	
	DESIGNED: WKW	
	DRAWN: RLS/ KGN	
	APPROVED: WKW	

GRIFFIN VIEW DR. INTERECTION WITH HABBOR HILLS BLVD.
INTERSECTIONS IMPROVEMENTS
GEOMETRY PLAN

JOB NO.: 10058MASTER

SHEET: 6

U:\2015\10058_HARBOR_HILLS_BLVD_&_GRIFFIN_VIEW_DR_KNY\ALTERNATE DESIGN 1-26-2015\10058PLAN Master.dwg 12/18/2015 7:33:17 PM

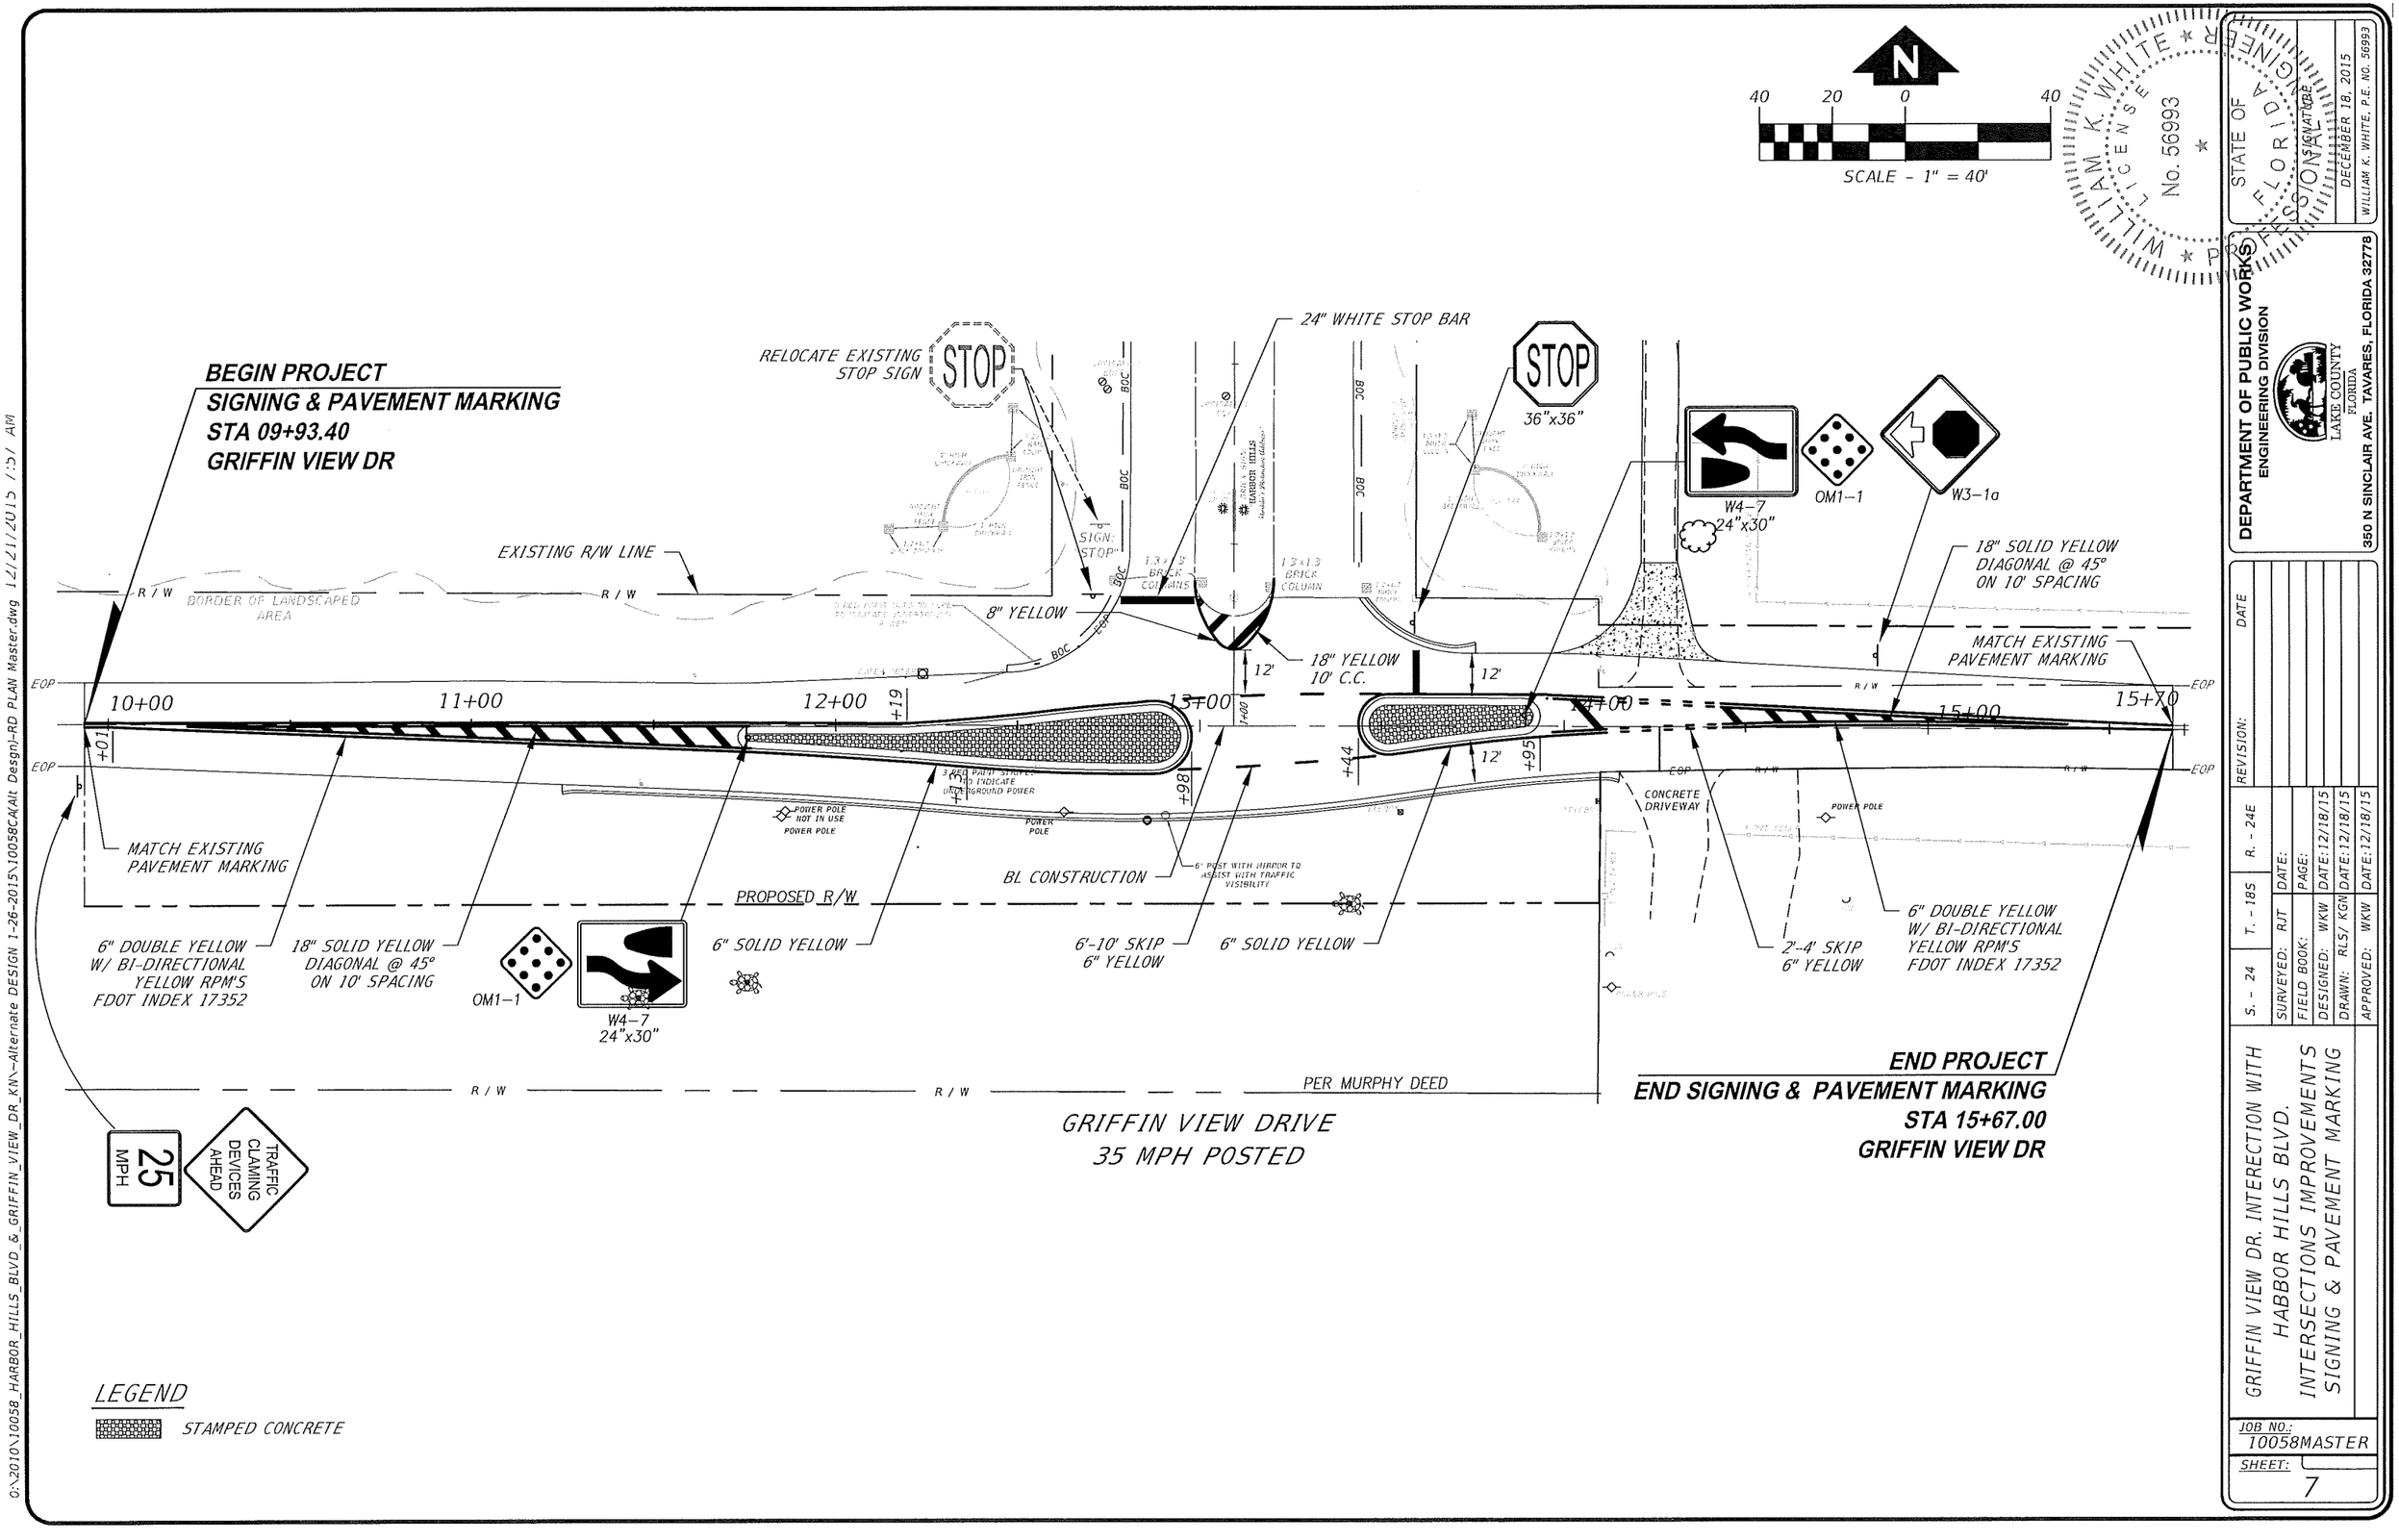

SIGNATURE

DECEMBER 18, 2015

WILLIAM K. WHITE, P.E. NO. 56993

DEPARTMENT OF PUBLIC WORKS
ENGINEERING DIVISION
LAKE COUNTY
FLORIDA
350 N SINCLAIR AVE, TAVARES, FLORIDA 32778

REVISION:	DATE

R. - 24E	
T. - 18S	DATE: 12/18/15
S. - 24	PAGE: DATE: 12/18/15
SURVEYED: RJT	DESIGNED: WKW DATE: 12/18/15
FIELD BOOK:	DRAWN: RLS/ KGN DATE: 12/18/15
	APPROVED: WKW DATE: 12/18/15

GRIFFIN VIEW DR. INTERECTION WITH HABBOR HILLS BLVD.
INTERSECTIONS IMPROVEMENTS
SIGNING & PAVEMENT MARKING

JOB NO.: 10058MASTER

SHEET: 7

O:\2010\10058_HARBOR_HILLS_BLVD_&_GRIFFIN_VIEW_DR_KN\-Alternate DESIGN 1-26-2015\10058CA(Alt Desgn)-RD PLAN Master.dwg 12/17/2015 1:57 AM

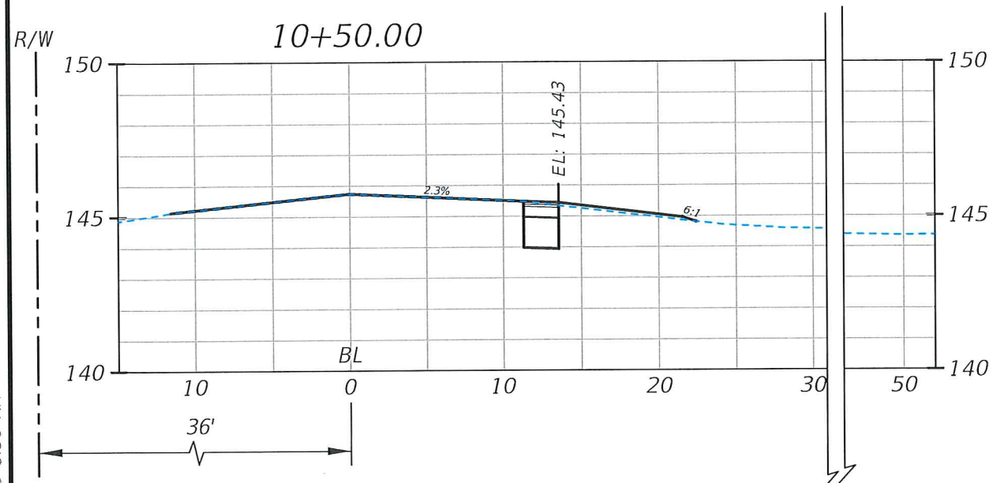

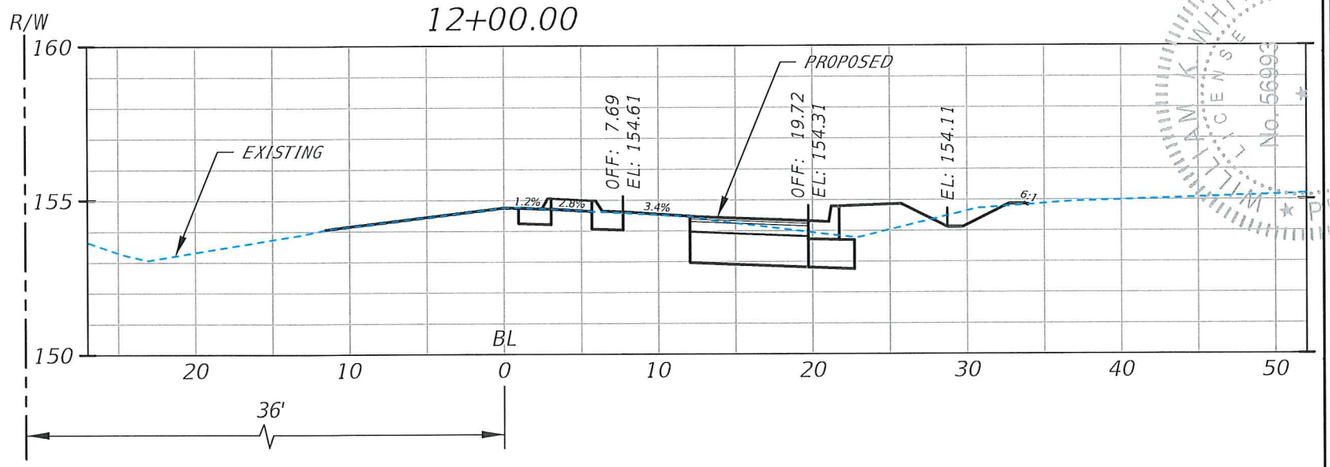

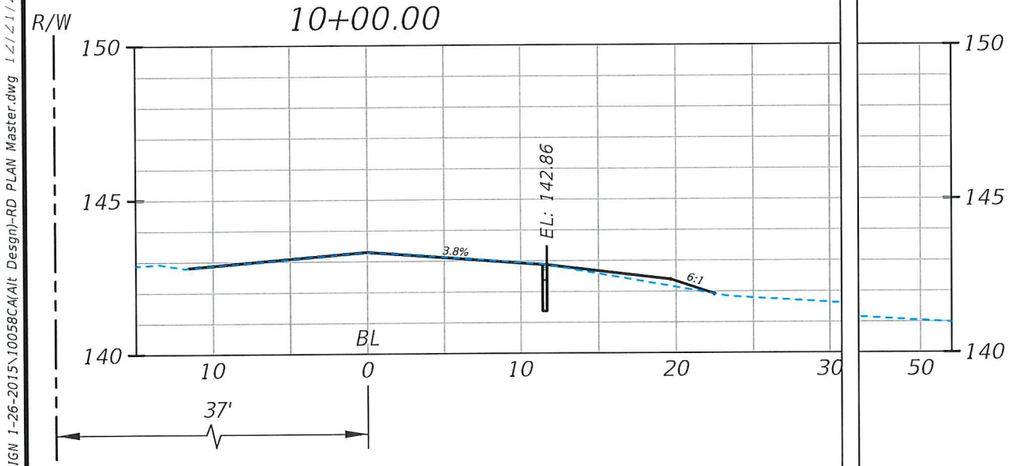

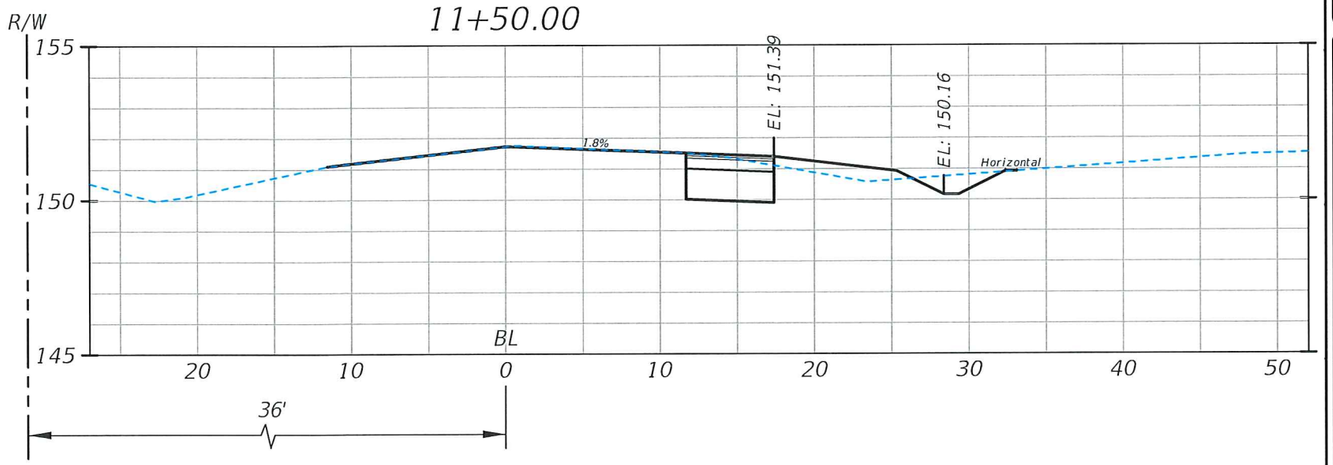

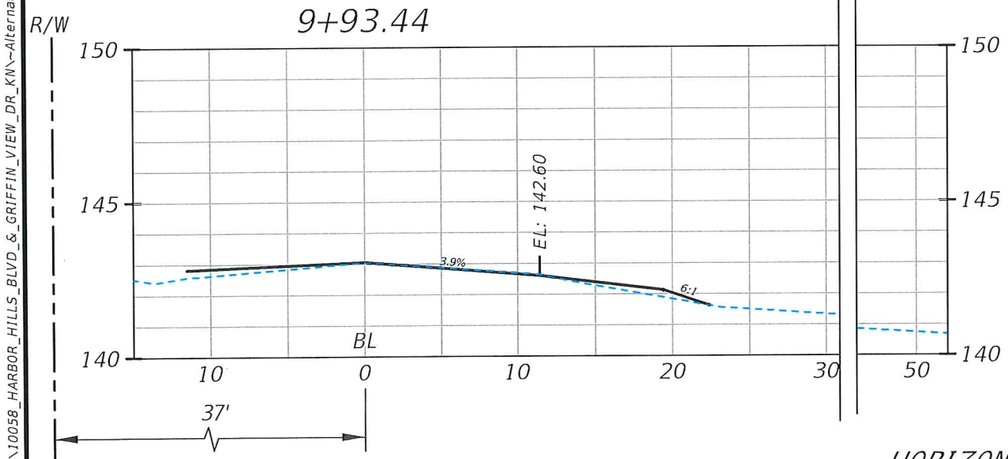

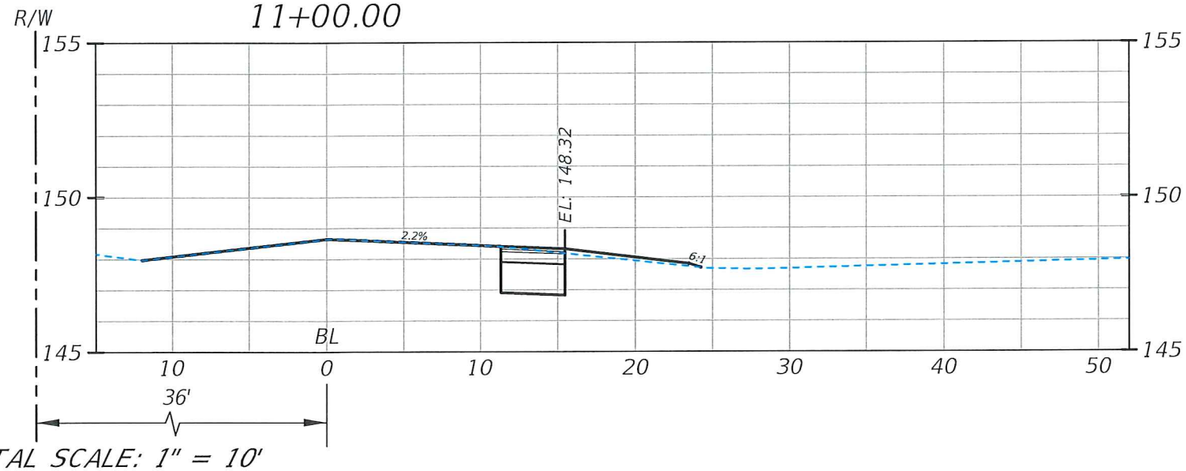

HORIZONTAL SCALE: 1" = 10'
VERTICAL SCALE: 1" = 5'

STATE OF FLORIDA
PROFESSIONAL ENGINEER
WILLIAM K. WHITE
LICENSE No. 56993
SIGNATURE
DECEMBER 18, 2015
WILLIAM K. WHITE, P.E. NO. 56993

DEPARTMENT OF PUBLIC WORKS
ENGINEERING DIVISION
LAKE COUNTY FLORIDA
350 N SINCLAIR AVE. TAVARES, FLORIDA 32778

DATE	REVISION:

S. - 24 T. - 18S R. - 24E

SURVEYED: RJT	DATE:
FIELD BOOK:	PAGE:
DESIGNED: WKW	DATE:12/18/15
DRAWN: RLS/ KGN	DATE:12/18/15
APPROVED: WKW	DATE:12/18/15

GRIFFIN VIEW DR. INTERECTION WITH HABBOR HILLS BLVD.
INTERSECTIONS IMPROVEMENTS
CROSS SECTIONS

JOB NO.: 10058MASTER

SHEET: 8

O:\2010\10058_HARBOR_HILLS_BLVD_&_GRIFFIN_VIEW_DR_KN\~Alternate DESIGN 1-26-2015\10058CA(Alt Desgn)-RD PLAN Master.dwg 12/17/2015 8:30 AM

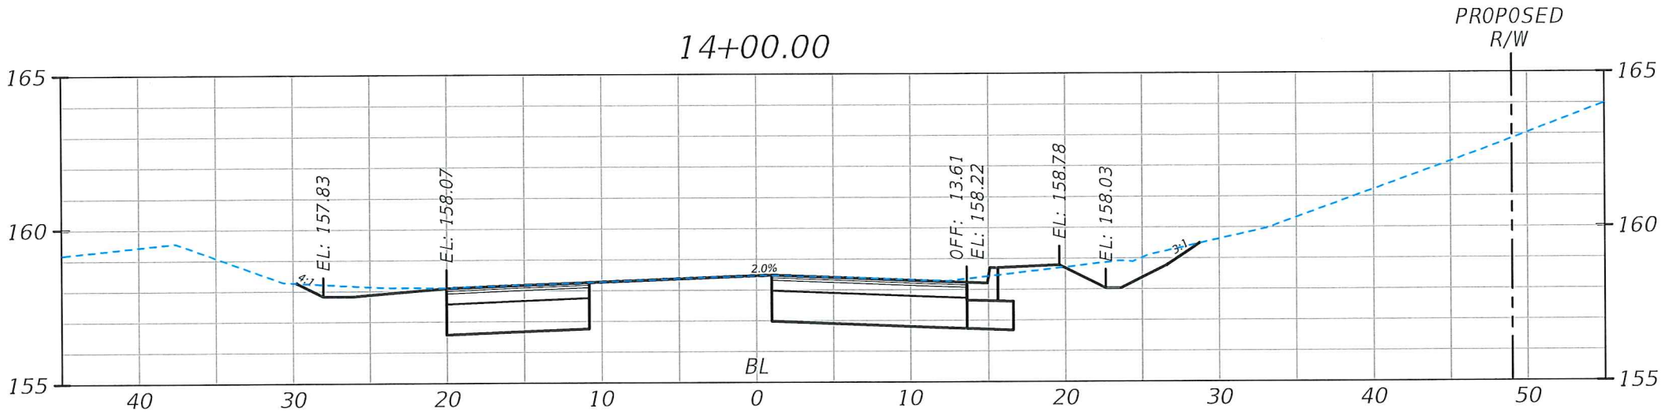

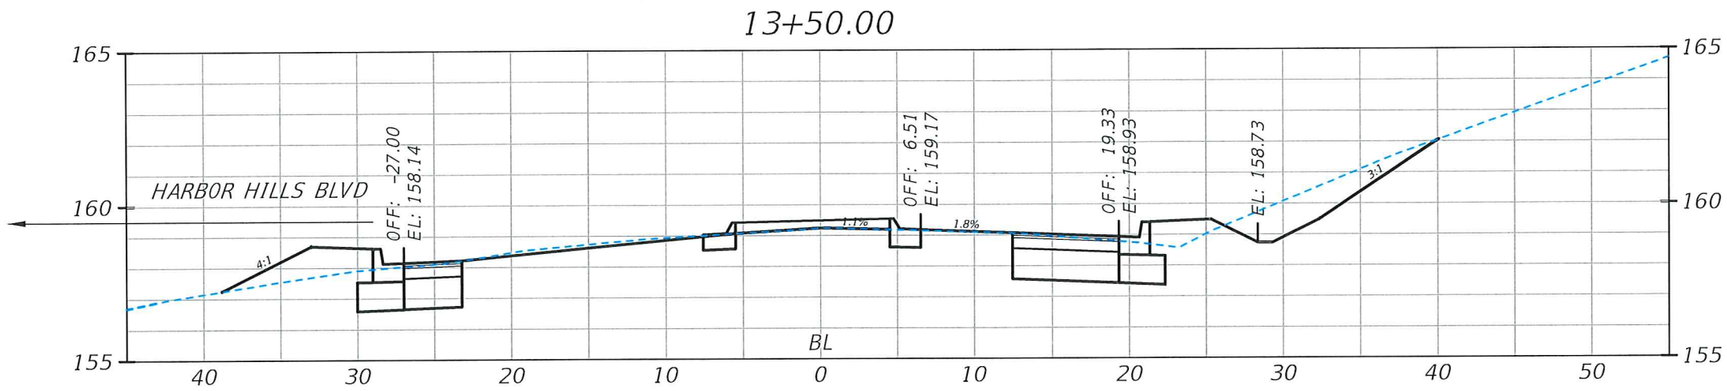

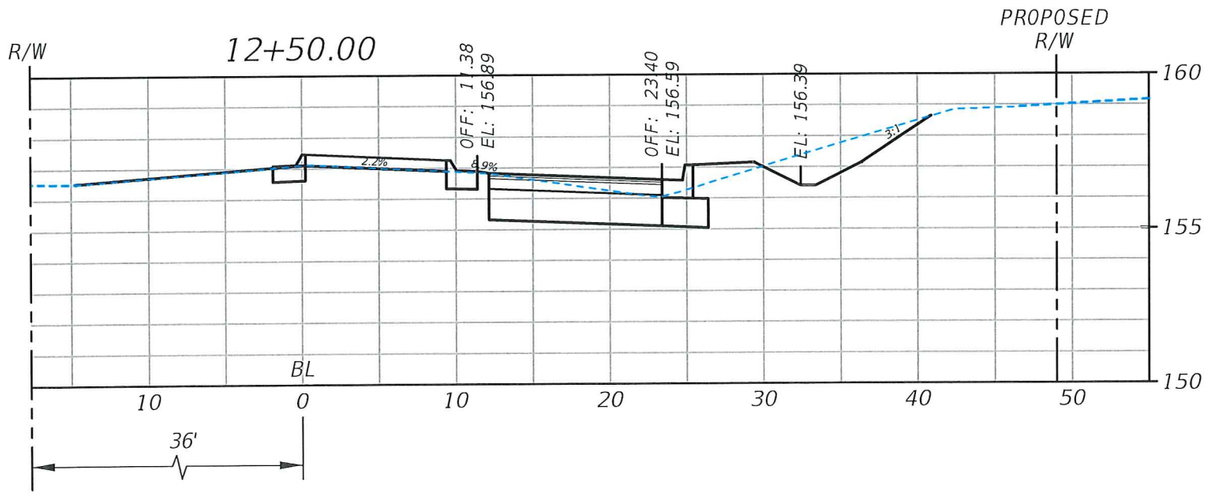

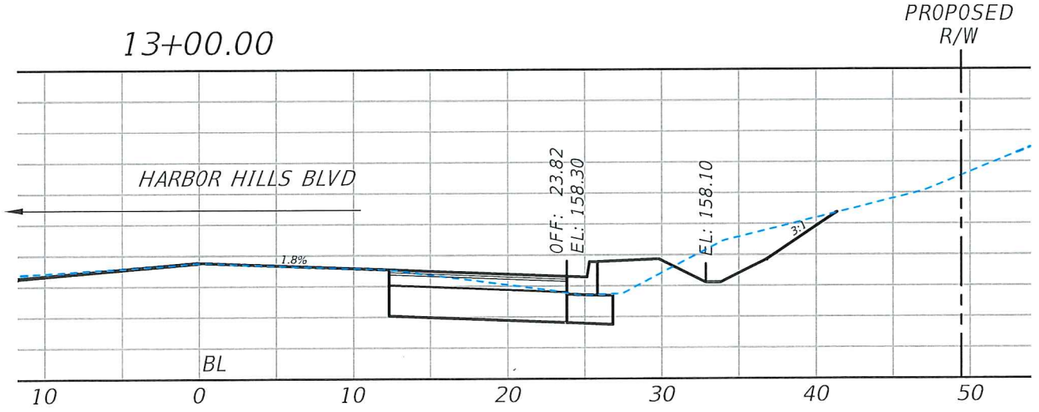

HORIZONTAL SCALE: 1" = 10'
VERTICAL SCALE: 1" = 5'

WILLIAM K. WHITE
LICENSE
No. 56993
STATE OF FLORIDA
PROFESSIONAL ENGINEER
SIGNATURE
DECEMBER 18, 2015
WILLIAM K. WHITE, P.E. NO. 56993

DEPARTMENT OF PUBLIC WORKS
ENGINEERING DIVISION
LAKE COUNTY
FLORIDA
350 N SINCLAIR AVE. TAVARES, FLORIDA 32778

REVISION:	DATE
R. - 24E	
T. - 18S	DATE: 12/18/15
S. - 24	PAGE: DATE:12/18/15
SURVEYED: RJT	FIELD BOOK: DATE:12/18/15
DESIGNED: WKW	DATE:12/18/15
DRAWN: RLS/ KGN	DATE:12/18/15
APPROVED: WKW	

GRIFFIN VIEW DR. INTERECTION WITH HABBOR HILLS BLVD.
INTERSECTIONS IMPROVEMENTS
CROSS SECTIONS

JOB NO.: 10058MASTER

SHEET: 9

0:\2010\10058_HARBOR_HILLS_BLVD_&_GRIFFIN_VIEW_DR_KW\-Alternate DESIGN 1-26-2015\10058CA(Alt Desgn)-RD PLAN Master.dwg 12/17/2015 8:57 AM

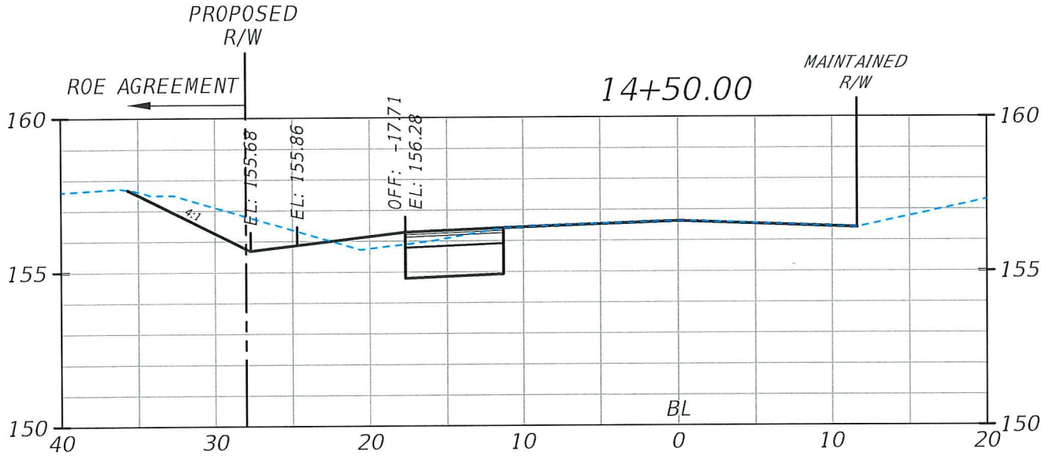

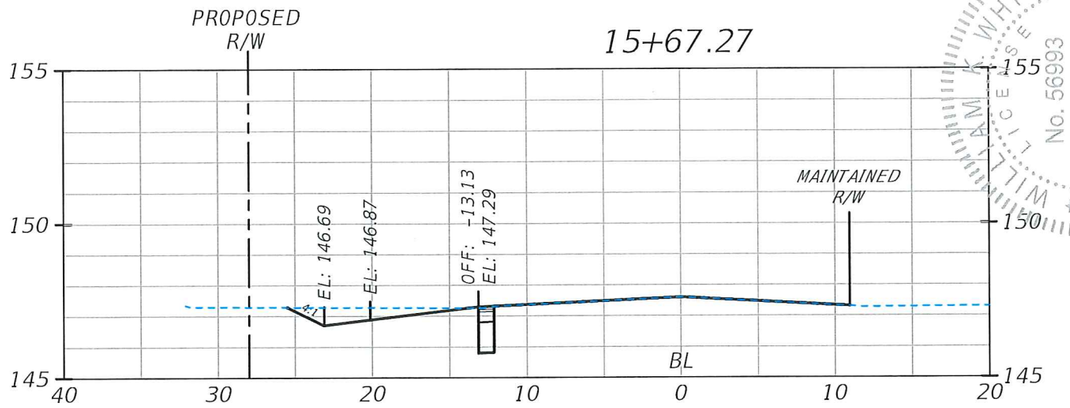

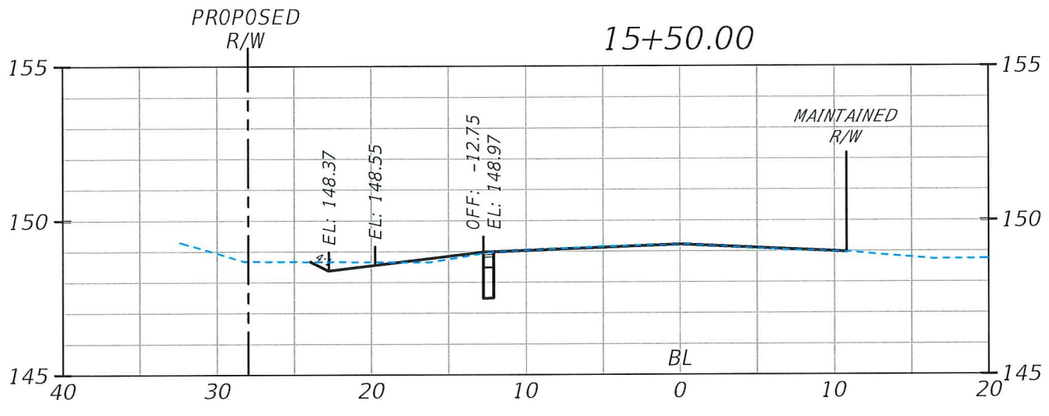

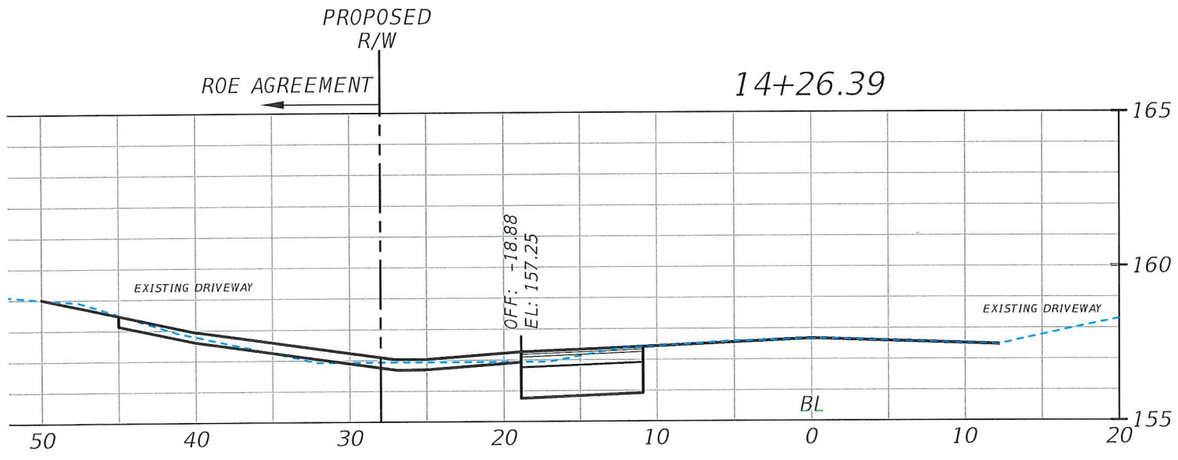

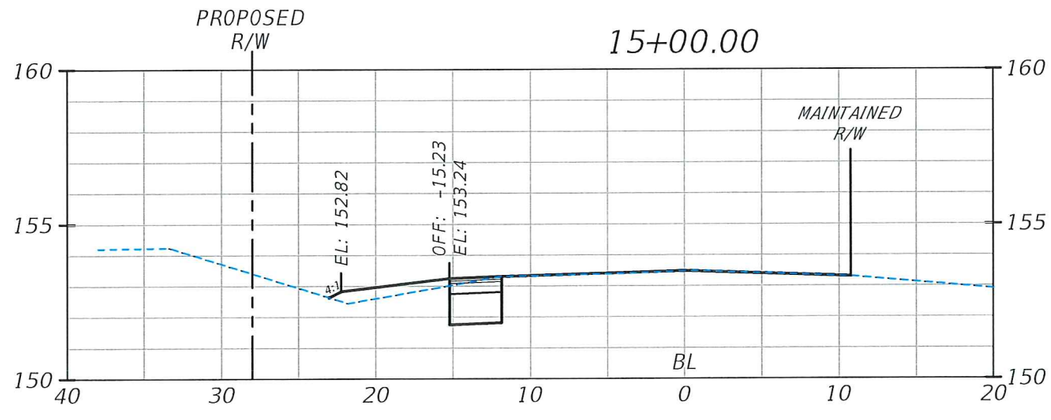

HORIZONTAL SCALE: 1" = 10'
VERTICAL SCALE: 1" = 5'

STATE OF FLORIDA
PROFESSIONAL ENGINEER
WILLIAM K. WHITE
No. 56993
SIGNATURE
DECEMBER 18, 2015
WILLIAM K. WHITE, P.E. NO. 56993

DEPARTMENT OF PUBLIC WORKS
ENGINEERING DIVISION
LAKE COUNTY FLORIDA
350 N SINCLAIR AVE. TAVARES, FLORIDA 32778

REVISION:	DATE

S. - 24 T. - 18S R. - 24E

SURVEYED: RJT DATE:
FIELD BOOK: PAGE:
DESIGNED: WKW DATE: 12/18/15
DRAWN: RLS/ KGN DATE: 12/18/15
APPROVED: WKW DATE: 12/18/15

GRIFFIN VIEW DR. INTERECTION WITH HABBOR HILLS BLVD.
INTERSECTIONS IMPROVEMENTS
CROSS SECTIONS

JOB NO.: 10058MASTER
SHEET: 10

O:\2010\10058_HARBOR_HILLS_BLVD_&_GRIFFIN_VIEW_DR_KN\~Alternate DESIGN 1-26-2015\10058CA(Alt Desgn)-RD PLAN Master.dwg 12/17/2015 8:38 AM