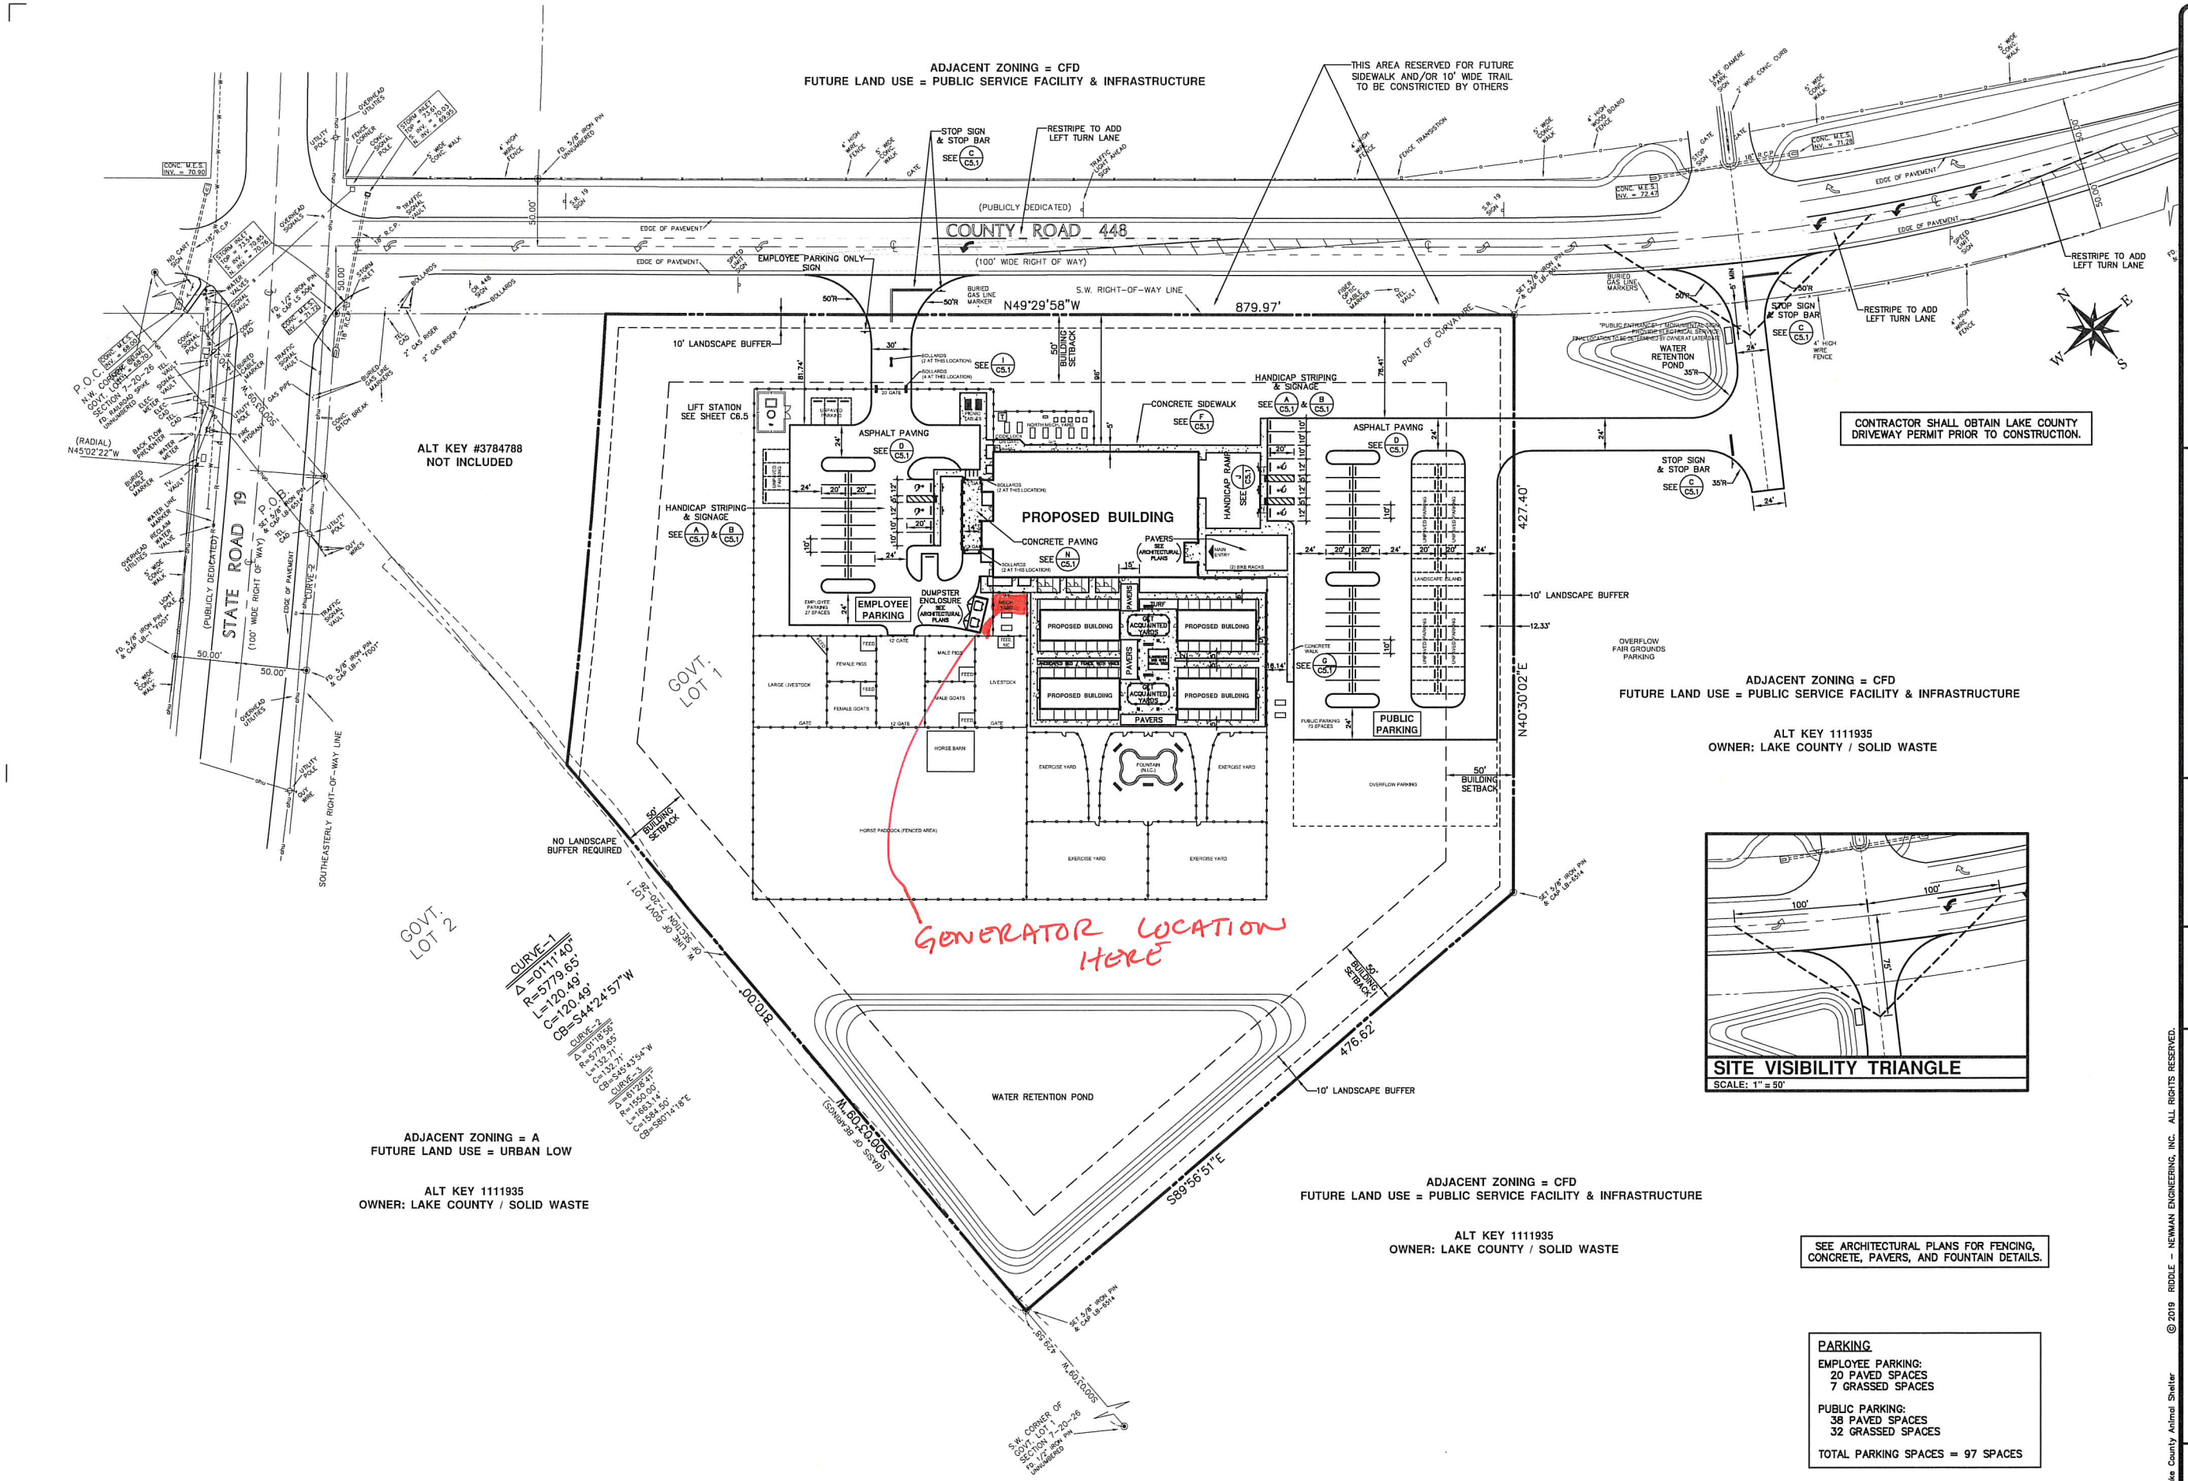

RIDDLE - NEWMAN ENGINEERING, INC.
115 NORTH CANAL STREET
LEESBURG, FLORIDA 34748
PHONE (352) 787-7482
FAX (352) 787-7412
keith@riddlenewman.com
CA# 00002883

RIDDLE NEWMAN ENGINEERING INC.
ESTABLISHED 1961

REV #5	
REV #4	
REV #3	
REV #2	REVISED PER COUNTY COMMENTS 9/13/19
REV #1	REVISED PER OWNER 8/5/19

KEITH E. RIDDLE, P.E.
FLA. REGIS. NO. 38800

DRAWN: R.S.H.
CHECKED: K.E.R.
SCALE: 1"=50'
DATE: 5/6/19
PROJECT NO: 18.30

GEOMETRY PLAN

LAKE COUNTY ANIMAL SHELTER
LAKE COUNTY FLORIDA

SHEET NO.
C2.1

© 2019 RIDDLE - NEWMAN ENGINEERING, INC. ALL RIGHTS RESERVED.

FILE: \18.30\Lake County Animal Shelter