FRUITLAND PARK	Jones Edmunds & Associates, Inc. JEA	CR 466A (MILLER STREET) PROJECT DEVELOPMENT & ENVIRONMENT STUDY FROM MORSE BLVD. TO US 27/441	ALIGNMENT ALTERNATIVE ONE	DESIGNED JAN DRAWN JAN CHECKED LLB JENNIFER W. NELSON, P.E. PROJECT ENGINEER JEA CERTIFICATE OF AUTHORIZATION #1841 APPROVED FOR JEA BY P.E. # 50387 DATE 04/20/04 SCALE 1"=40' PROJECT NO. 06798-001-01 DWG. NO. 1-1

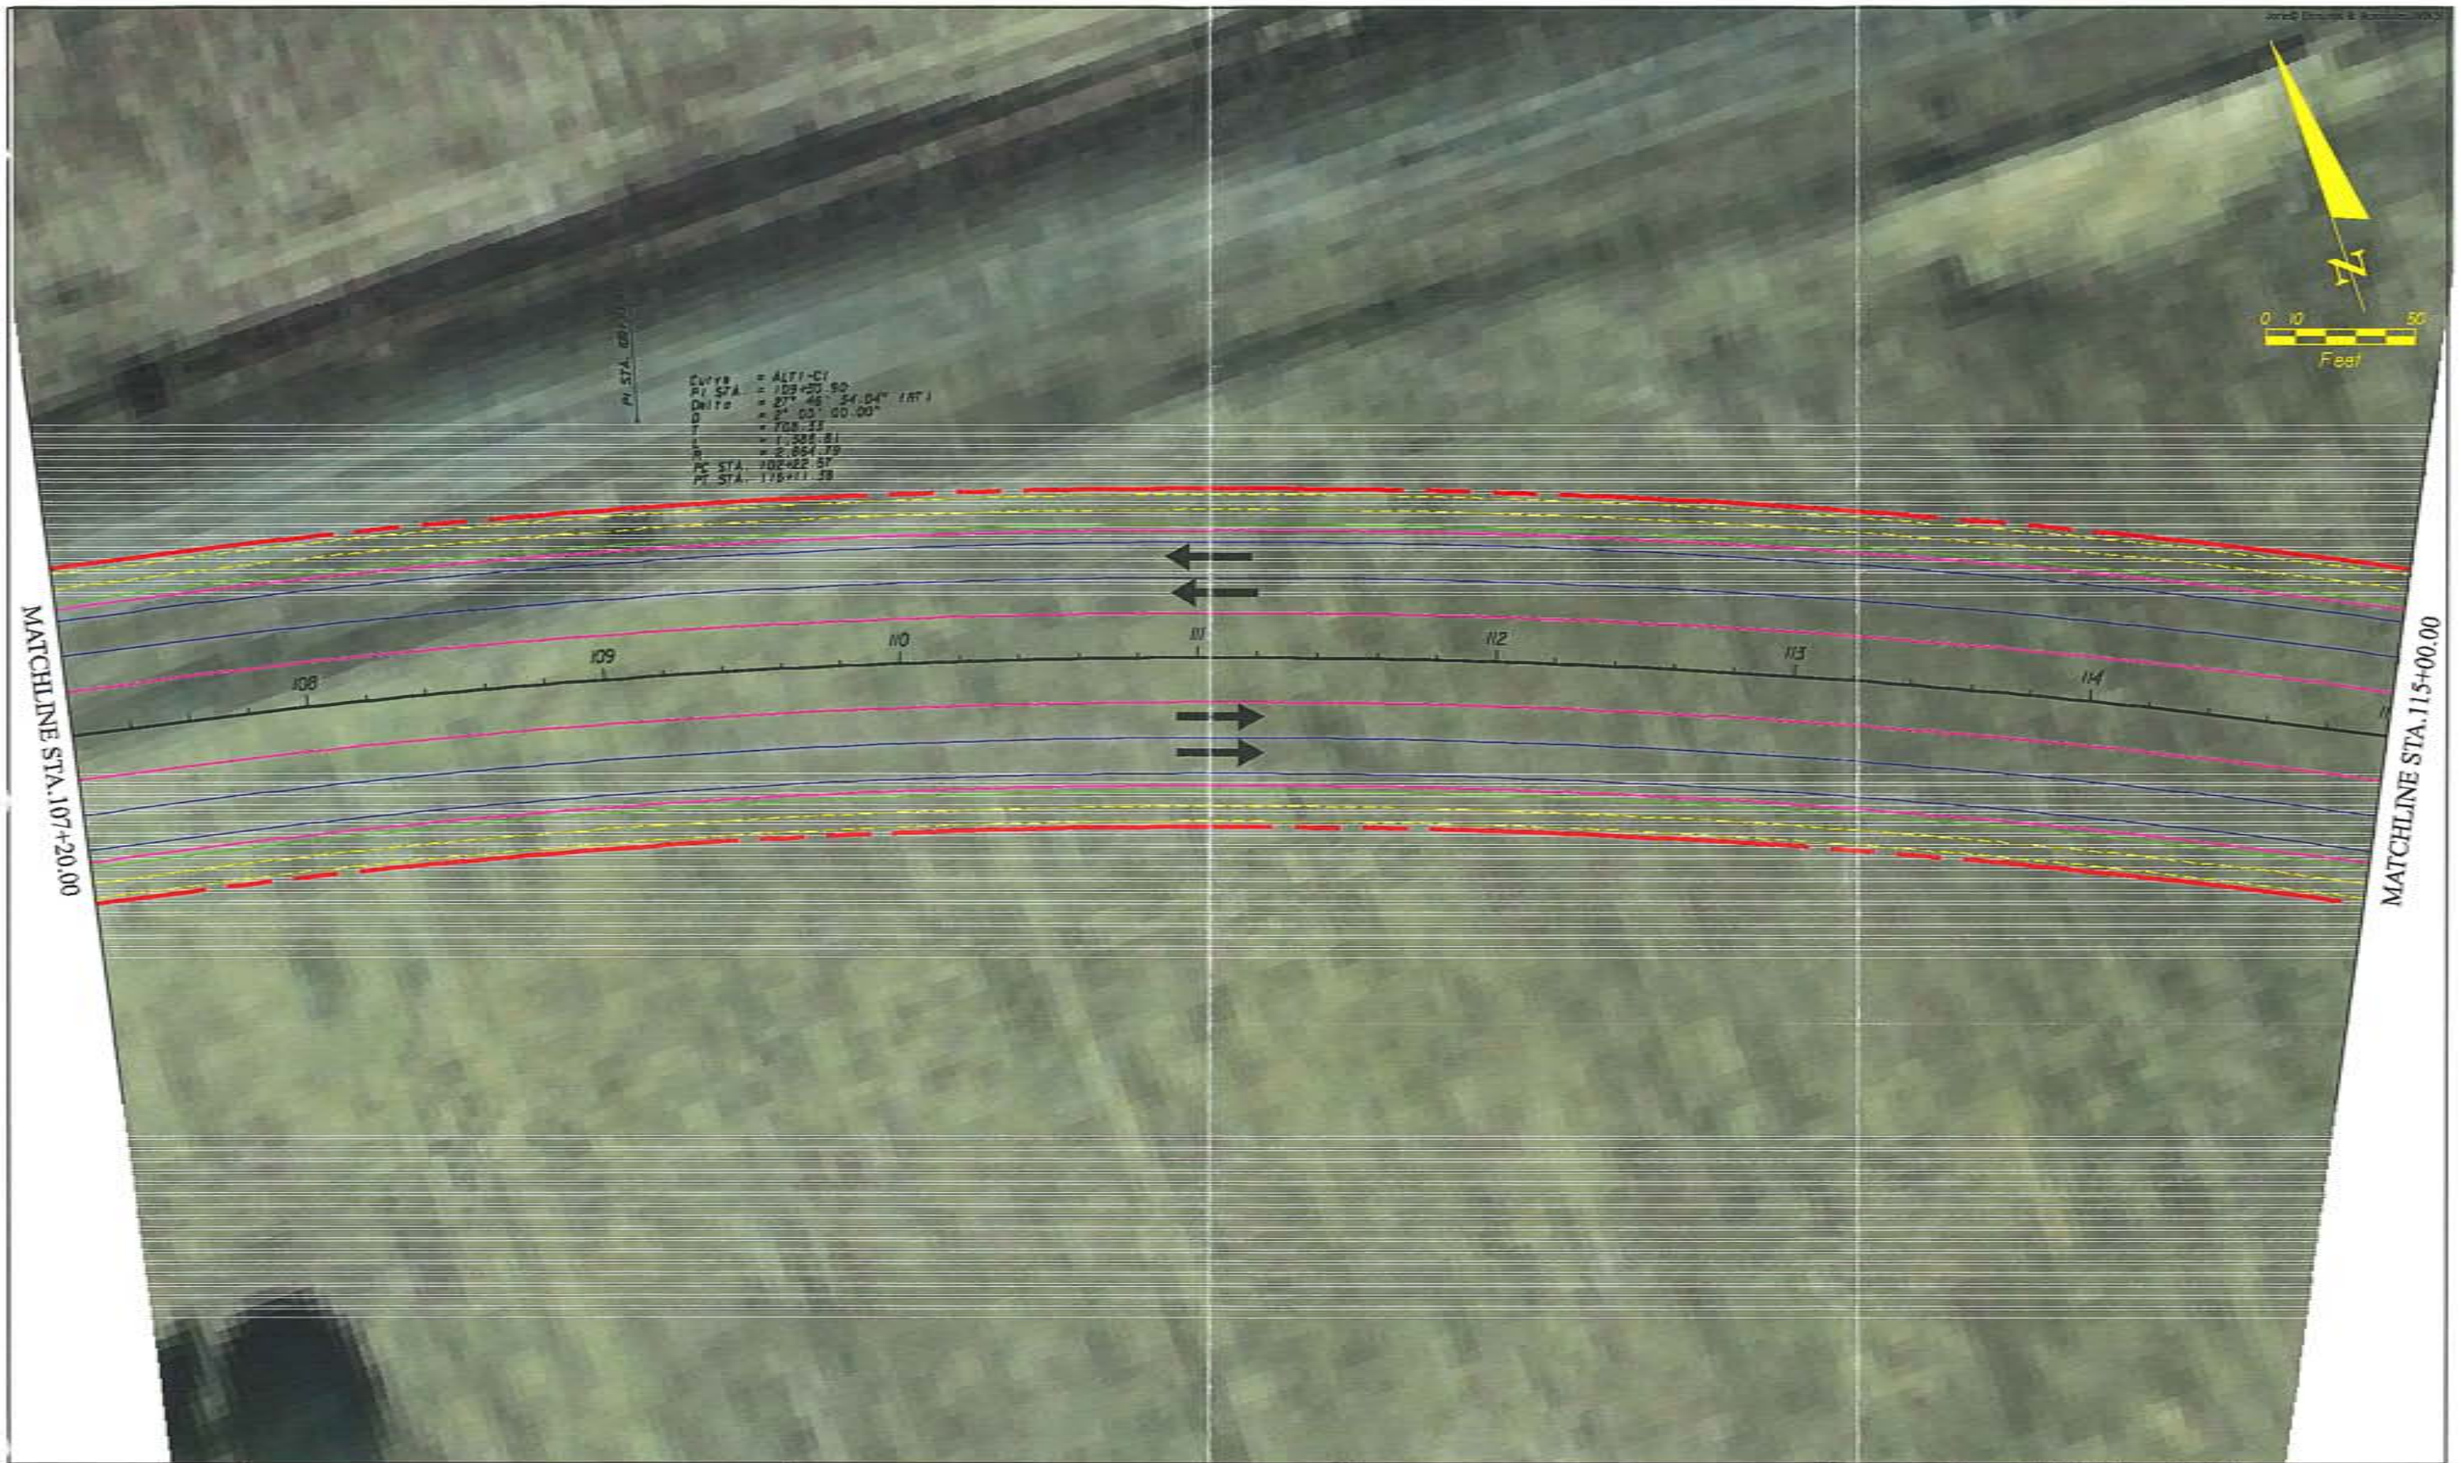

Jones Edmunds & Associates, Inc. JEA	CR 466A (MILLER STREET) PROJECT DEVELOPMENT & ENVIRONMENT STUDY FROM MORSE BLVD. TO US 27/441	ALIGNMENT ALTERNATIVE ONE	DESIGNED JWN DRAWN JWN CHECKED LLB JENNIFER W. NELSON, P.E. PROJECT ENGINEER JEA CERTIFICATE OF AUTHORIZATION #1341 APPROVED FOR JEA BY P.E. # 60387 DATE 04/20/04 SCALE 1"=40' PROJECT NO. 06798-001-01 DWG. NO. 1-2

MATCHLINE STA.115+00.00

MATCHLINE STA.122+80.00

115 117 118 119 120 121 122

PT STA. 116+41.18

N

0 10 50

Feet

Jones Edmunds & Associates, Inc. JEA	CR 466A (MILLER STREET) PROJECT DEVELOPMENT & ENVIRONMENT STUDY FROM MORSE BLVD. TO US 27/441	ALIGNMENT ALTERNATIVE ONE	DESIGNED JMN DRAWN JMN CHECKED LLB JENNIFER M. NELSON, P.E. PROJECT ENGINEER	JEA CERTIFICATE OF AUTHORIZATION #1941 APPROVED FOR JEA BY	DATE 04/20/04 SCALE 1"=40' P.E. # 60357	PROJECT NO. 06798-001-01 DWG. NO. 1-3

MATCHLINE STA.122+80.00

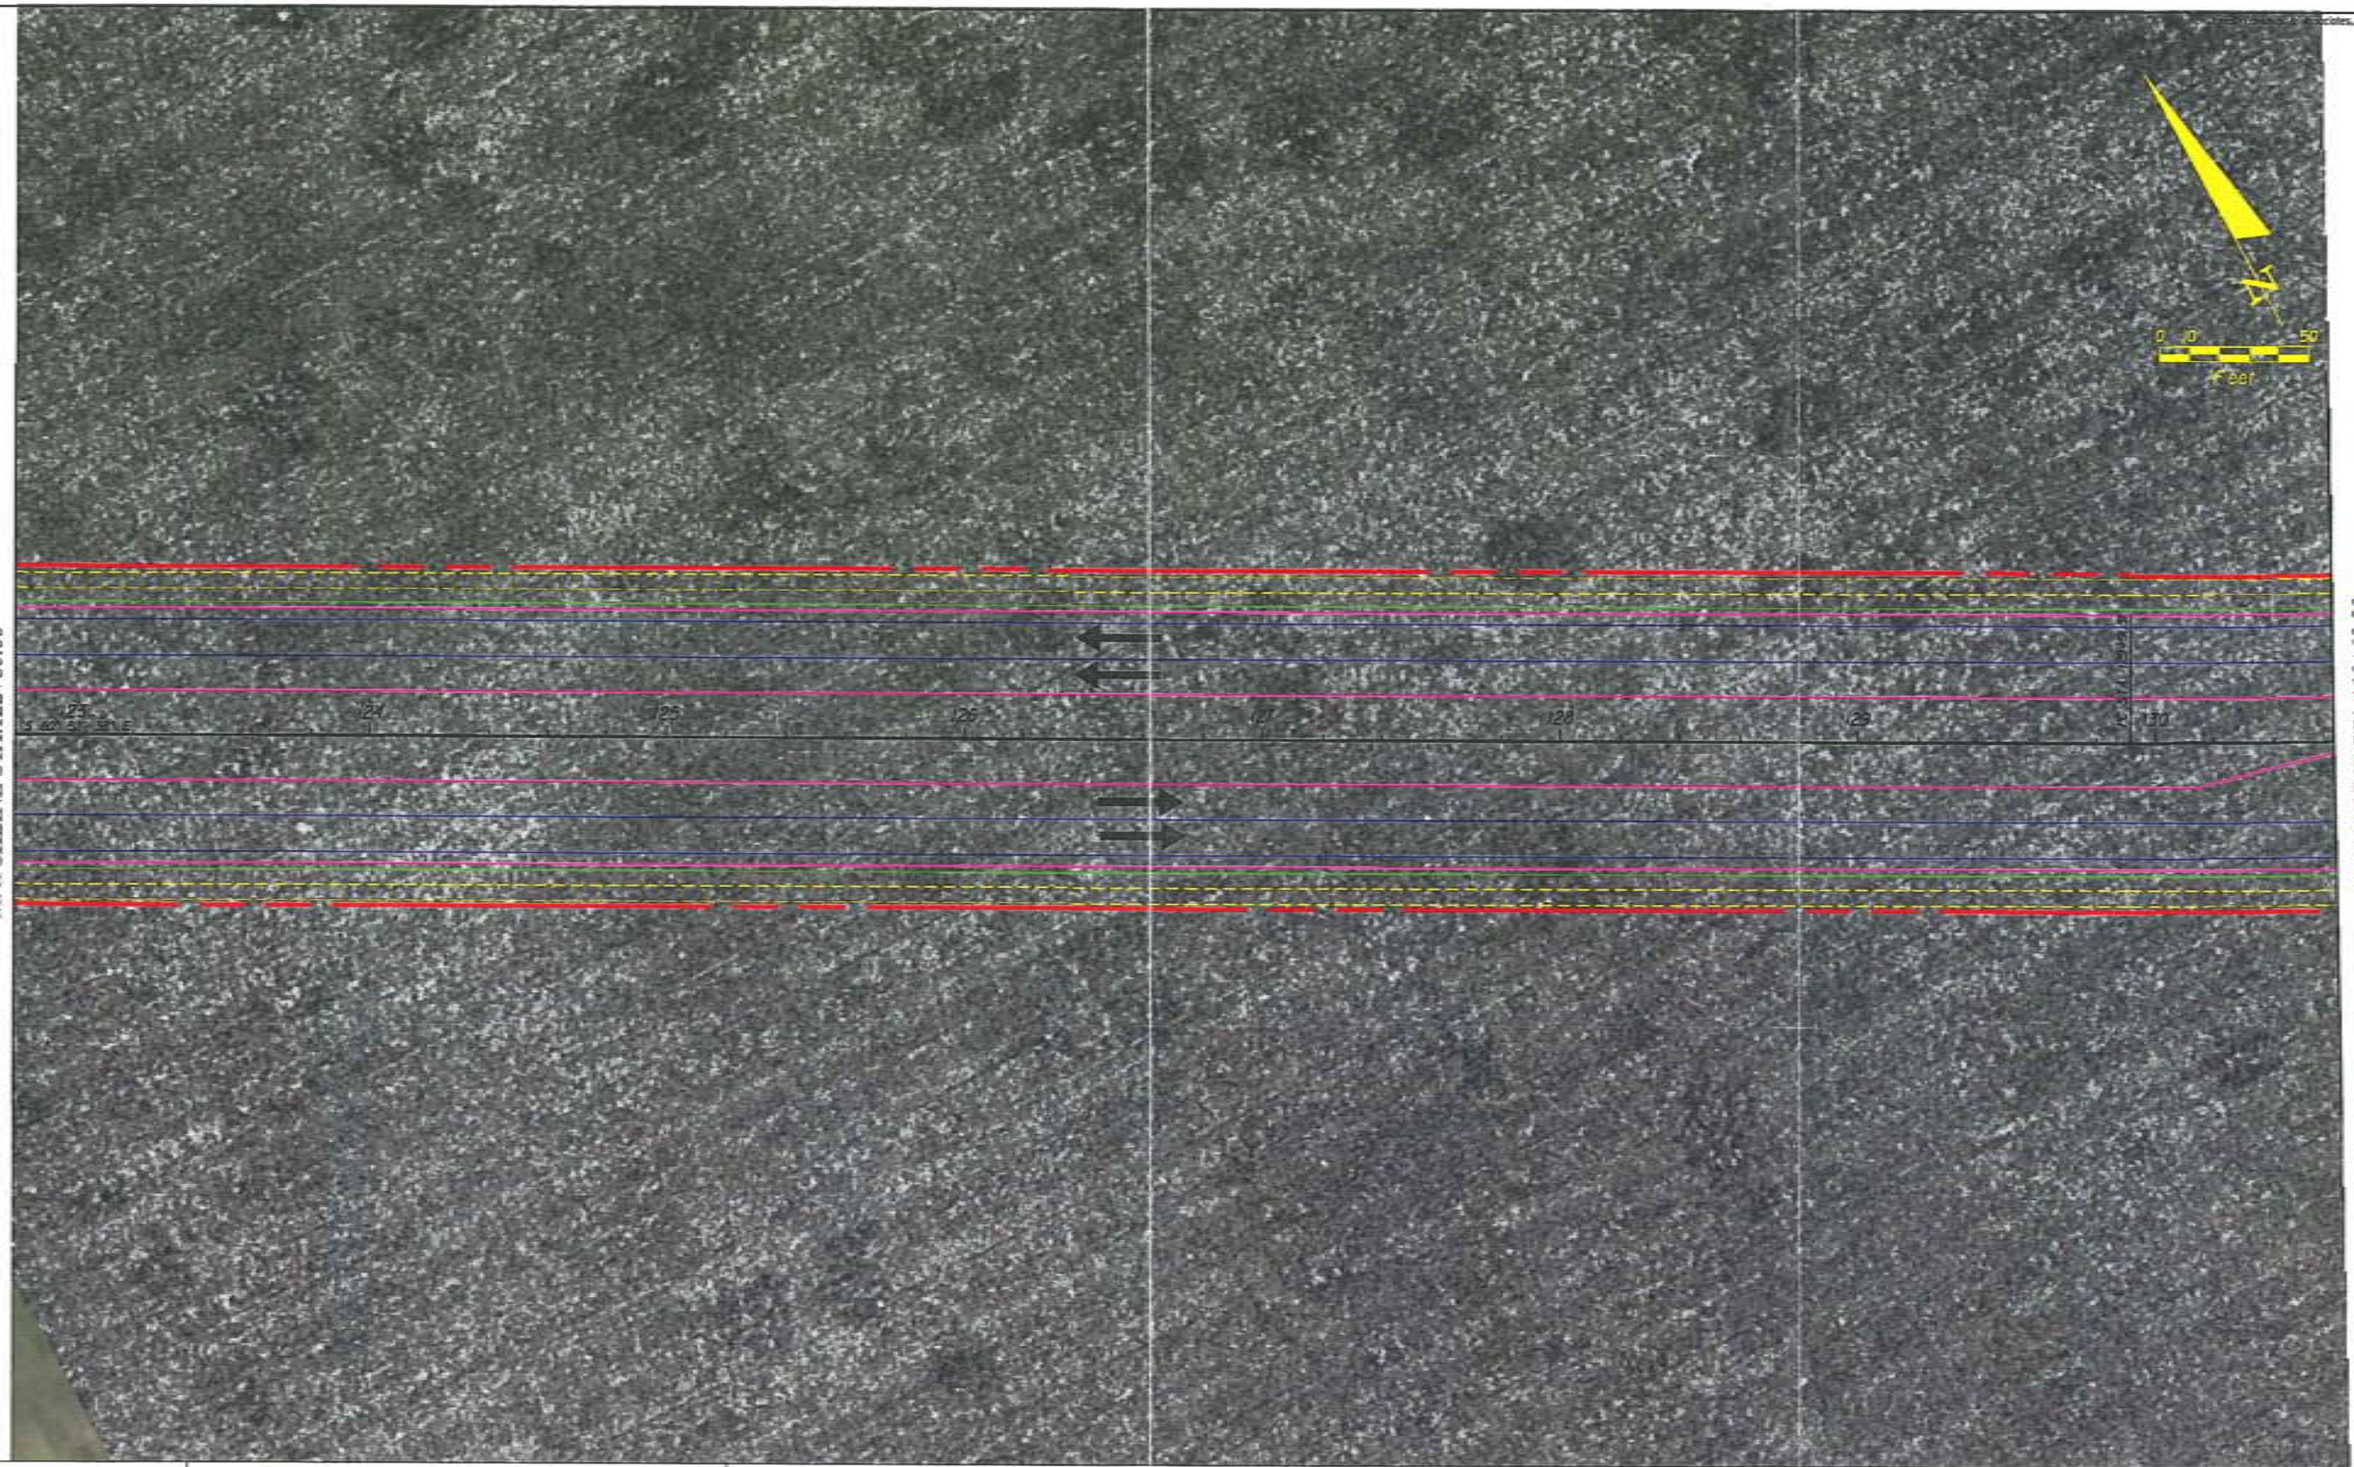

MATCHLINE STA.130+60.00

	Jones Edmunds & Associates, Inc. JEA	CR 466A (MILLER STREET) PROJECT DEVELOPMENT & ENVIRONMENT STUDY FROM MORSE BLVD. TO US 27/441	ALIGNMENT ALTERNATIVE ONE	DESIGNED JAN DRAWN JAN CHECKED LLB JENNIFER M. NELSON, P.E. PROJECT ENGINEER JEA CERTIFICATE OF AUTHORIZATION #1541 APPROVED FOR JEA BY P.E. # 60387 DATE 04/20/04 PROJECT NO. 06798-001-01 SCALE 1"=40' DWG. NO. 1-4

MATCHLINE STA.130+60.00

MATCHLINE STA.138+40.00

N

0 10' 50
Feet

Jones Edmunds & Associates, Inc. JEA	CR 466A (MILLER STREET) PROJECT DEVELOPMENT & ENVIRONMENT STUDY FROM MORSE BLVD. TO US 27/441	ALIGNMENT ALTERNATIVE ONE	DESIGNED JMN DRAWN JMN CHECKED LLB JENNIFER W. NELSON, P.E. PROJECT ENGINEER JEA CERTIFICATE OF AUTHORIZATION #5841 APPROVED FOR JEA BY P.E. # 60387 DATE 04/20/04 SCALE 1"=40' PROJECT NO. 06798-001-01 DWG. NO. 1-5

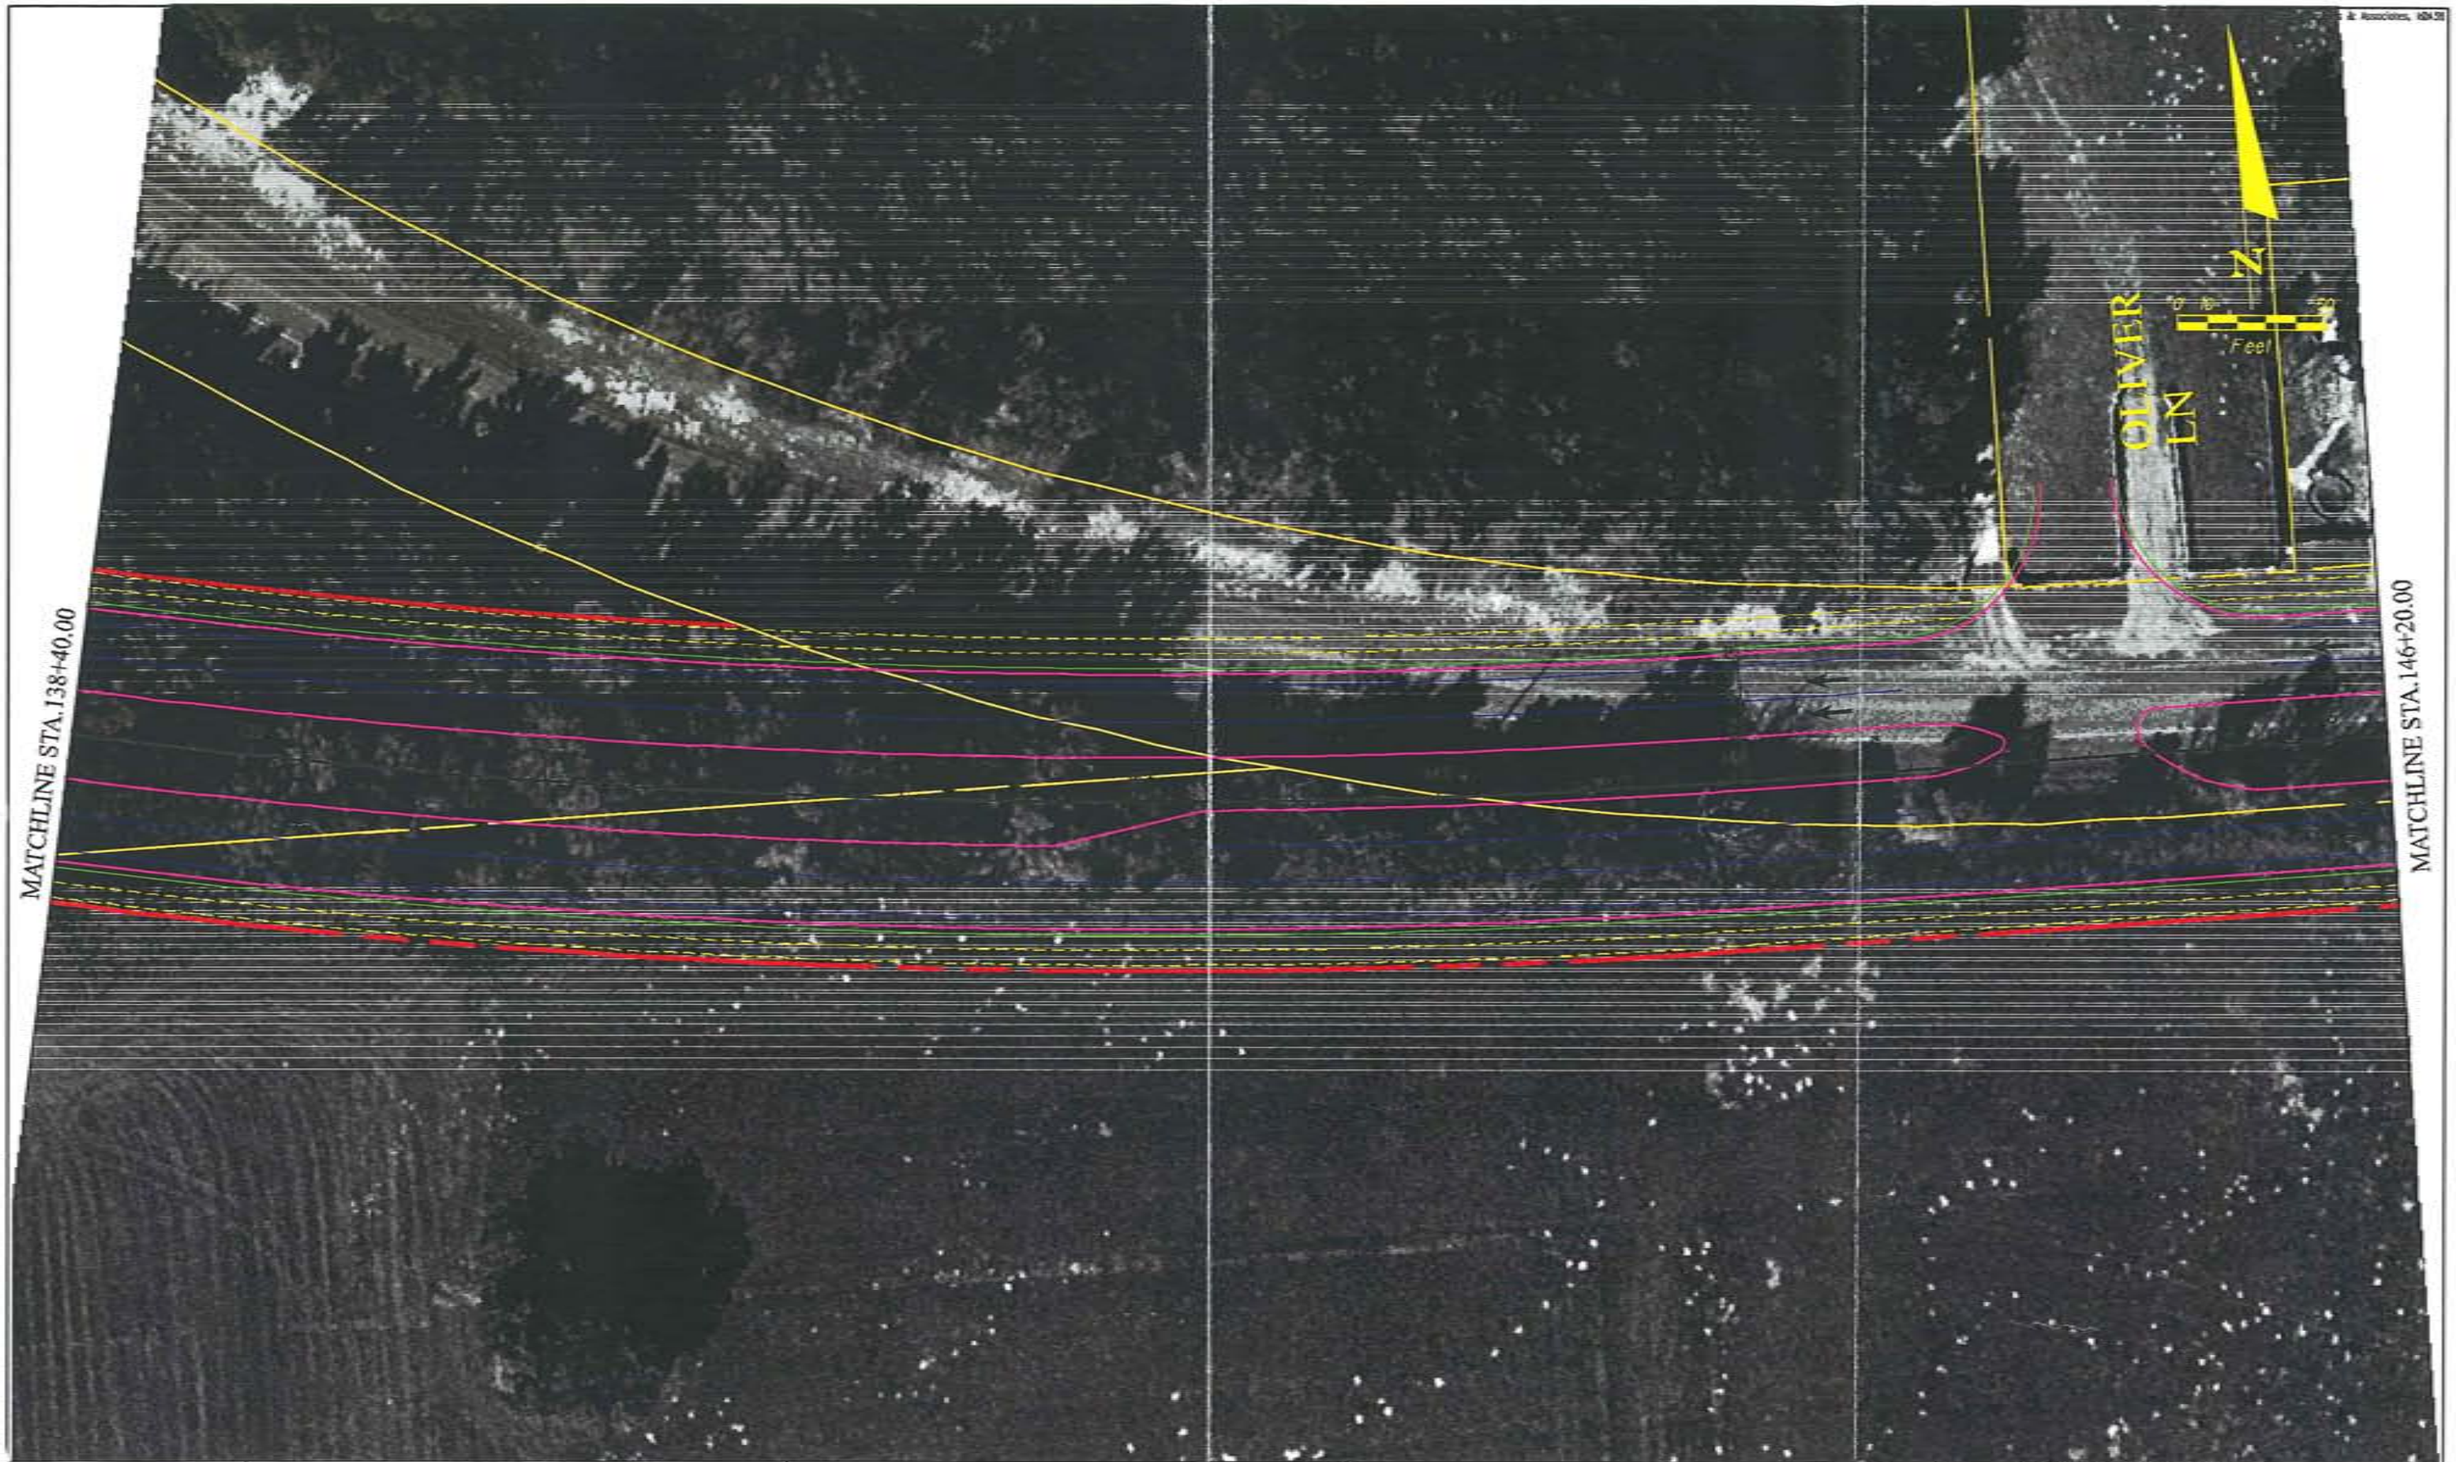

Jones Edmunds & Associates, Inc. JEA	CR 466A (MILLER STREET) PROJECT DEVELOPMENT & ENVIRONMENT STUDY FROM MORSE BLVD. TO US 27/441	ALIGNMENT ALTERNATIVE ONE	DESIGNED JWN DRAWN JWN CHECKED LLB JENNIFER M. NELSON, P.E. PROJECT ENGINEER

JEA CERTIFICATE OF AUTHORIZATION #1941
APPROVED FOR JEA BY
DATE 04/20/04
PROJECT NO. 06798-001-01
SCALE 1"=40'
DWG. NO. 1-6
P.E. # 60367

MATCHLINE STA.146+20.00

MATCHLINE STA.154+00.00

N

0 18 50

Feet

Jones Edmunds & Associates, Inc. JEA

CR 466A (MILLER STREET)
PROJECT DEVELOPMENT & ENVIRONMENT STUDY
FROM MORSE BLVD. TO US 27/441

ALIGNMENT ALTERNATIVE
ONE

DESIGNED	JMN
DRAWN	JMN
CHECKED	LLB
JENNIFER W. NELSON, P.E.	
PROJECT ENGINEER	

JEA CERTIFICATE OF AUTHORIZATION #1841
APPROVED FOR JEA BY

DATE 04/20/04

P.E. # 60387

PROJECT NO. 06798-001-01

SCALE 1"=40'

DWG. NO. 1-7

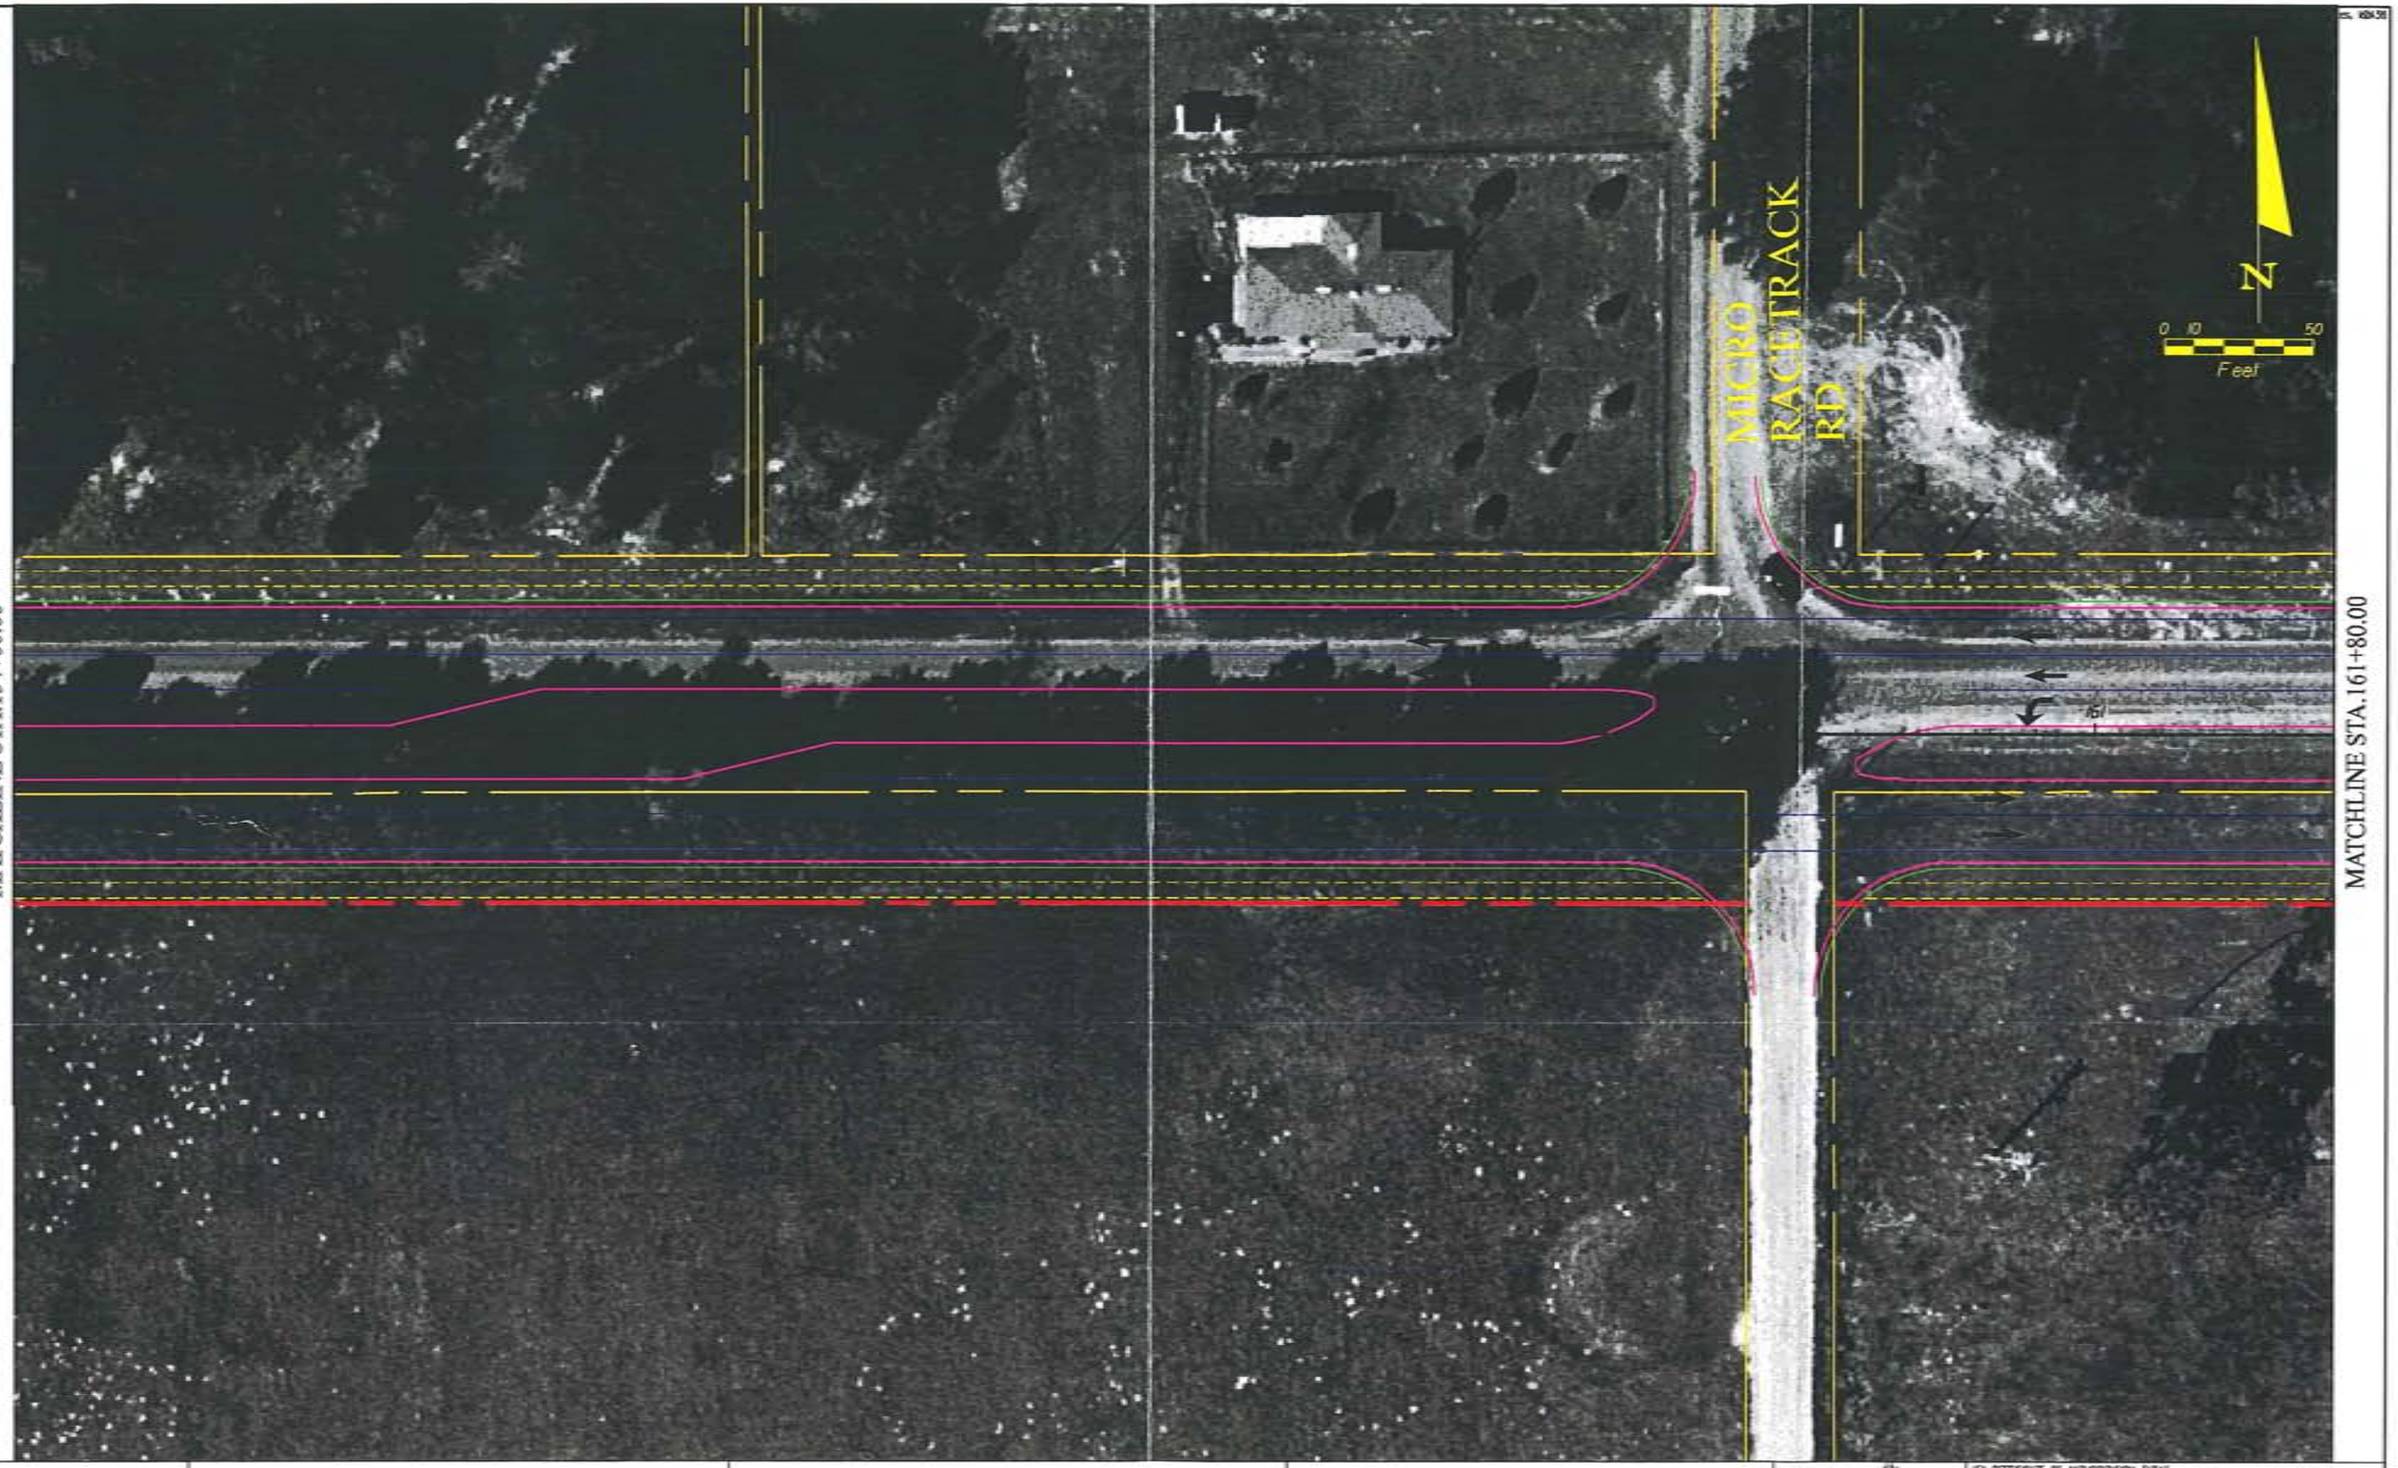

Jones Edmunds & Associates, Inc. JEA
CONSULTING ENGINEERS AND SCIENTISTS

CR 466A (MILLER STREET)
PROJECT DEVELOPMENT & ENVIRONMENT STUDY
FROM MORSE BLVD. TO US 27/441

ALIGNMENT ALTERNATIVE ONE

DESIGNED	JMN
DRAWN	JMN
CHECKED	LLB
JENNIFER W. NELSON, P.E.	
PROJECT ENGINEER	

JEA CERTIFICATE OF AUTHORIZATION #5841
APPROVED FOR JEA BY:

DATE 04/20/04
SCALE 1"=40'
P.E. # 60367

PROJECT NO. 06798-001-01
DWG. NO. 1-8

MATCHLINE STA.161+80.00

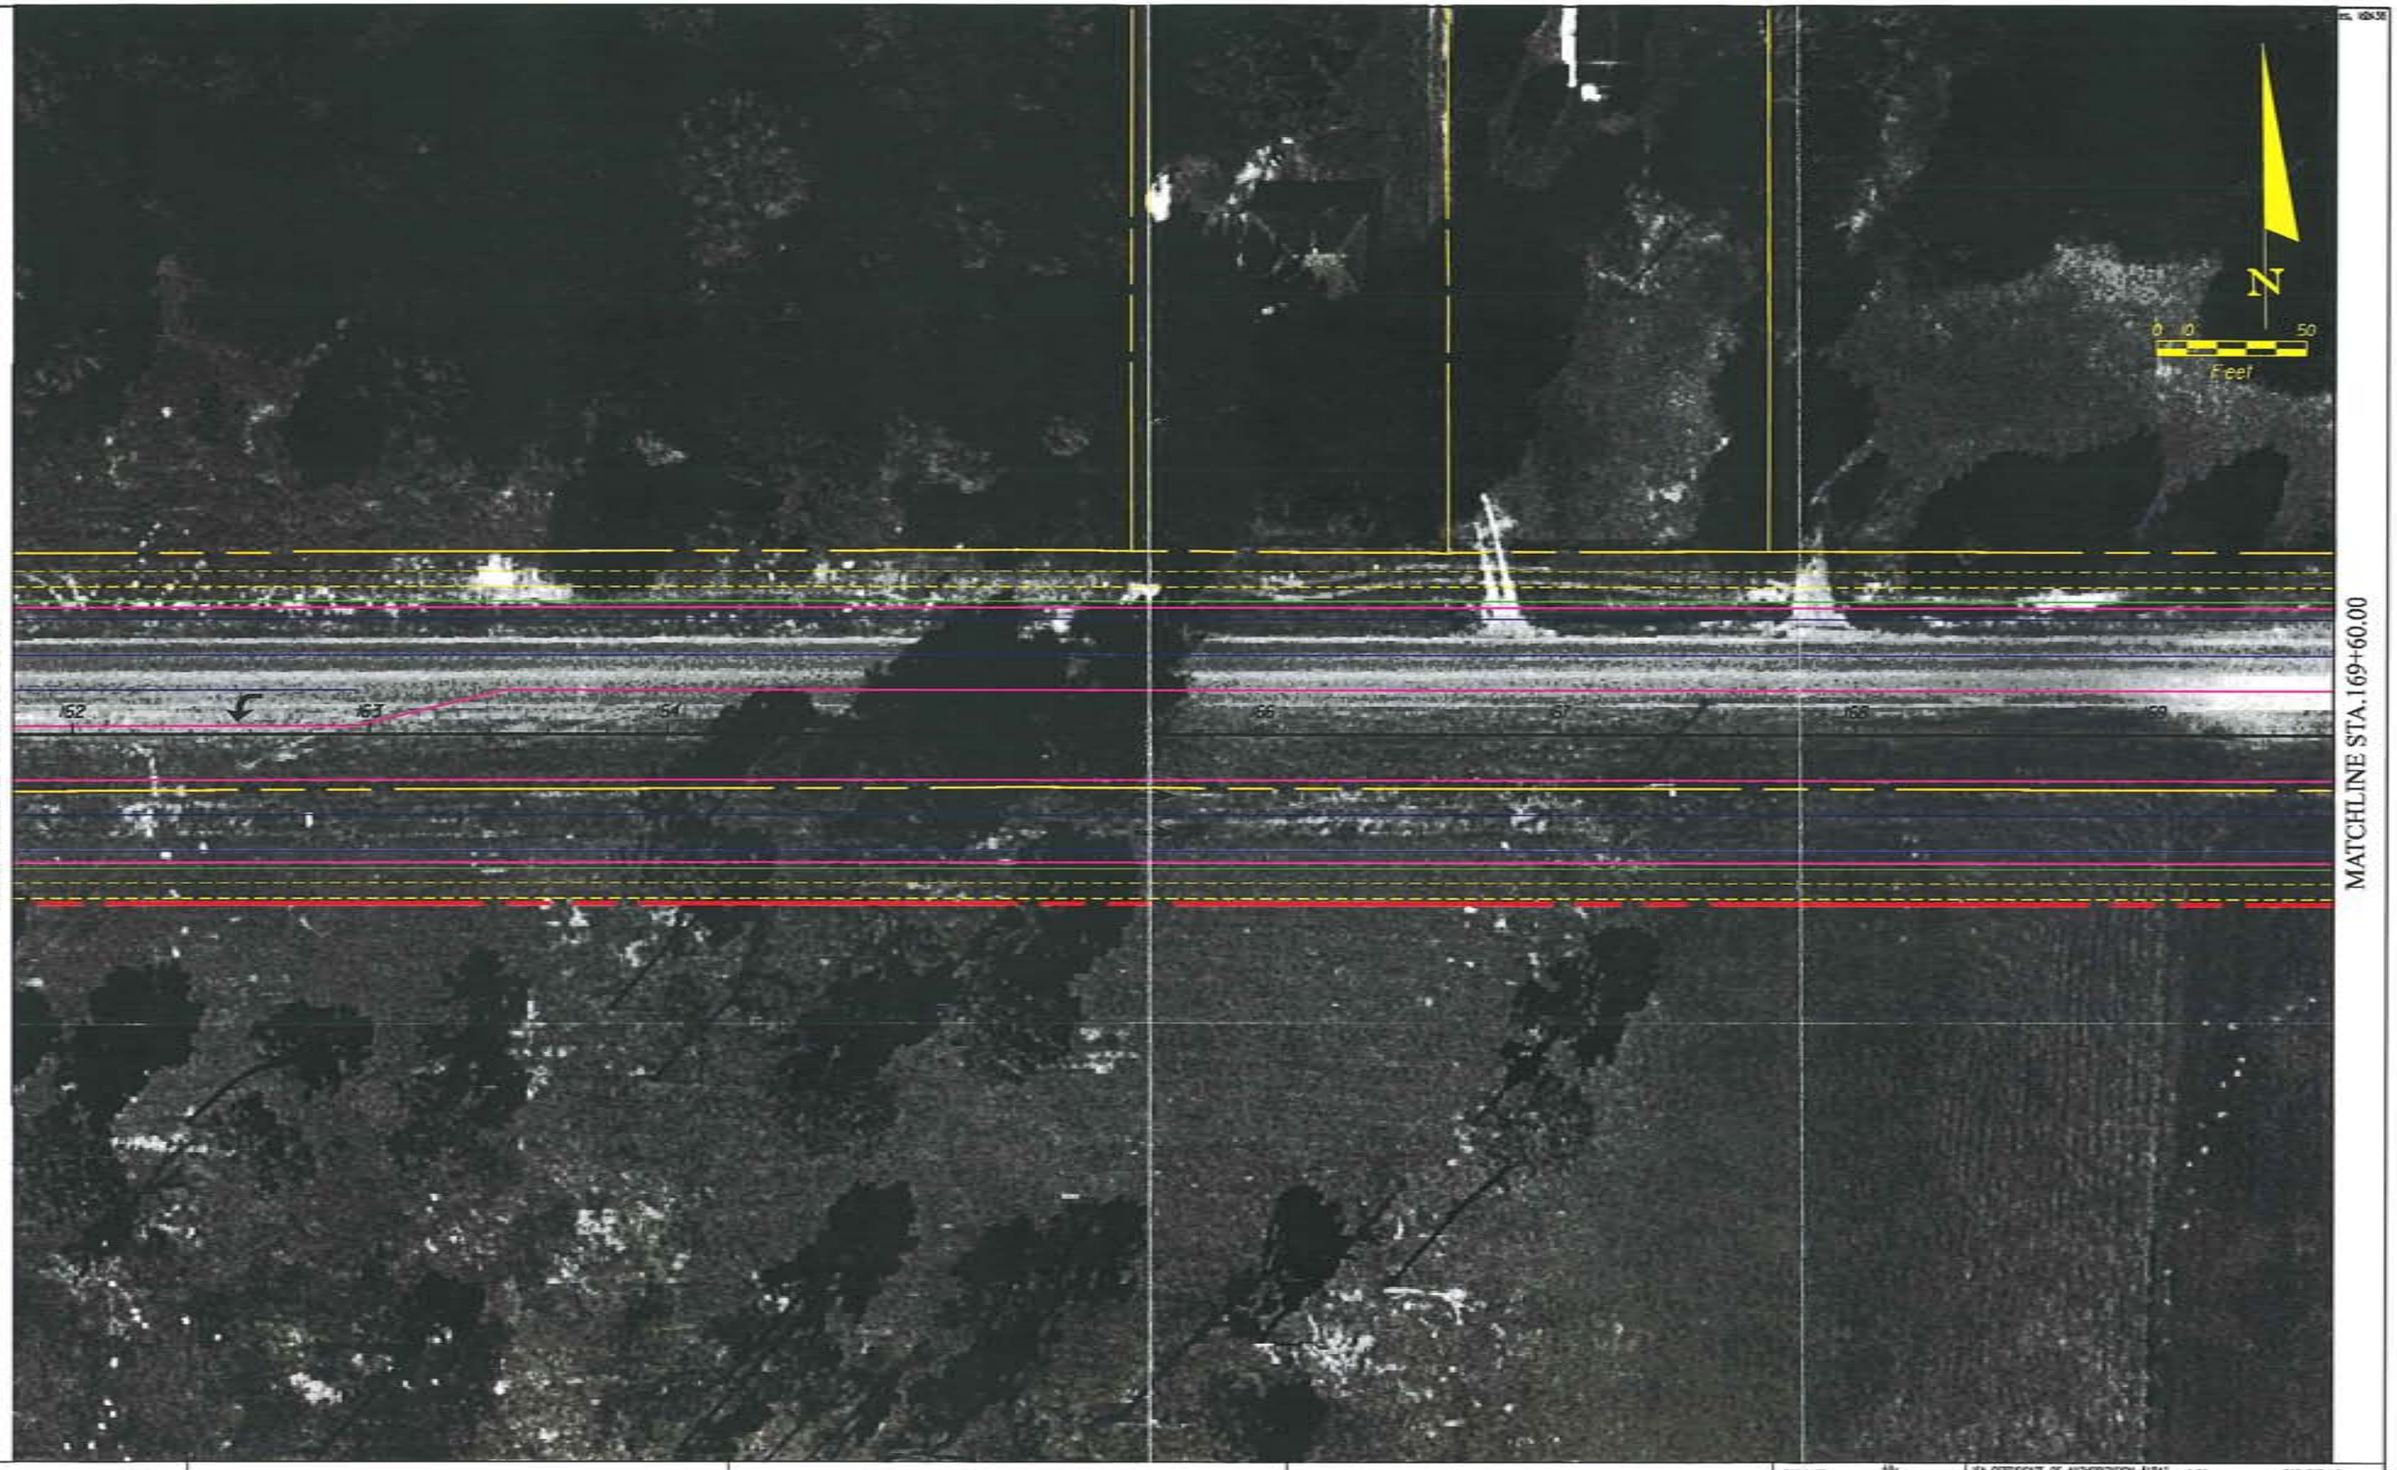

MATCHLINE STA.169+60.00

Jones Edmunds & Associates, Inc. JEA	CR 466A (MILLER STREET) PROJECT DEVELOPMENT & ENVIRONMENT STUDY FROM MORSE BLVD. TO US 27/441	ALIGNMENT ALTERNATIVE ONE	DESIGNED JMN DRAWN JMN CHECKED LLB JENNIFER M. NELSON, P.E. PROJECT ENGINEER JEA CERTIFICATE OF AUTHORIZATION #1841 APPROVED FOR JEA BY P.E. # 60367 DATE 04/20/04 SCALE 1"=40' PROJECT NO. 06798-001-01 DWG. NO. 1-9

MATCHLINE STA.169+60.00

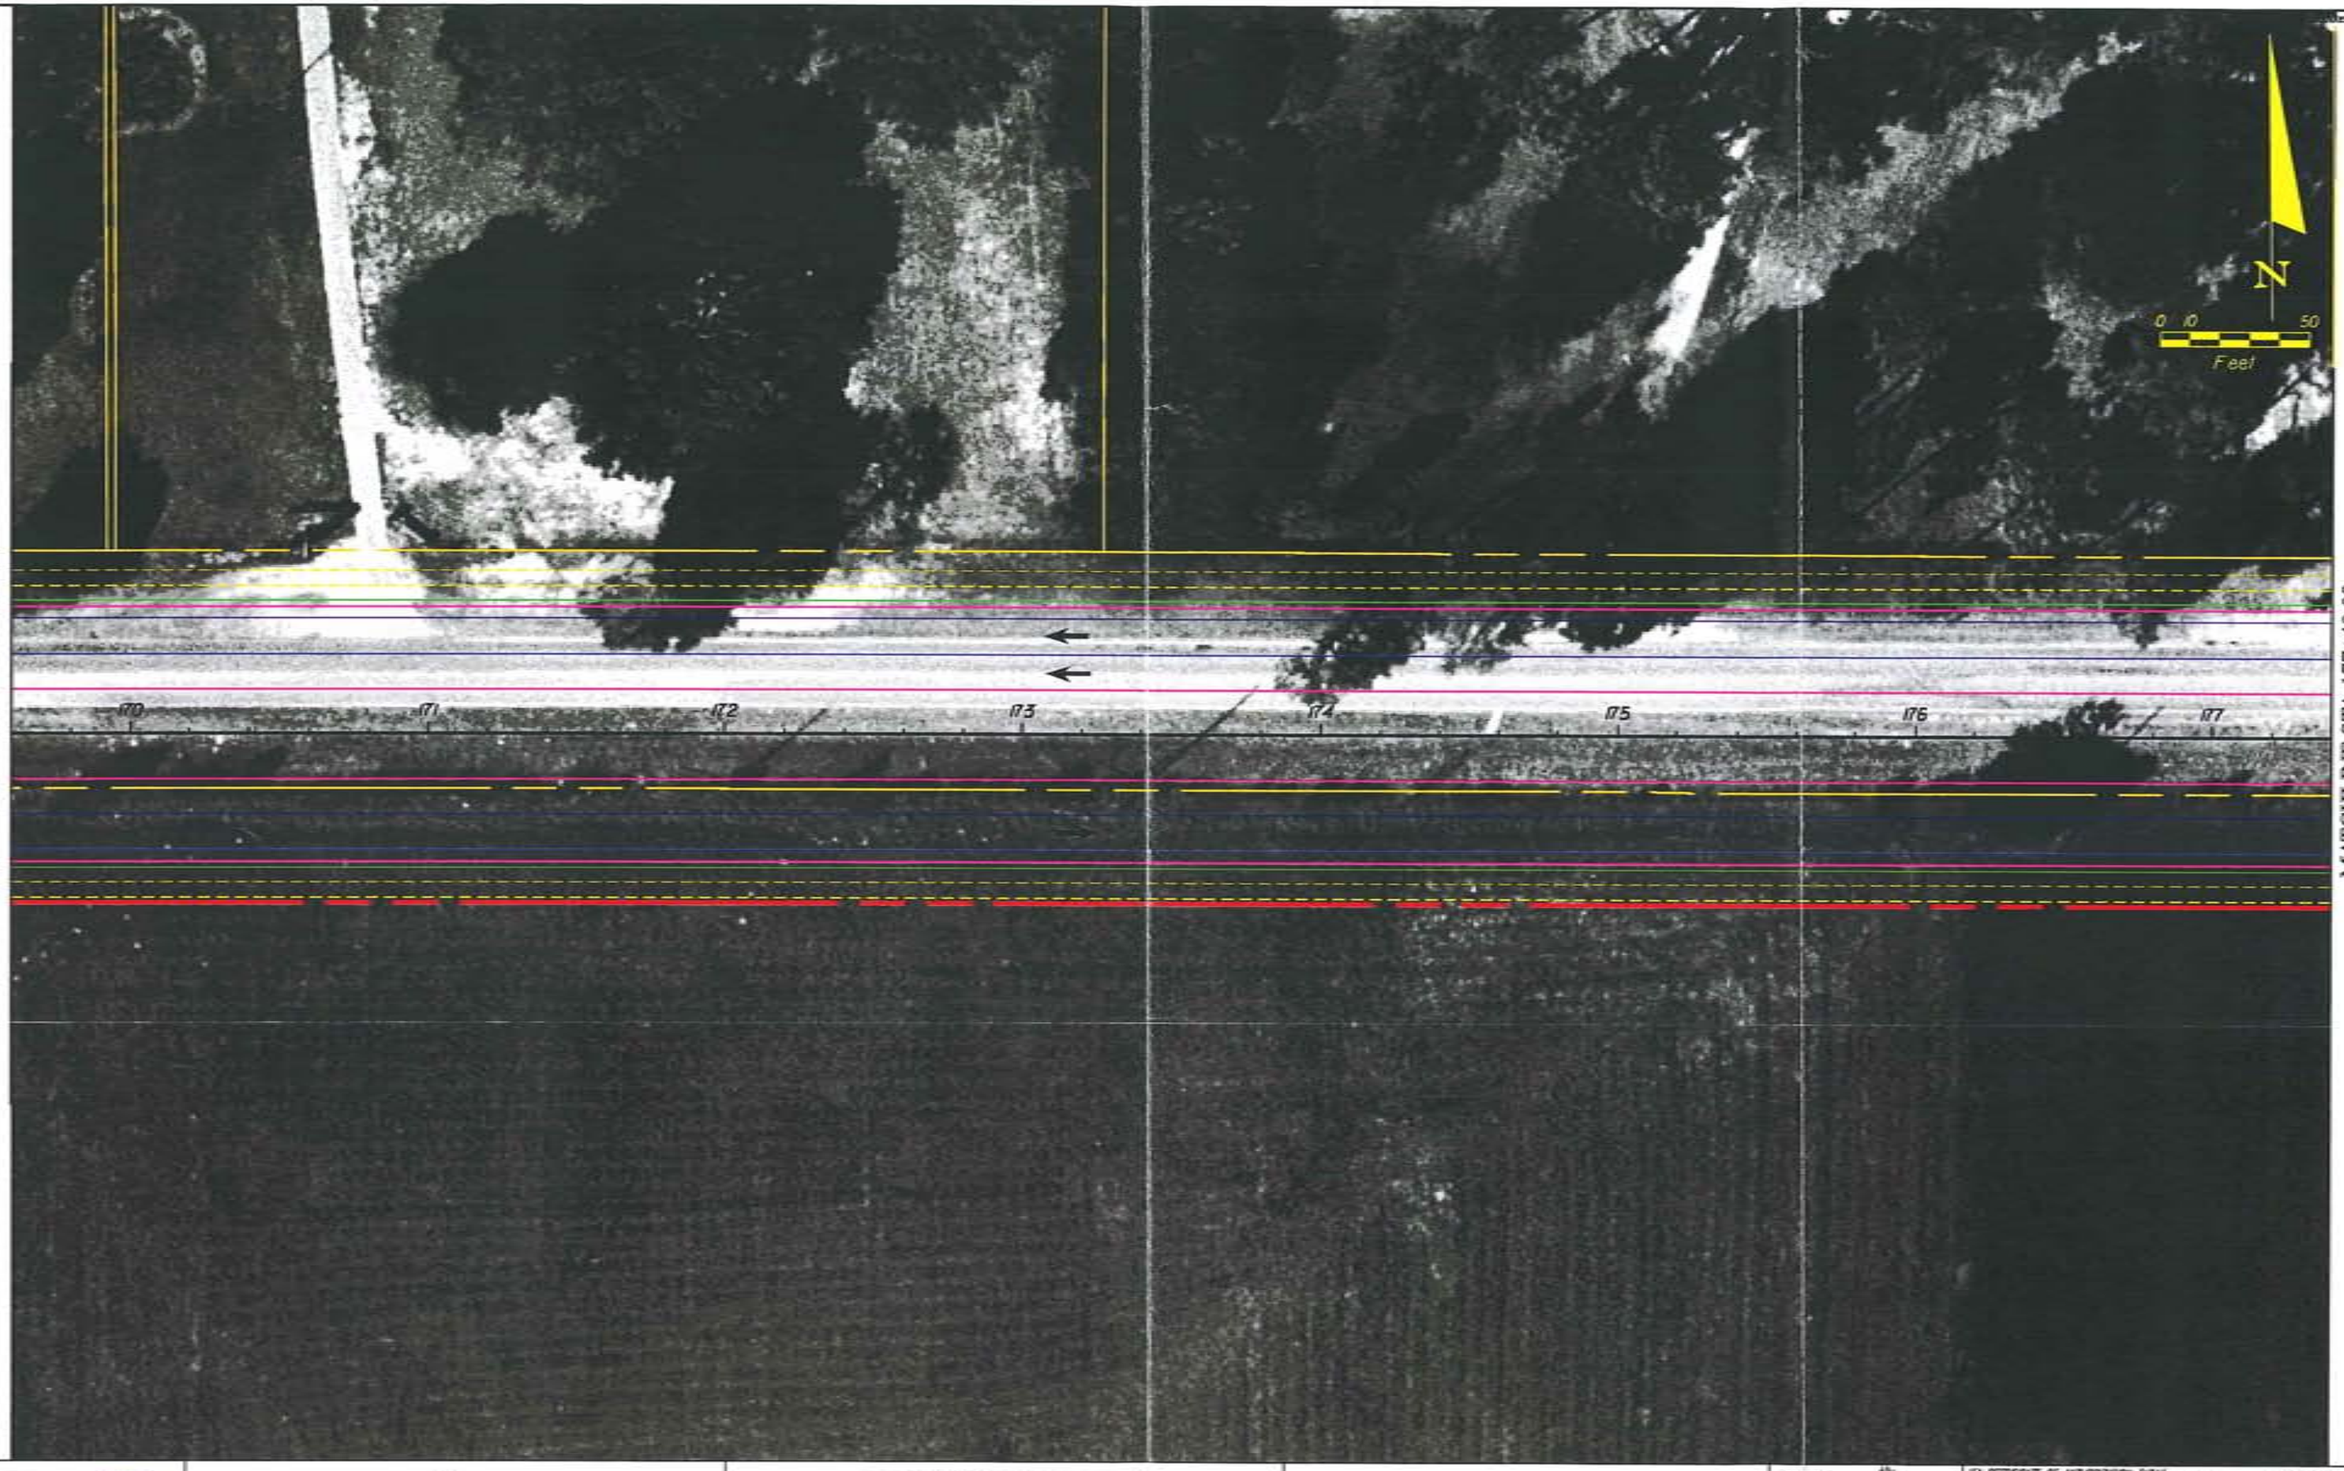

MATCHLINE STA.177+40.00

FRUITLAND PARK	James Edmunds & Associates, Inc. JEA	CR 466A (MILLER STREET) PROJECT DEVELOPMENT & ENVIRONMENT STUDY FROM MORSE BLVD. TO US 27/441	ALIGNMENT ALTERNATIVE ONE	DESIGNED JAN DRAWN JAN CHECKED LLB JENNIFER W. NELSON, P.E. PROJECT ENGINEER JEA CERTIFICATE OF AUTHORIZATION #5841 APPROVED FOR JEA BY P.E. # 60367 DATE 04/20/04 SCALE 1"=40' PROJECT NO. 06798-001-01 DWG. NO. 1-10

MATCHLINE STA.177+40.00

MATCHLINE STA.185+20.00

178 179 180 181 182 183 184 185

S 89° 05' 50" E

N

6A

Jones Edmunds & Associates, Inc. / JEA	CR 466A (MILLER STREET) PROJECT DEVELOPMENT & ENVIRONMENT STUDY FROM MORSE BLVD. TO US 27/441
	ALIGNMENT ALTERNATIVE ONE

DESIGNED	JMN
DRAWN	JMN
CHECKED	JLE
JENNIFER M. NELSON, P.E.	
PROJECT ENGINEER	
JEA CERTIFICATE OF AUTHORIZATION #3981	
APPROVED FOR JEA BY:	
DATE	04/20/04
PROJECT NO.	06799-001-0
SCALE	1"=40'
DRG. NO.	1-11
P.E. # 60387	

MATCHLINE STA.185+20.00

MATCHLINE STA.193+00.00

TIMBERTOP LN

N

186 187 188 189 190 191 192

6A

Fruitland Park

Jones Edmunds & Associates, Inc. JEA CONSULTING ENGINEERS AND SCIENTISTS

CR 466A (MILLER STREET)
PROJECT DEVELOPMENT & ENVIRONMENT STUDY
FROM MORSE BLVD. TO US 27/441

ALIGNMENT ALTERNATIVE
ONE

DESIGNED	JMN	JEA CERTIFICATE OF AUTHORIZATION #0581	DATE
DRAWN	JMN	APPROVED FOR JEA BY	04/20/04
CHECKED	LJS		SCALE
JENNIFER M. NELSON, P.E.			1"=40'
PROJECT ENGINEER		P.E. # 60387	

PROJECT NO. 06799.001-0

DWG. NO. 1-12

MATCHLINE STA.193+00.00

MATCHLINE STA.200+80.00

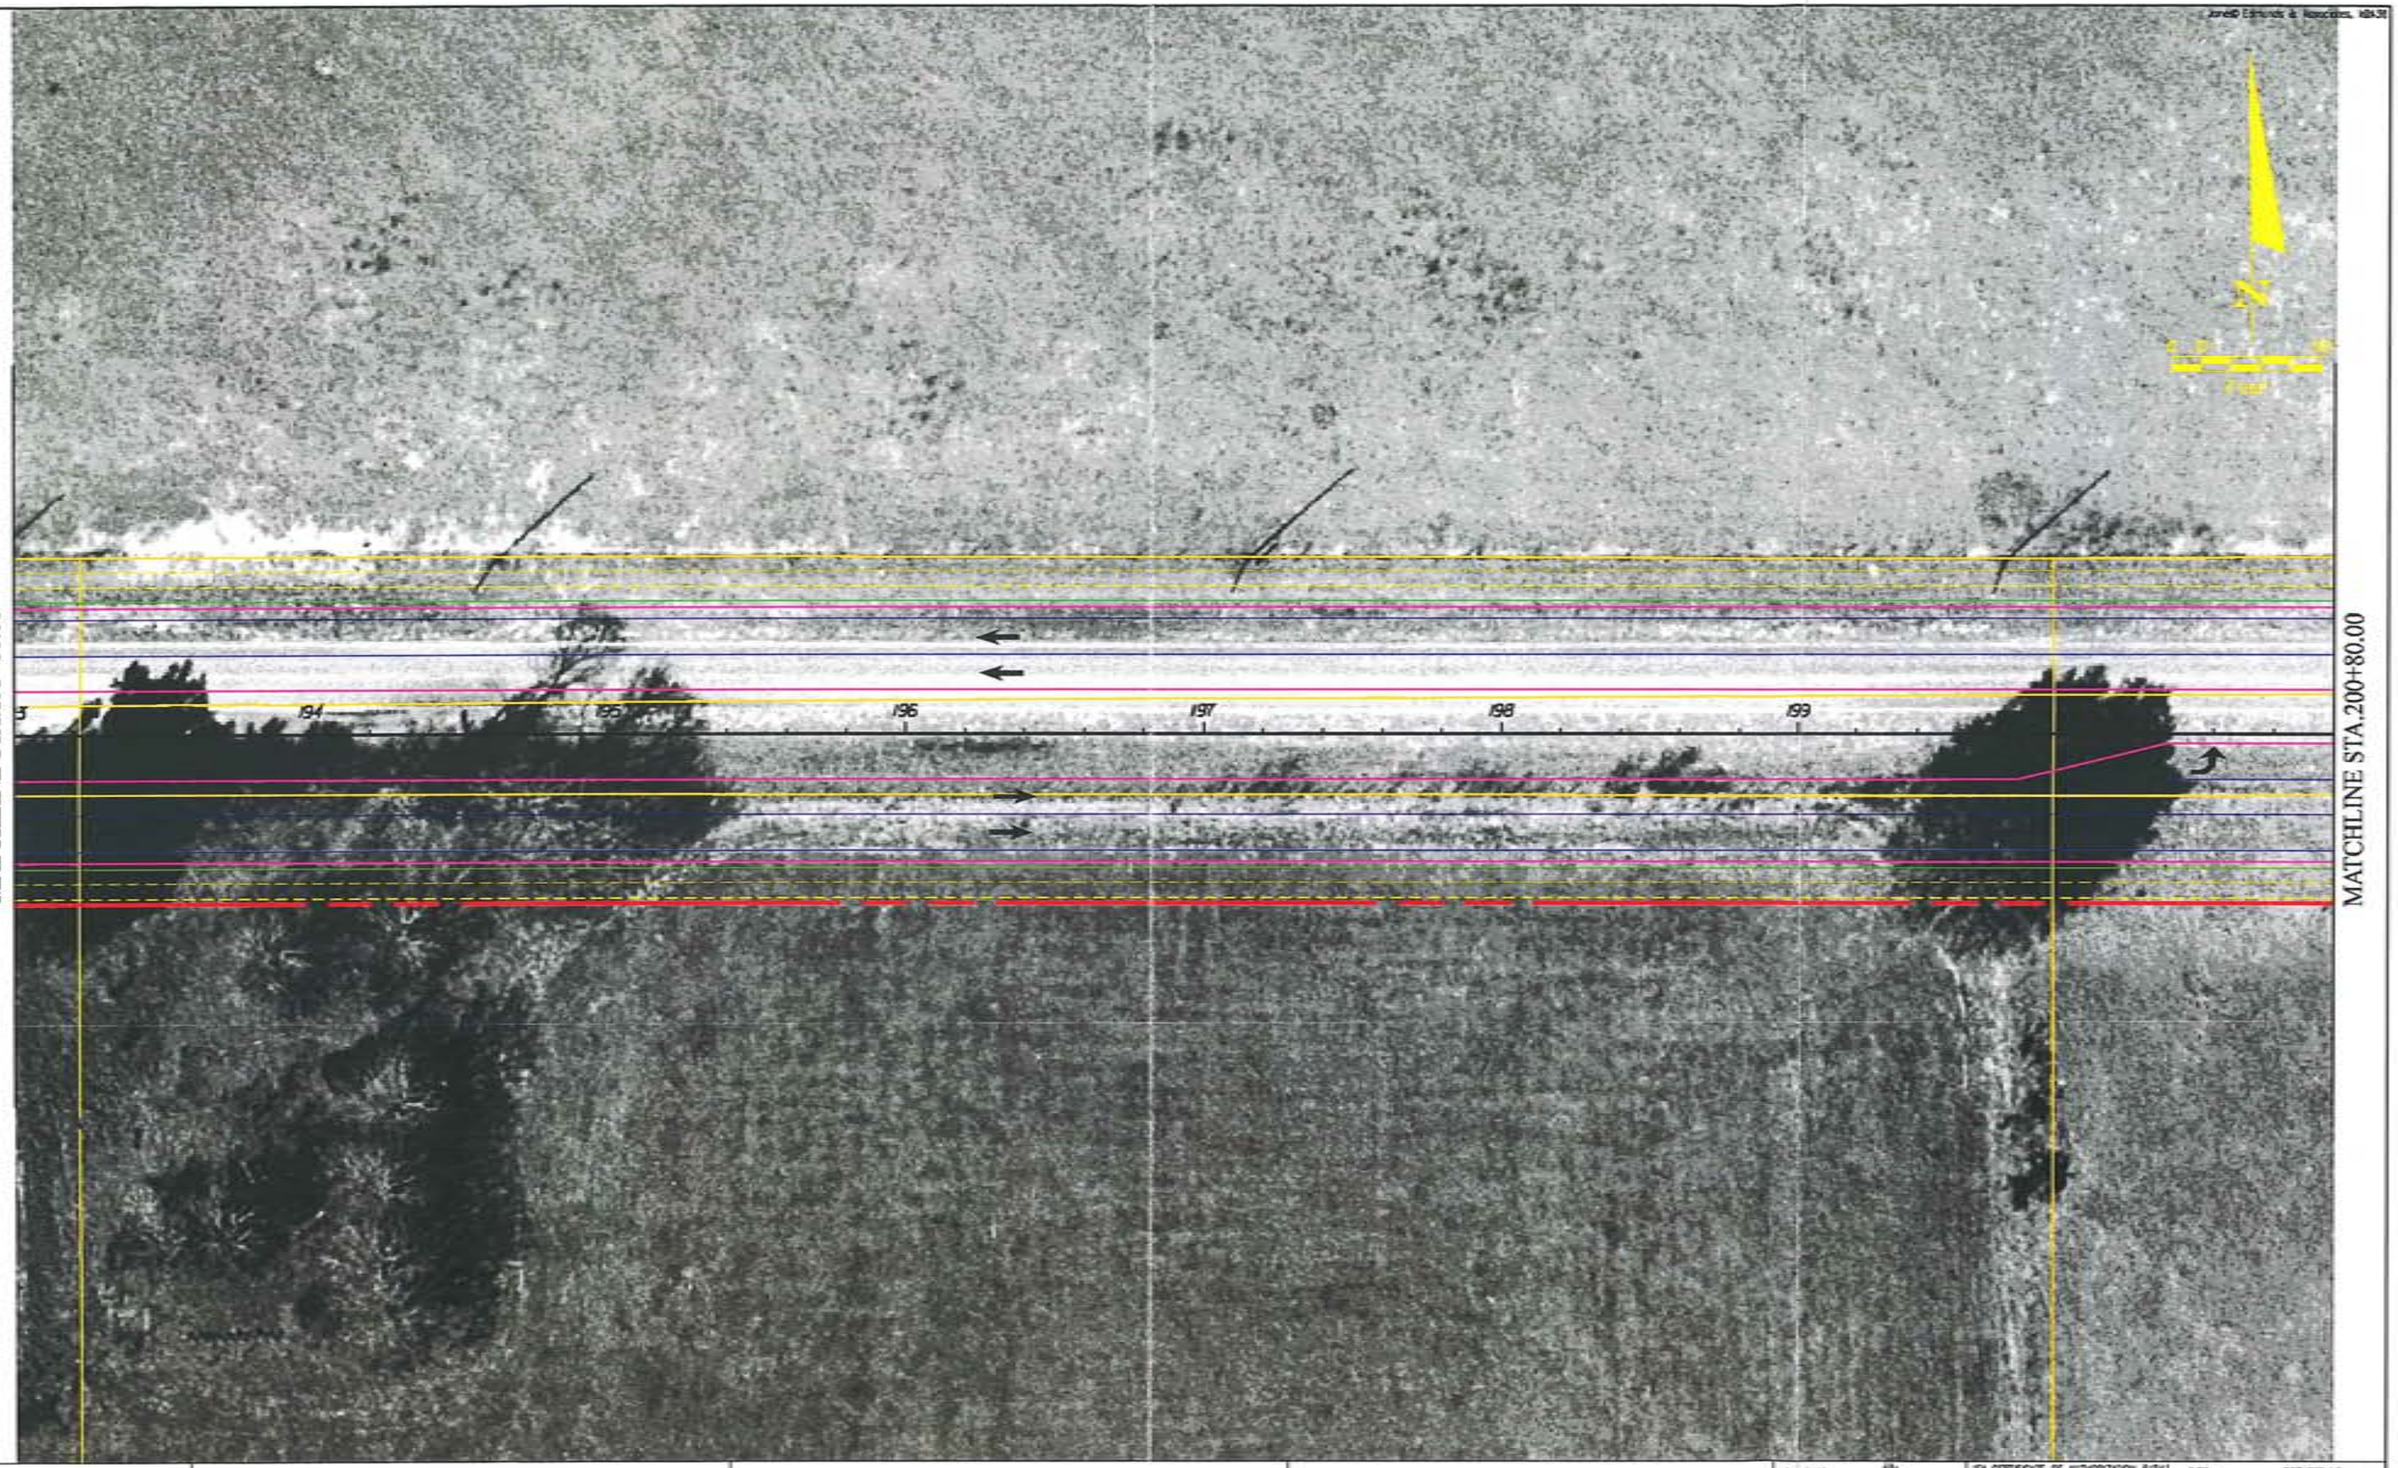

FRUITLAND PARK

Jones Edmunds & Associates, Inc. JEA

CR 466A (MILLER STREET)
PROJECT DEVELOPMENT & ENVIRONMENT STUDY
FROM MORSE BLVD. TO US 27/441

ALIGNMENT ALTERNATIVE
ONE

DESIGNED	JMN
DRAWN	JMN
CHECKED	LLB
JENNIFER W. NELSON, P.E.	
PROJECT ENGINEER	

JEA CERTIFICATE OF AUTHORIZATION #1841
APPROVED FOR JEA BY

DATE 04/20/04

P.E. # 60387

PROJECT NO. 06798-001-01

SCALE 1"=40'

DWG. NO. 1-13

MATCHLINE STA.200+80.00

MATCHLINE STA.208+60.00

N

0 30 50'

Feet

201 202 203 204 205 206 207 208

5A

DESIGNED JAN	JEA CERTIFICATE OF AUTHORIZATION #1841	DATE	PROJECT NO.
DRAWN JAN	APPROVED FOR JEA BY	04/20/04	06798-001-01
CHECKED LLB		SCALE	DWG. NO.
JENNIFER M. NELSON, P.E.		1"=40'	1-14
PROJECT ENGINEER	P.E. # 60387		

FRUITLAND PARK

Jones Edmunds & Associates, Inc. JEA

CR 466A (MILLER STREET)
PROJECT DEVELOPMENT & ENVIRONMENT STUDY
FROM MORSE BLVD. TO US 27/441

ALIGNMENT ALTERNATIVE
ONE

MATCHLINE STA.208+60.00

MATCHLINE STA.216+40.00

N

0 10 50

Feet

209 210 211 212

SA

Jones Edmunds & Associates, Inc. JEA	CR 466A (MILLER STREET) PROJECT DEVELOPMENT & ENVIRONMENT STUDY FROM MORSE BLVD. TO US 27/441	ALIGNMENT ALTERNATIVE ONE	DESIGNED JMN DRAWN JMN CHECKED LLB JENNIFER M. NELSON, P.E. PROJECT ENGINEER JEA CERTIFICATE OF AUTHORIZATION #1841 APPROVED FOR JEA BY P.E. # 60387 DATE 04/20/04 SCALE 1"=40' PROJECT NO. 05799-001-01 DWG. NO. 1-15

MATCHLINE STA.216+40.00

MATCHLINE STA.224+20.00

LAKE JOSEPHINE DR

N

0 25 50

Feet

217 218 219 220 221 222 223 224

PVT STA. 220+36.26

Jones Edmunds & Associates, Inc. JEA

CR 466A (MILLER STREET)
PROJECT DEVELOPMENT & ENVIRONMENT STUDY
FROM MORSE BLVD. TO US 27/441

ALIGNMENT ALTERNATIVE ONE

DESIGNED	JAN
DRAWN	JAN
CHECKED	LLB
JENNIFER M. NELSON, P.E.	
PROJECT ENGINEER	

JEA CERTIFICATE OF AUTHORIZATION #1841
APPROVED FOR JEA BY
P.E. # 60367

DATE 04/20/04

SCALE 1"=40'

PROJECT NO. 06798-001-01

DWG. NO. 1-16

MARGUERITE AVE

MATCHLINE STA.224+20.00

MATCHLINE STA.232+00.00

CR 466A

S 88° 6' 35" E

225 226 227 228 230 231

Jones Edmunds & Associates, Inc. JEA	CR 466A (MILLER STREET) PROJECT DEVELOPMENT & ENVIRONMENT STUDY FROM MORSE BLVD. TO US 27/441	ALIGNMENT ALTERNATIVE ONE	DESIGNED JMN DRAWN JMN CHECKED LLB JENNIFER M. NELSON, P.E. PROJECT ENGINEER JEA CERTIFICATE OF AUTHORIZATION #1841 APPROVED FOR JEA BY DATE 04/20/04 SCALE 1"=40' DWG. NO. 1-17 P.E. # 60387 PROJECT NO. 06798-001-01

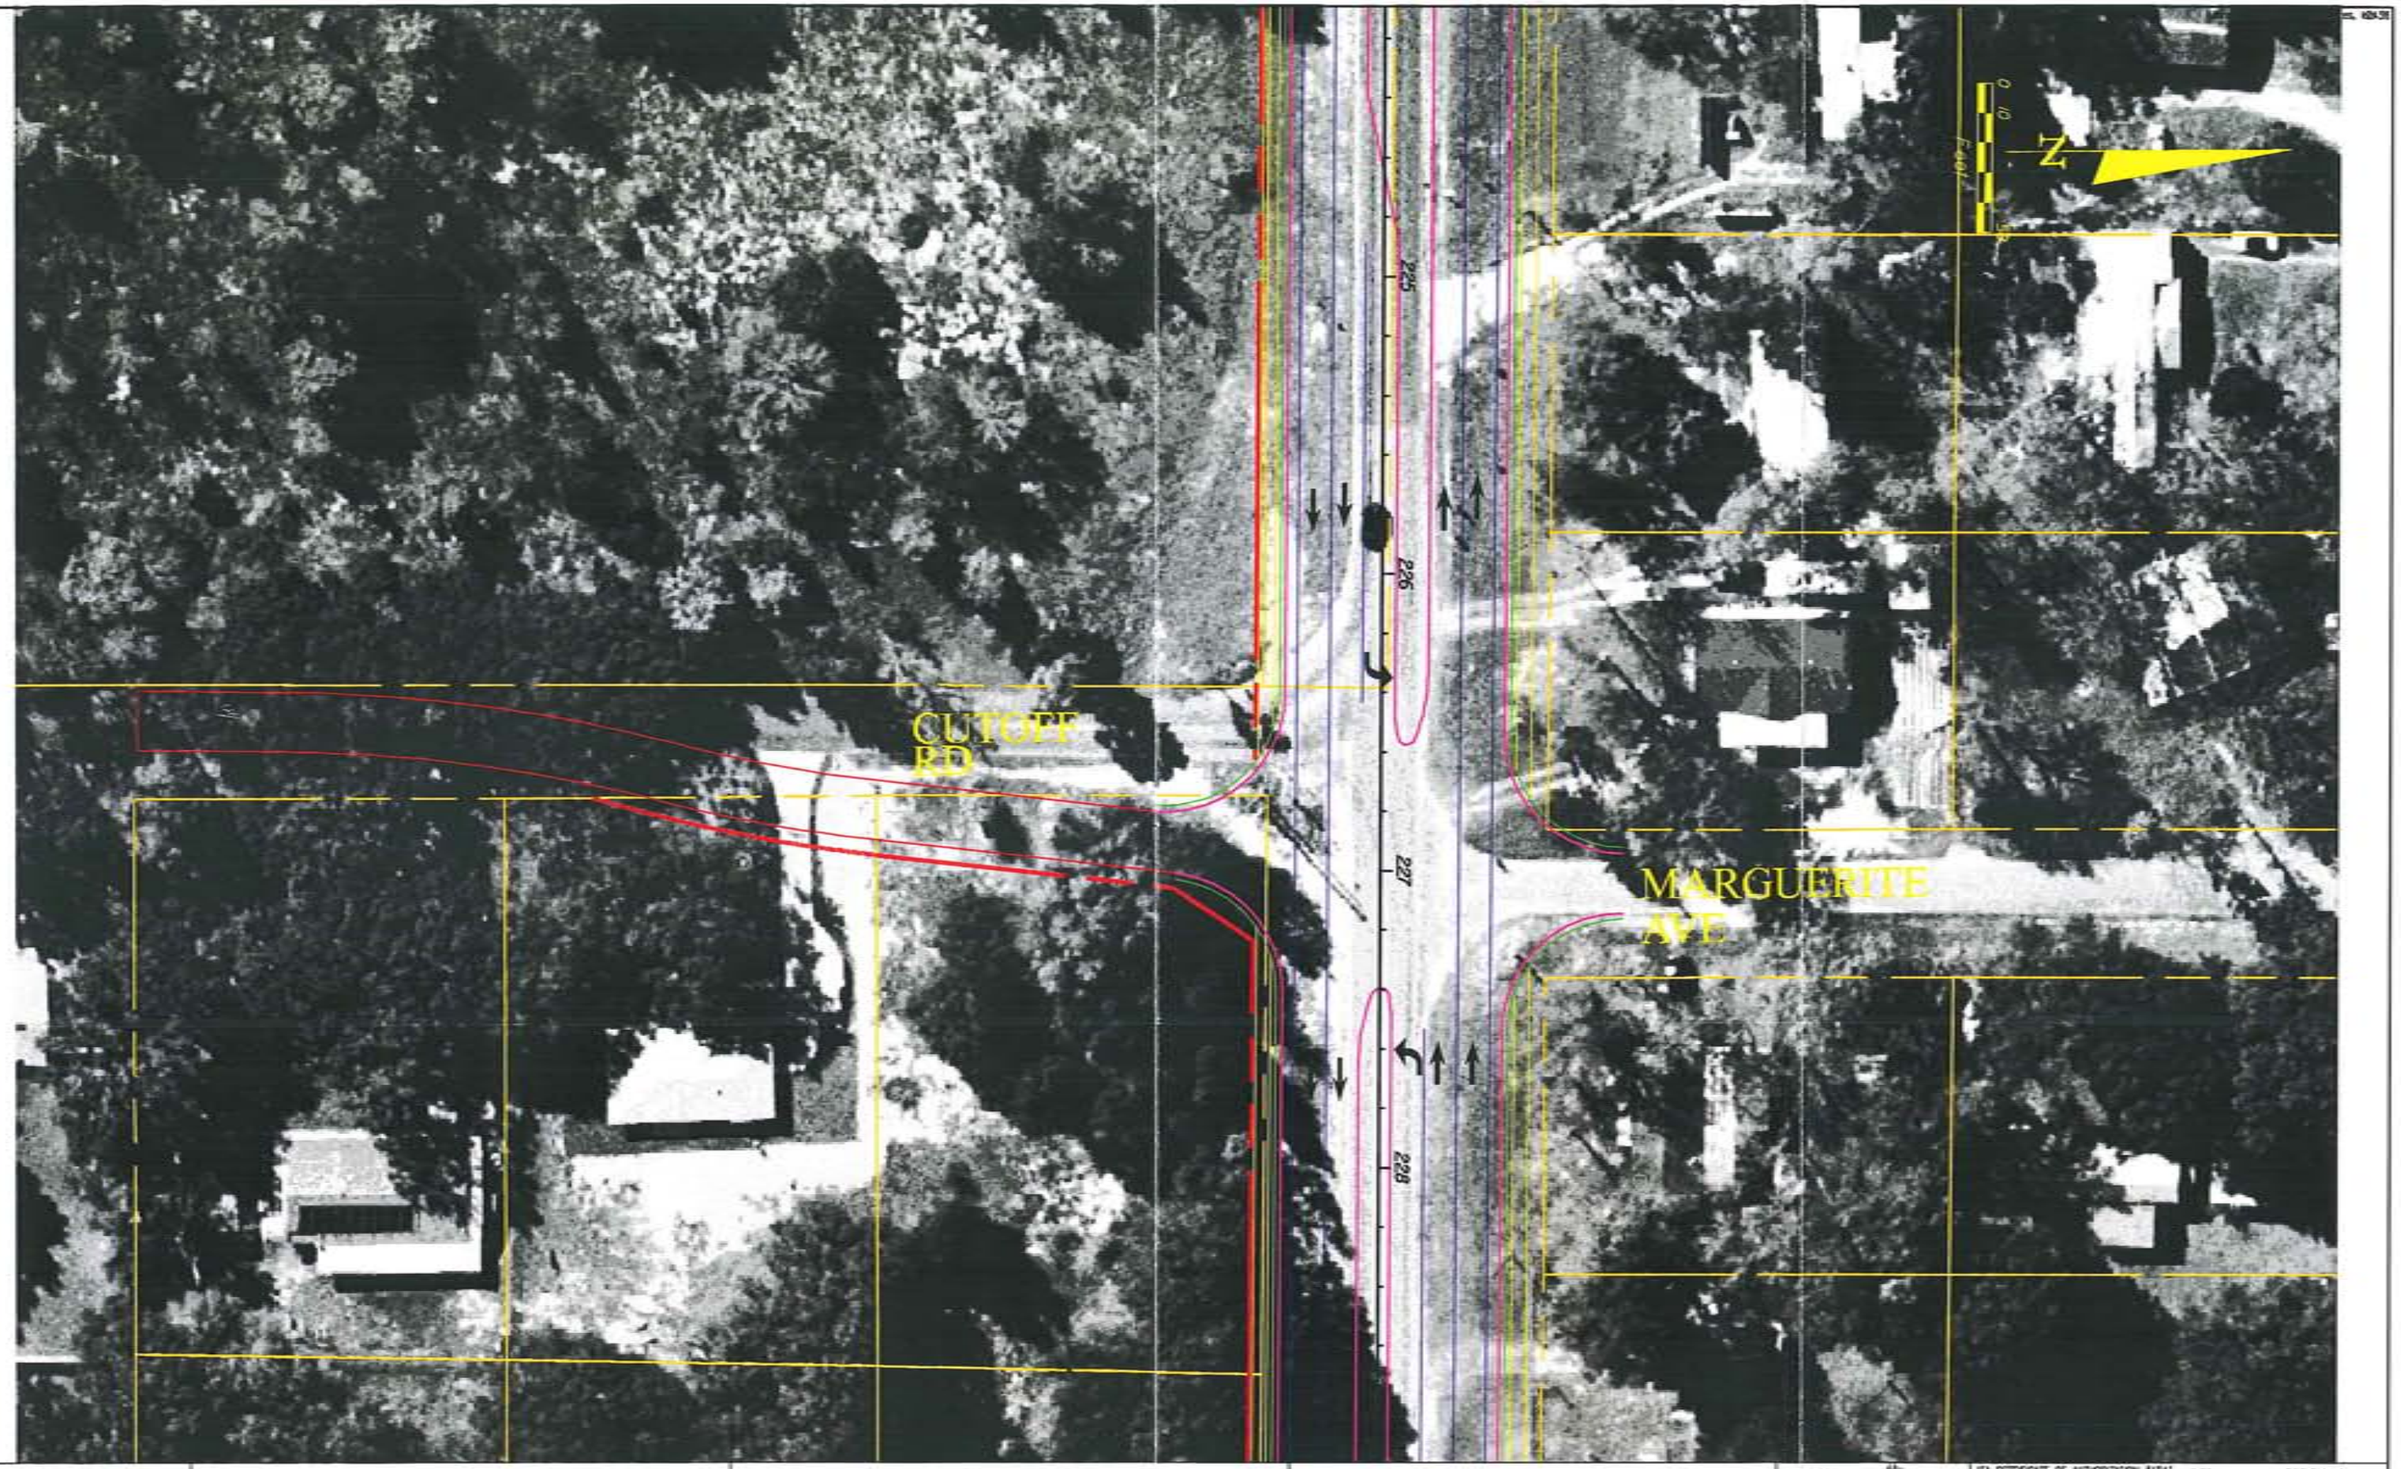

Jones Edmunds & Associates, Inc. JEA
CONSULTING ENGINEERS AND SCIENTISTS

CR 466A (MILLER STREET)
PROJECT DEVELOPMENT & ENVIRONMENT STUDY
FROM MORSE BLVD. TO US 27/441

ALIGNMENT ALTERNATIVE ONE

DESIGNED	JMN
DRAWN	JMN
CHECKED	LLB
JENNIFER M. NELSON, P.E. PROJECT ENGINEER	

JEA CERTIFICATE OF AUTHORIZATION #1541
APPROVED FOR JEA BY

DATE 04/20/04
SCALE 1"=40'
PROJECT NO. 06798-001-01
DWG. NO. 1-18

P.E. # 60367

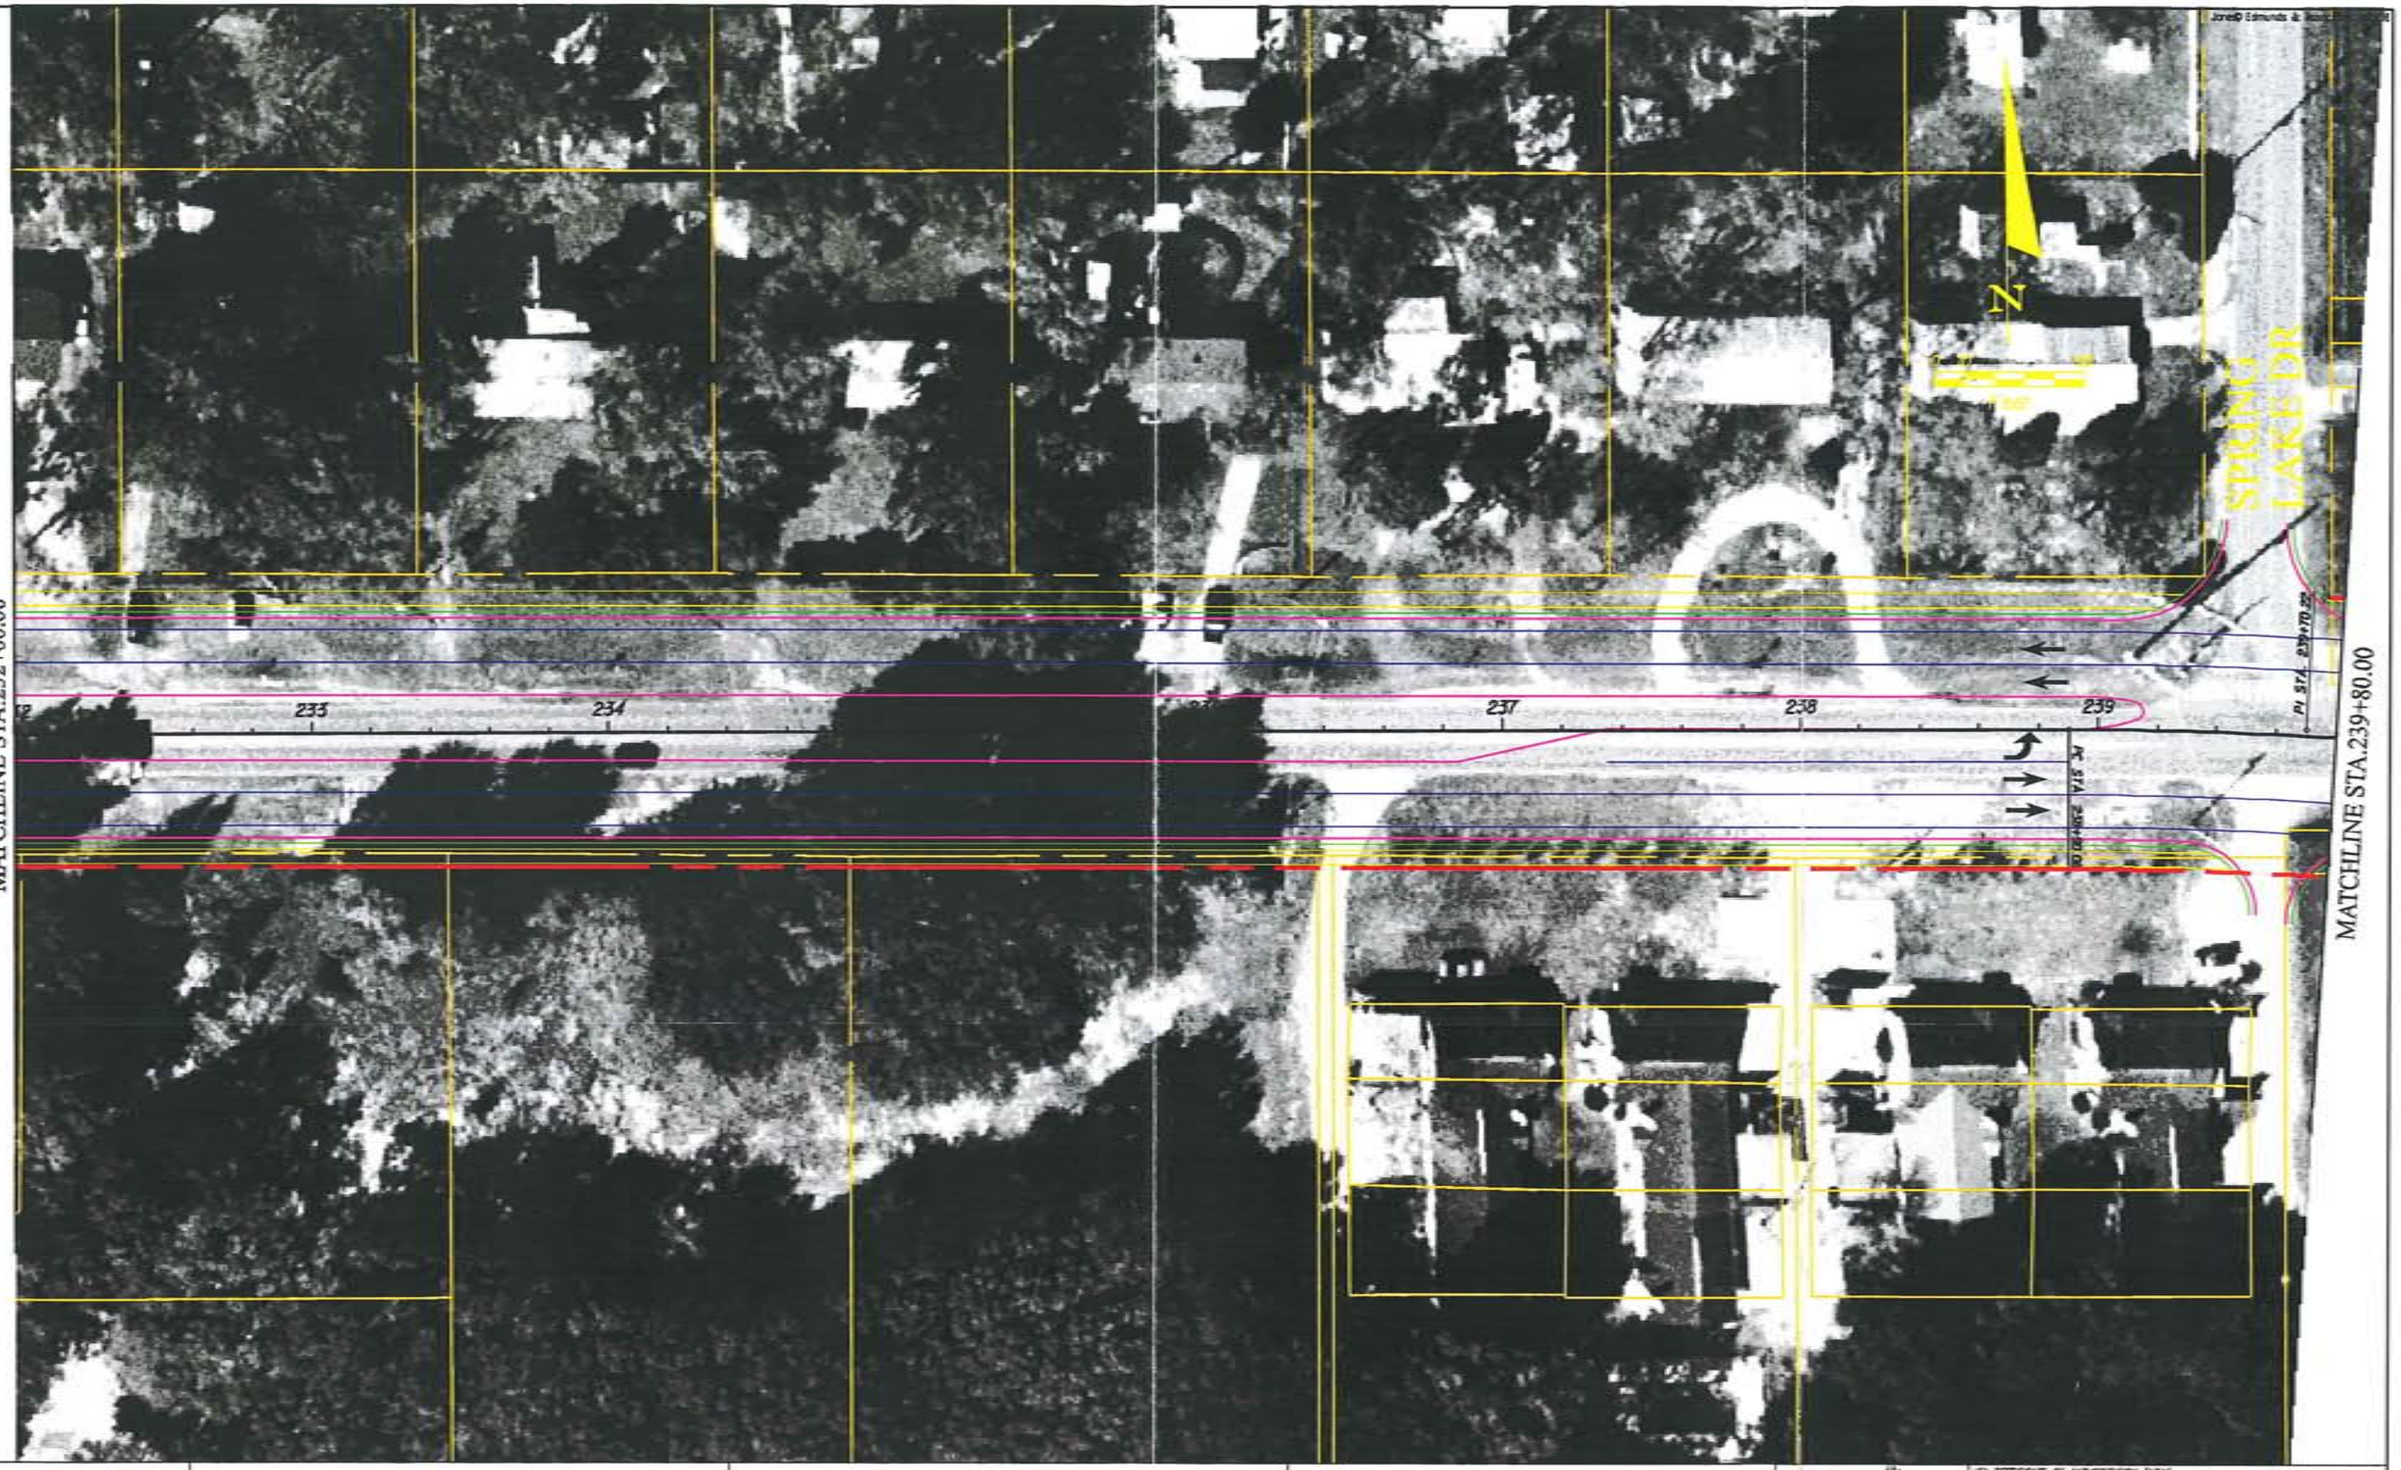

	Jones Edmunds & Associates, Inc. JEA	CR 466A (MILLER STREET) PROJECT DEVELOPMENT & ENVIRONMENT STUDY FROM MORSE BLVD. TO US 27/441	ALIGNMENT ALTERNATIVE ONE

DESIGNED	JMN	JEA CERTIFICATE OF AUTHORIZATION #1841	DATE 04/20/04
DRAWN	JMN	APPROVED FOR JEA BY	PROJECT NO. 06758-001-01
CHECKED	LLB		SCALE 1"=40'
JENNIFER M. NELSON, P.E.			DWG. NO. 1-19
PROJECT ENGINEER		P.E. # 60367	

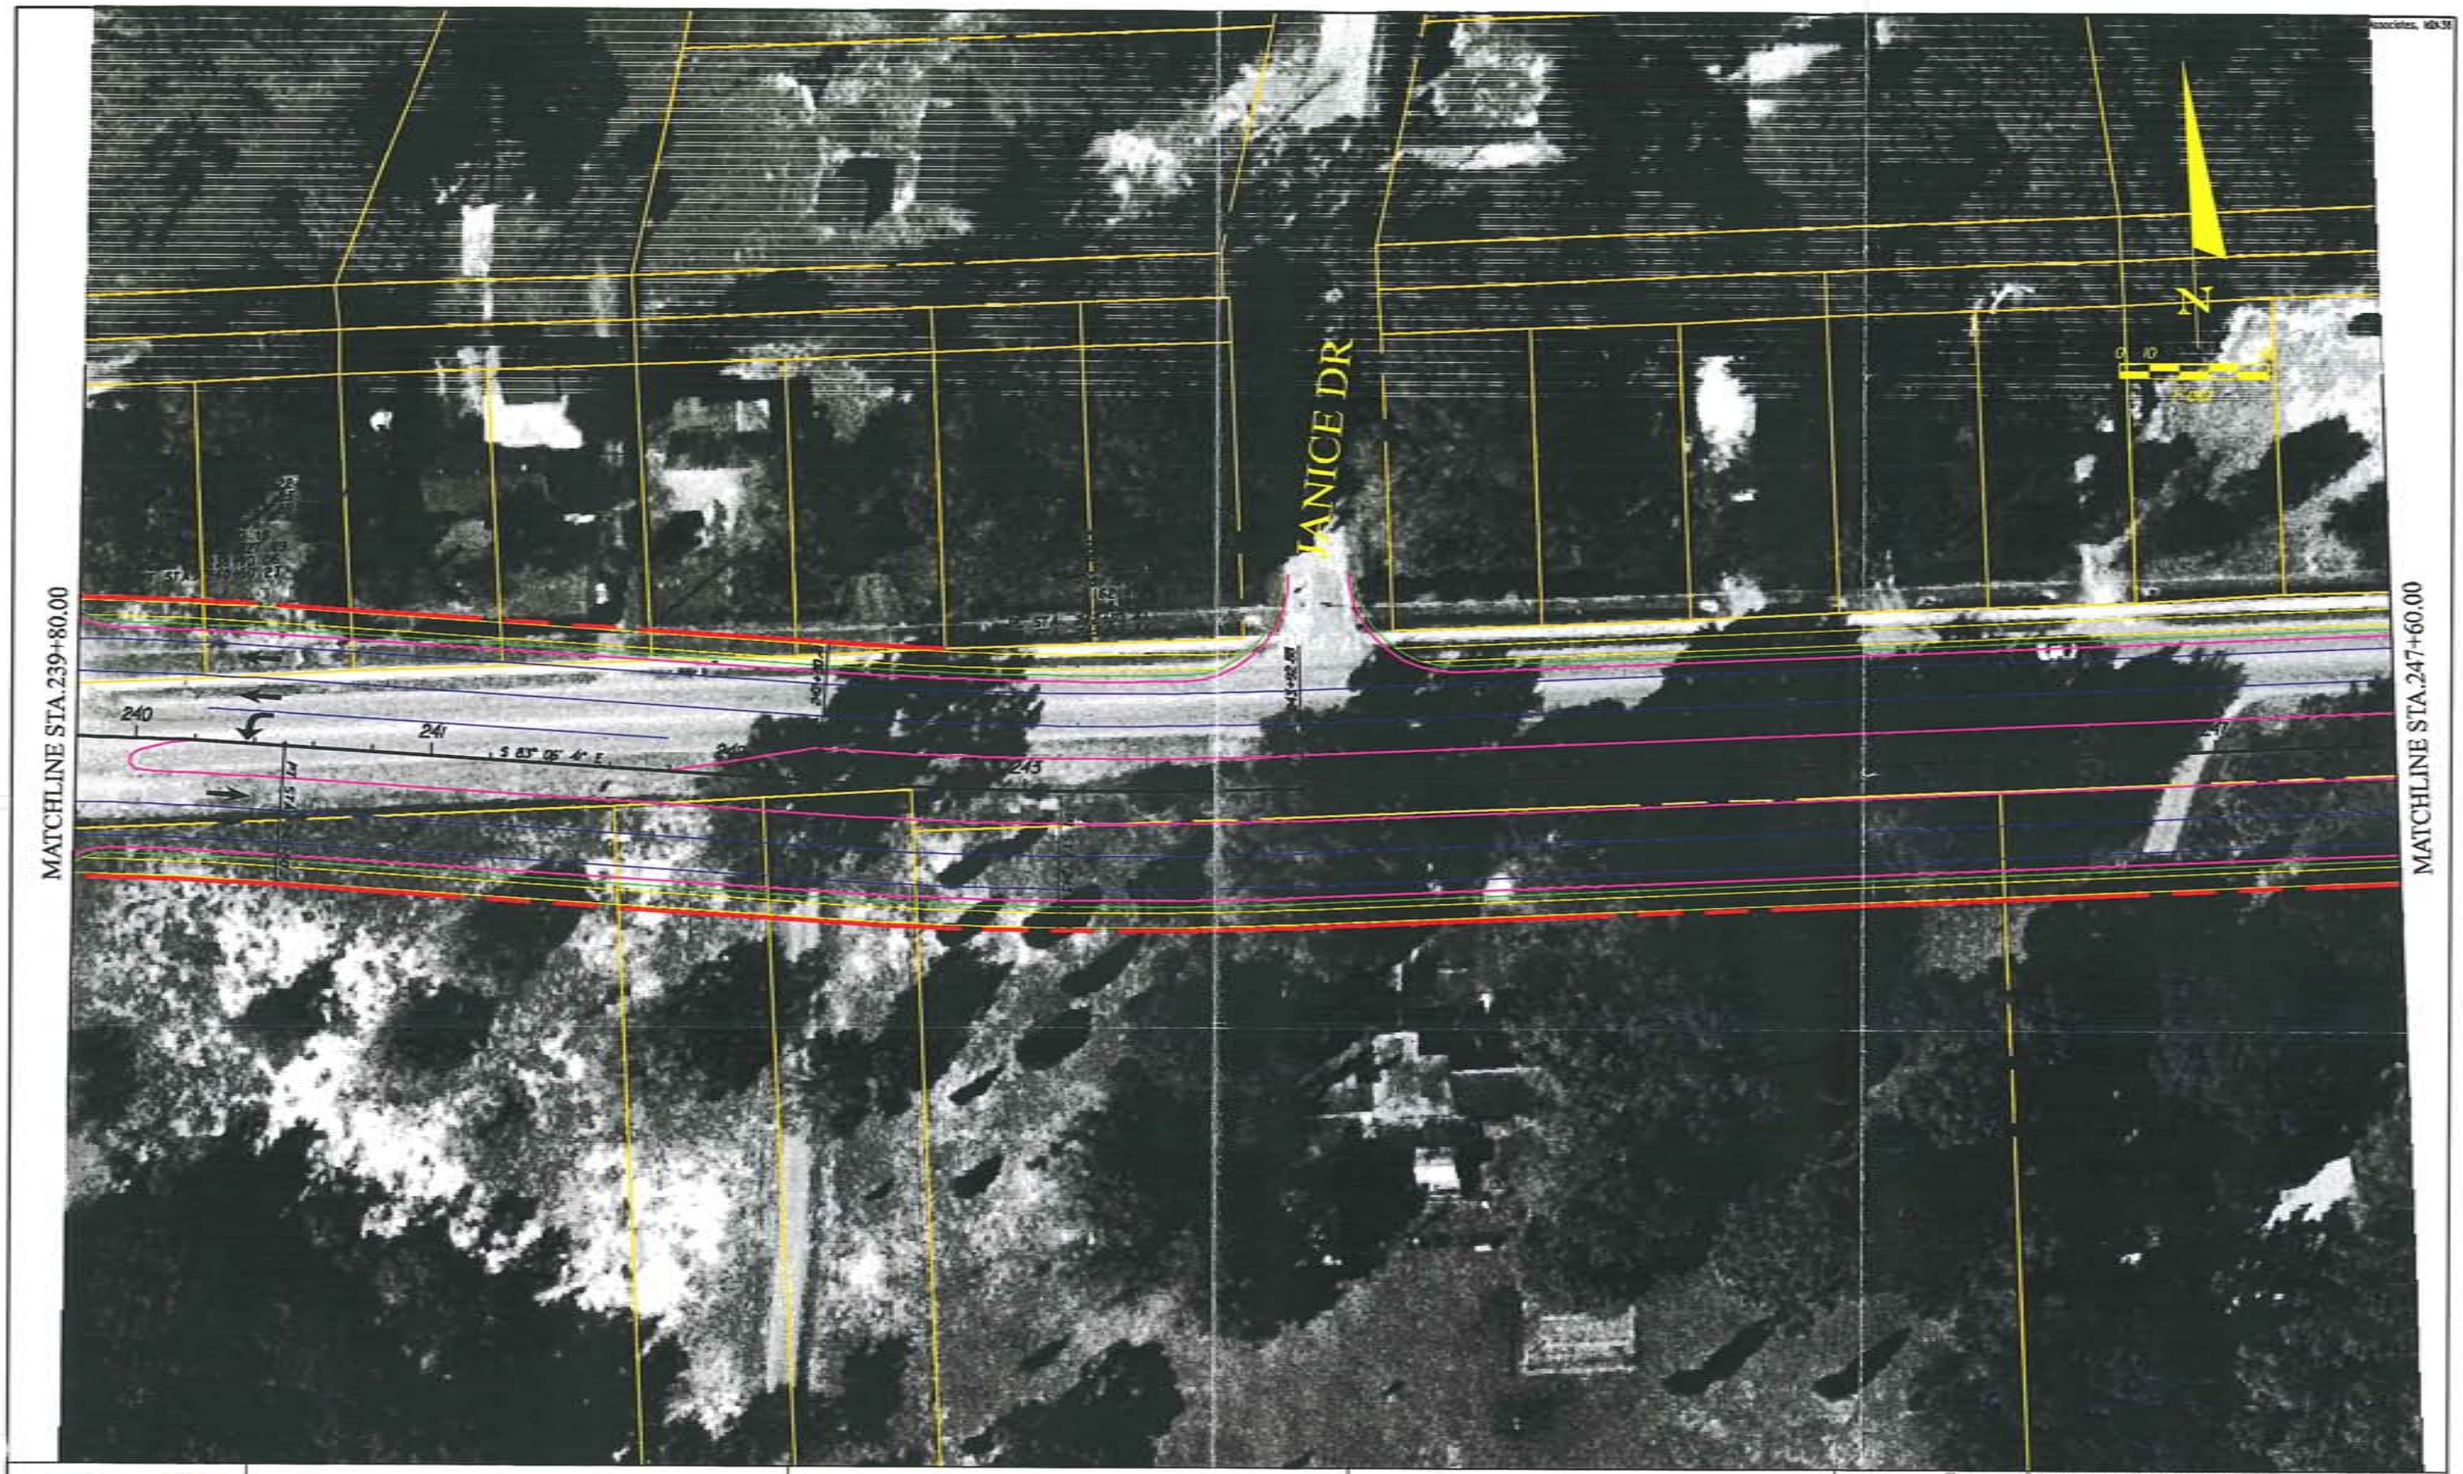

Jones Edmunds & Associates, Inc. JEA

CR 466A (MILLER STREET)
PROJECT DEVELOPMENT & ENVIRONMENT STUDY
FROM MORSE BLVD. TO US 27/441

ALIGNMENT ALTERNATIVE
ONE

DESIGNED JAN
DRAWN JAN
CHECKED LLB
JENNIFER M. NELSON, P.E.
PROJECT ENGINEER

JEA CERTIFICATE OF AUTHORIZATION #5841
APPROVED FOR JEA BY
DATE 04/20/04
SCALE 1"=40'
PROJECT NO. 06798-001-01
DWG. NO. 1-20
P.E. # 60387

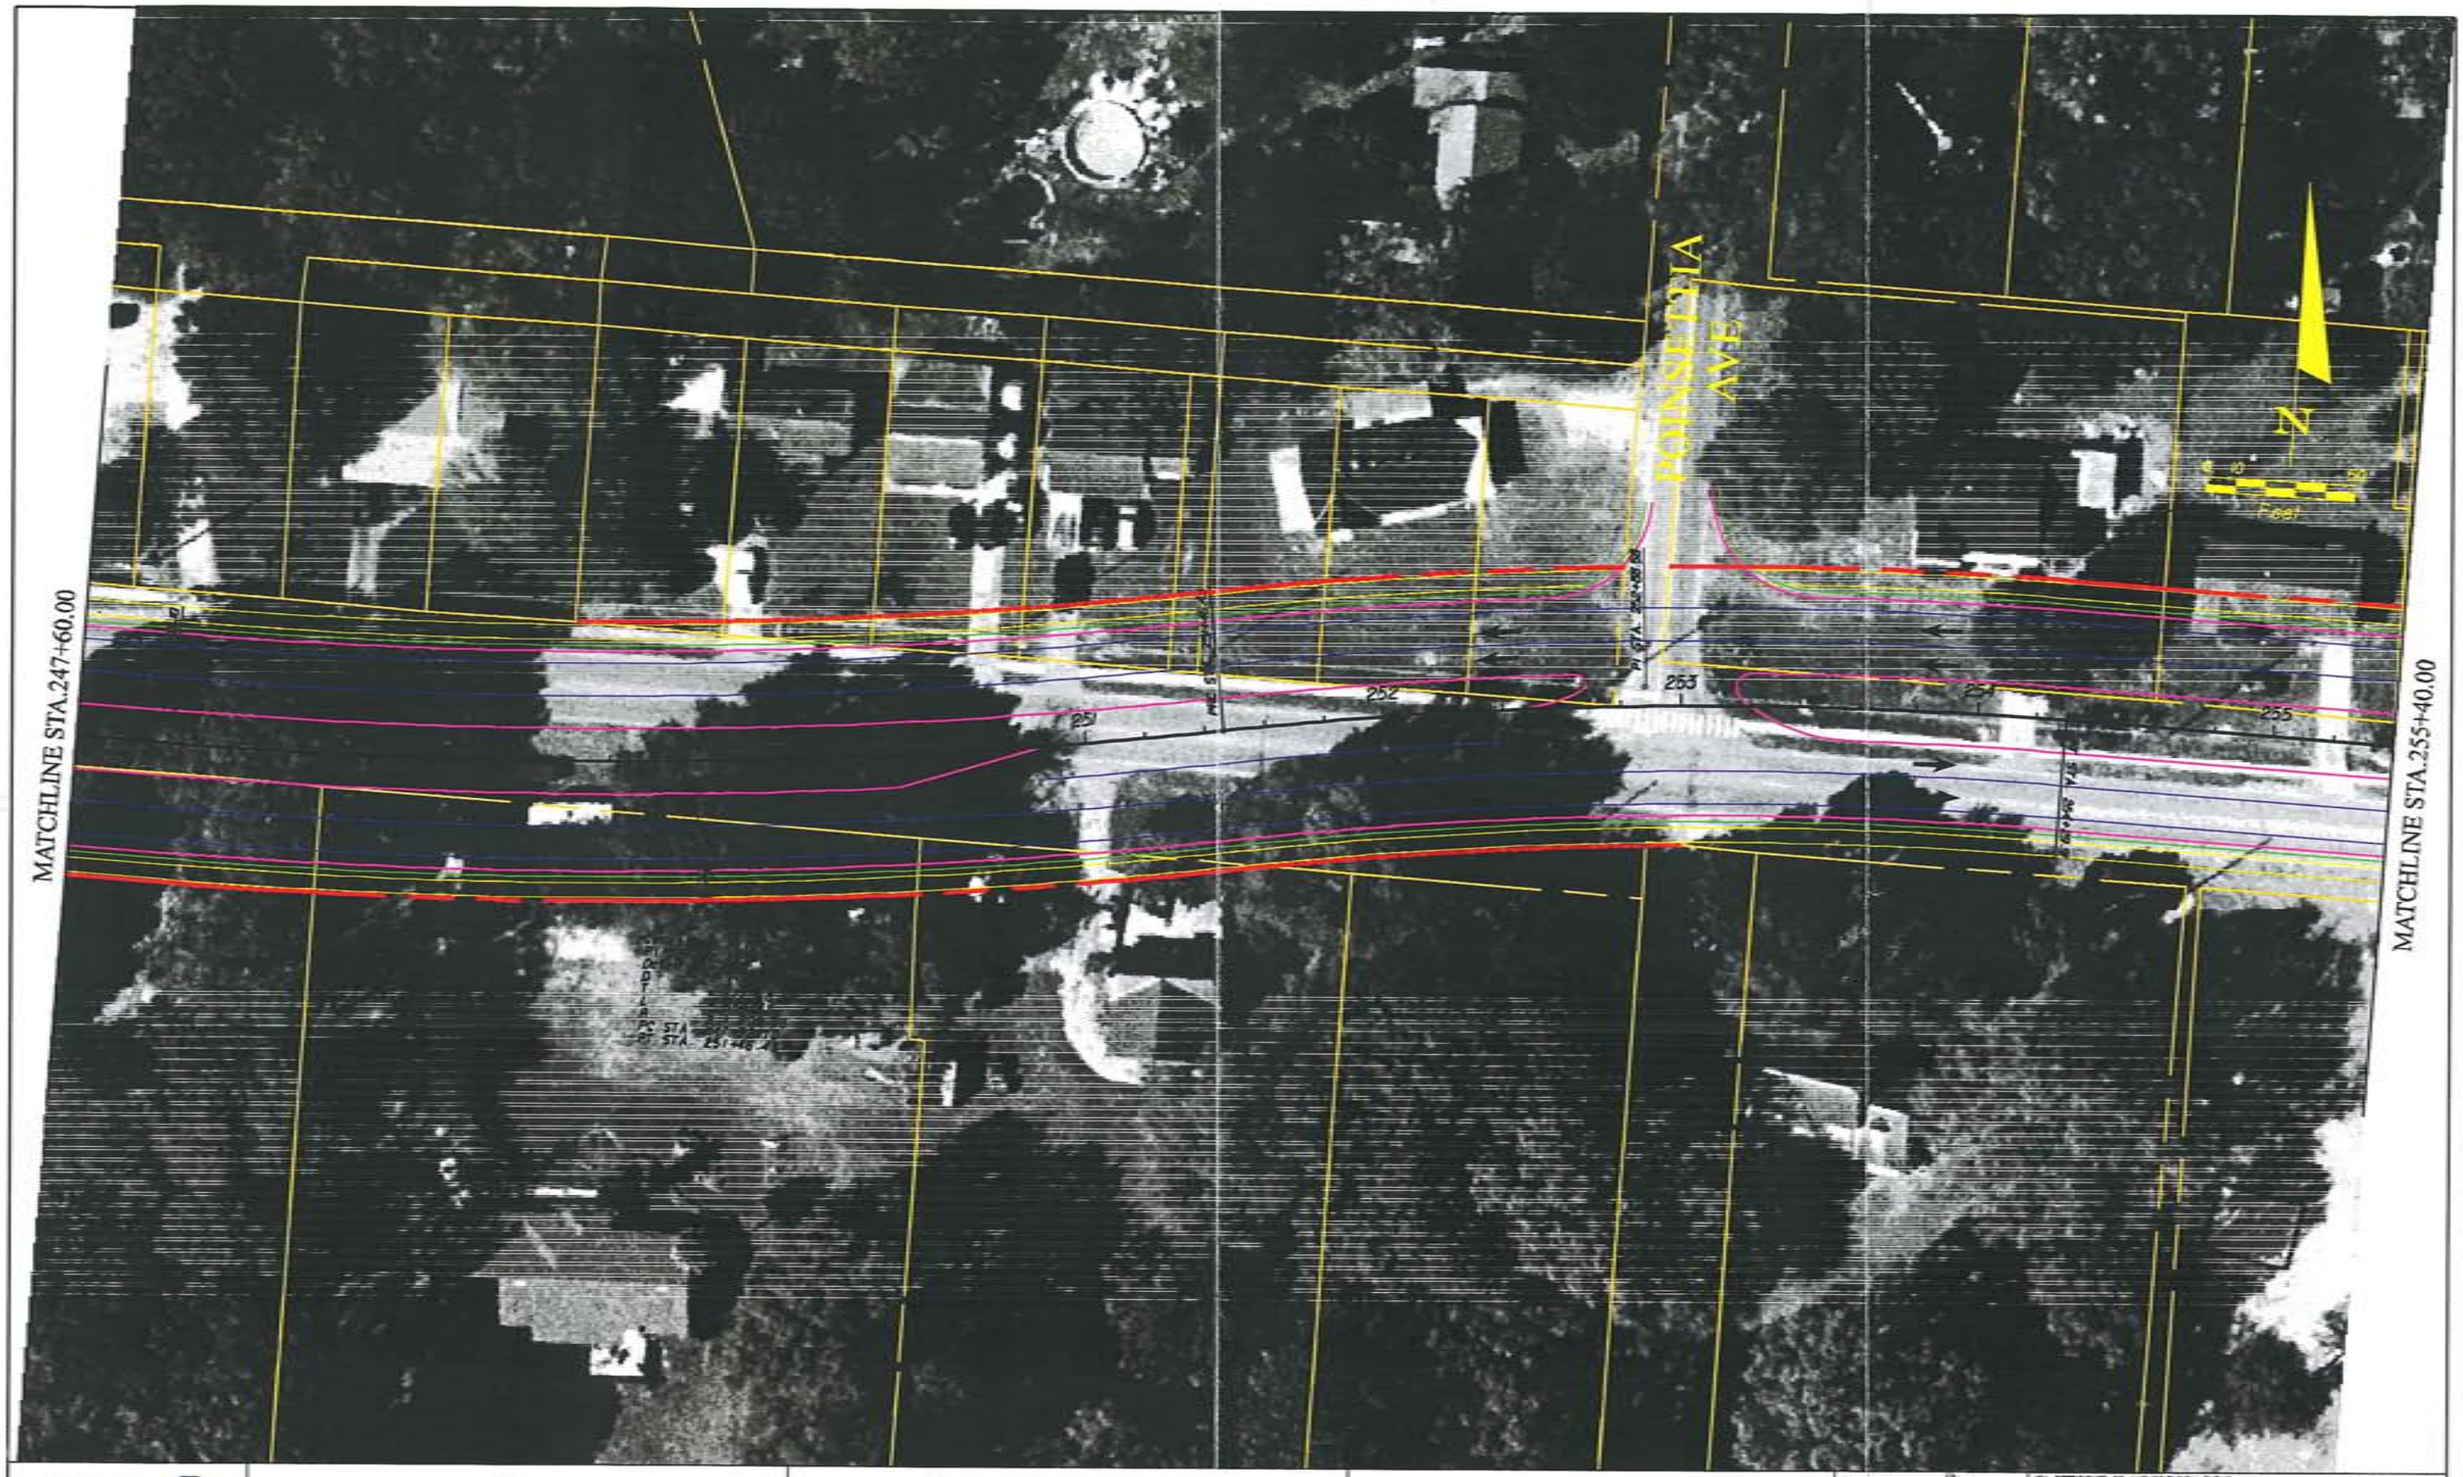

The Texas Fund	Jones Edmunds & Associates, Inc. JEA	CR 466A (MILLER STREET) PROJECT DEVELOPMENT & ENVIRONMENT STUDY FROM MORSE BLVD. TO US 27/441	ALIGNMENT ALTERNATIVE ONE	DESIGNED JAN DRAWN JAN CHECKED LLB JENNIFER W. NELSON, P.E. PROJECT ENGINEER P.E. # 60387 JEA CERTIFICATE OF AUTHORIZATION #5841 APPROVED FOR JEA BY DATE 04/20/04 SCALE 1"=40' PROJECT NO. 06798-001-01 DWG. NO. 1-21

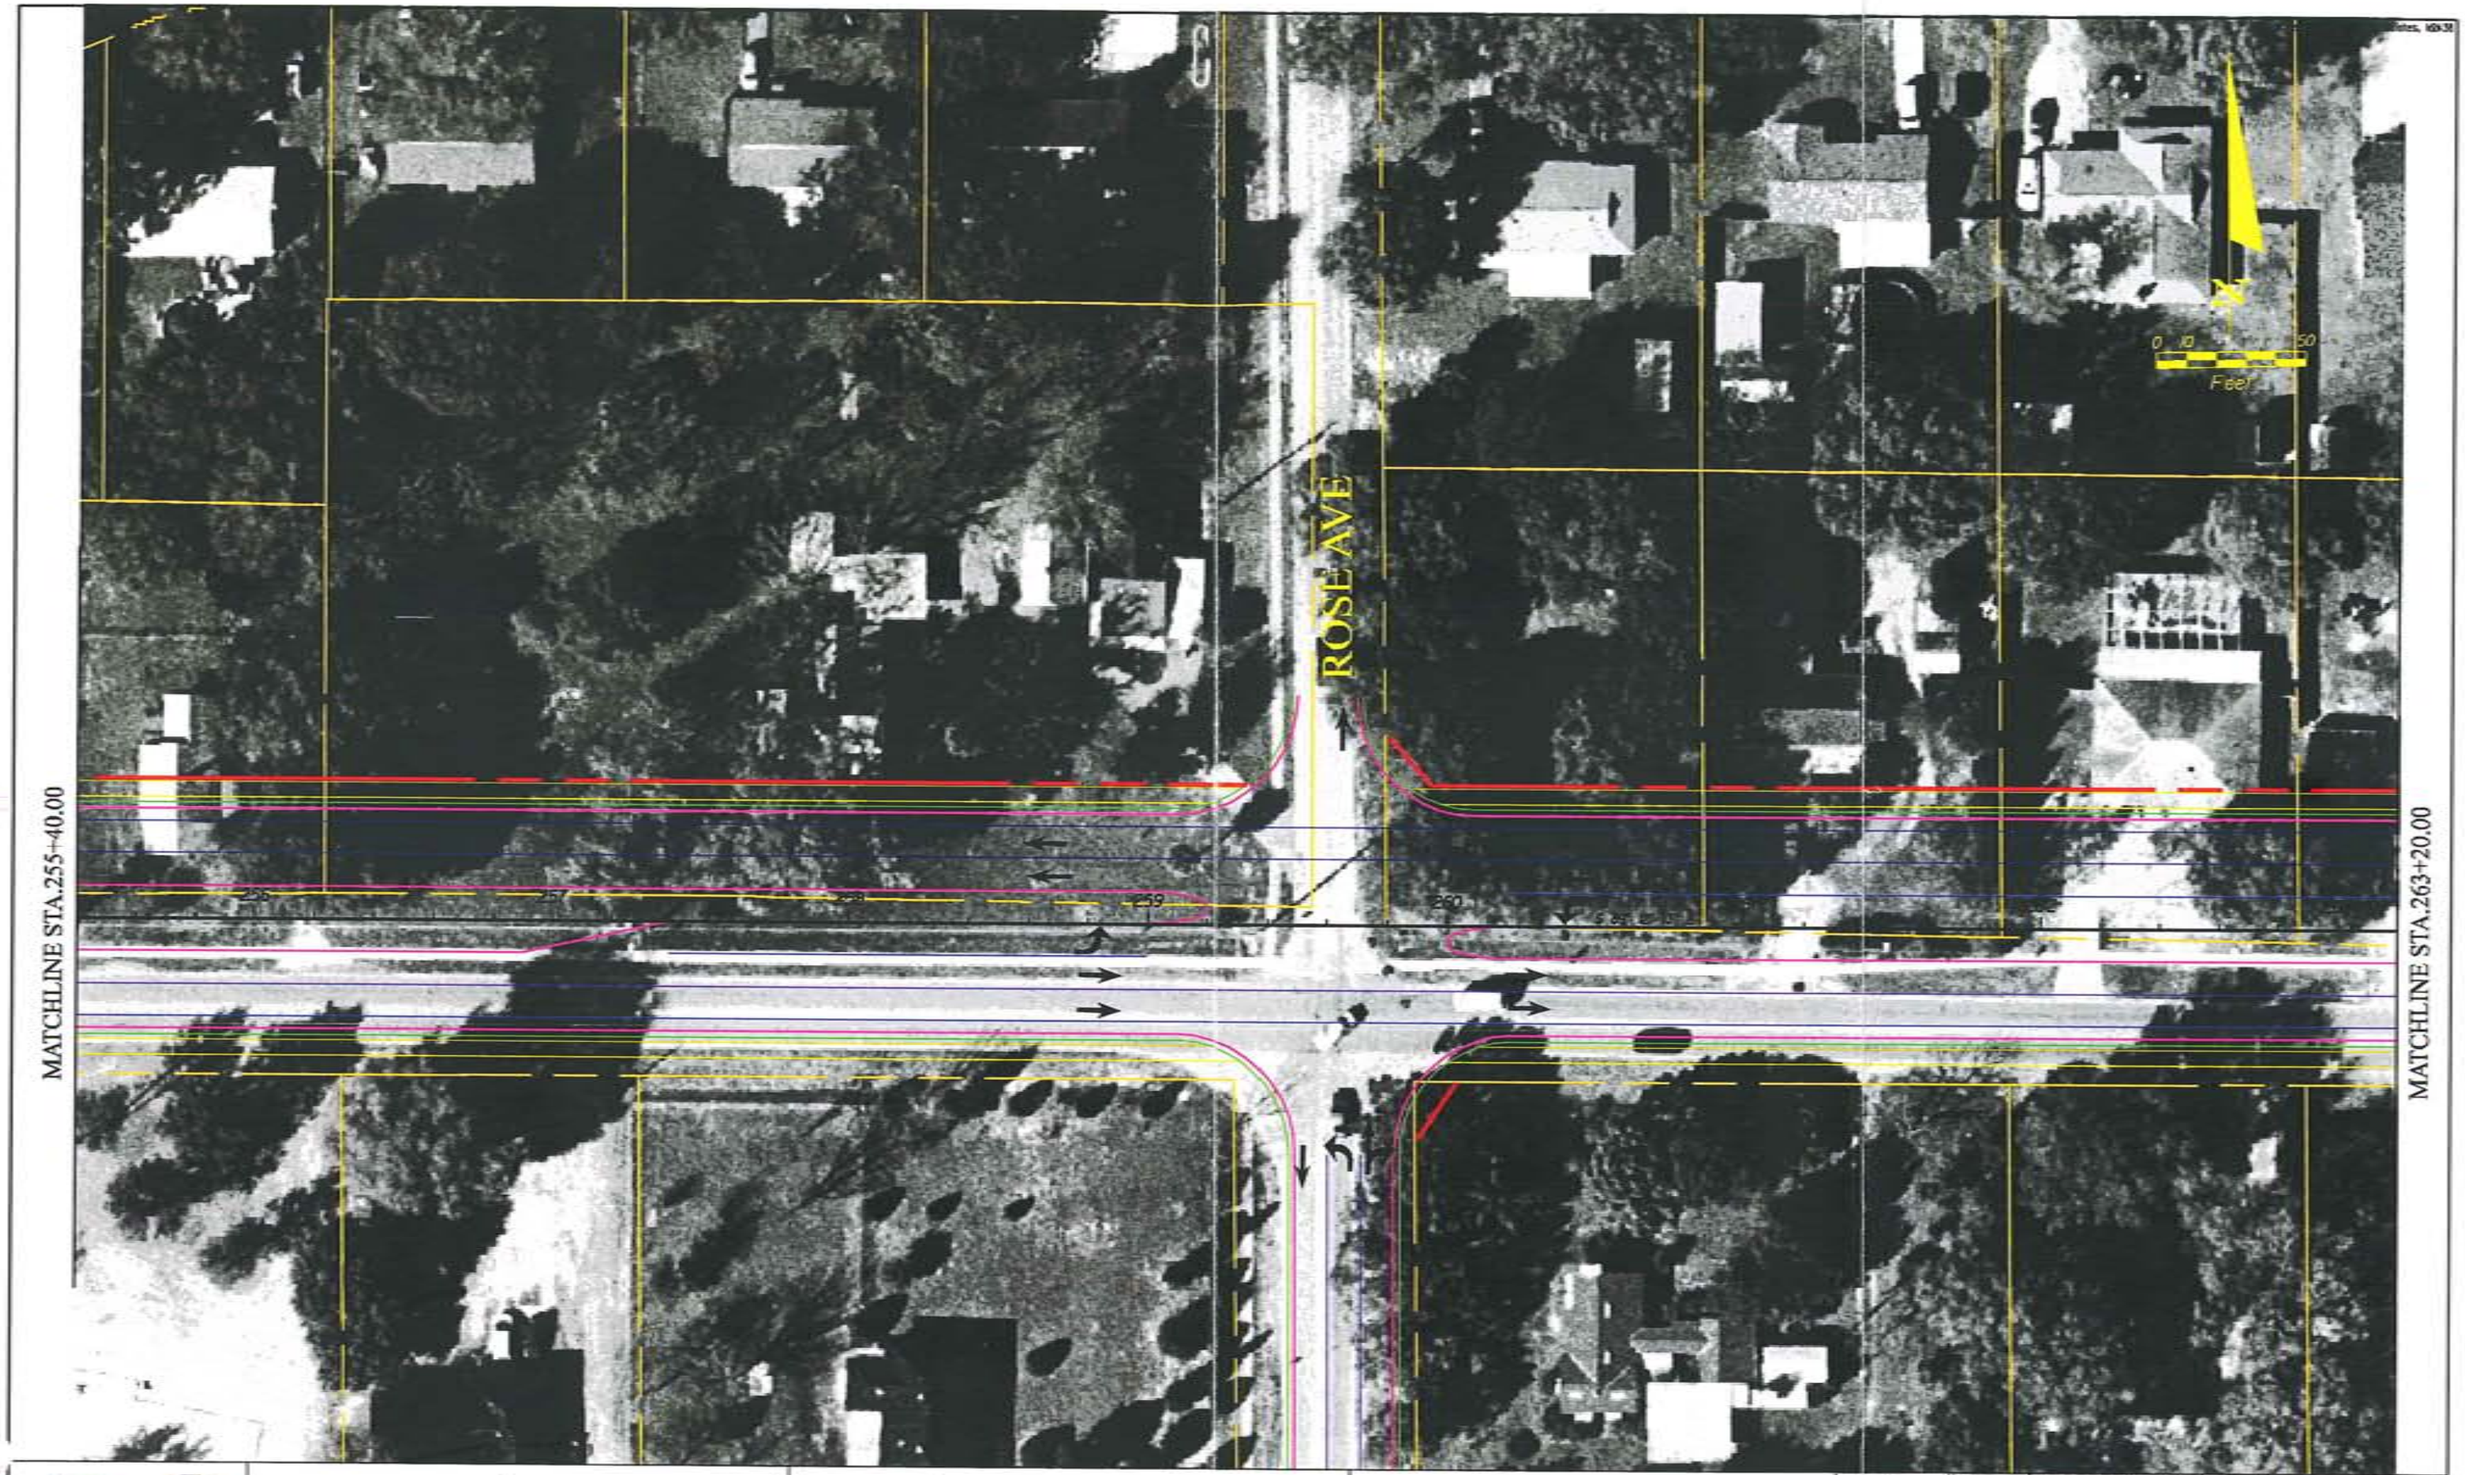

Jones Edmunds & Associates, Inc. JEA	CR 466A (MILLER STREET) PROJECT DEVELOPMENT & ENVIRONMENT STUDY FROM MORSE BLVD. TO US 27/441	ALIGNMENT ALTERNATIVE ONE	DESIGNED JMN DRAWN JMN CHECKED LLB JENNIFER M. NELSON, P.E. PROJECT ENGINEER JEA CERTIFICATE OF AUTHORIZATION #1841 APPROVED FOR JEA BY P.E. # 60387 DATE 04/20/04 SCALE 1"=40' PROJECT NO. 06798-001-01 DWG. NO. 1-22

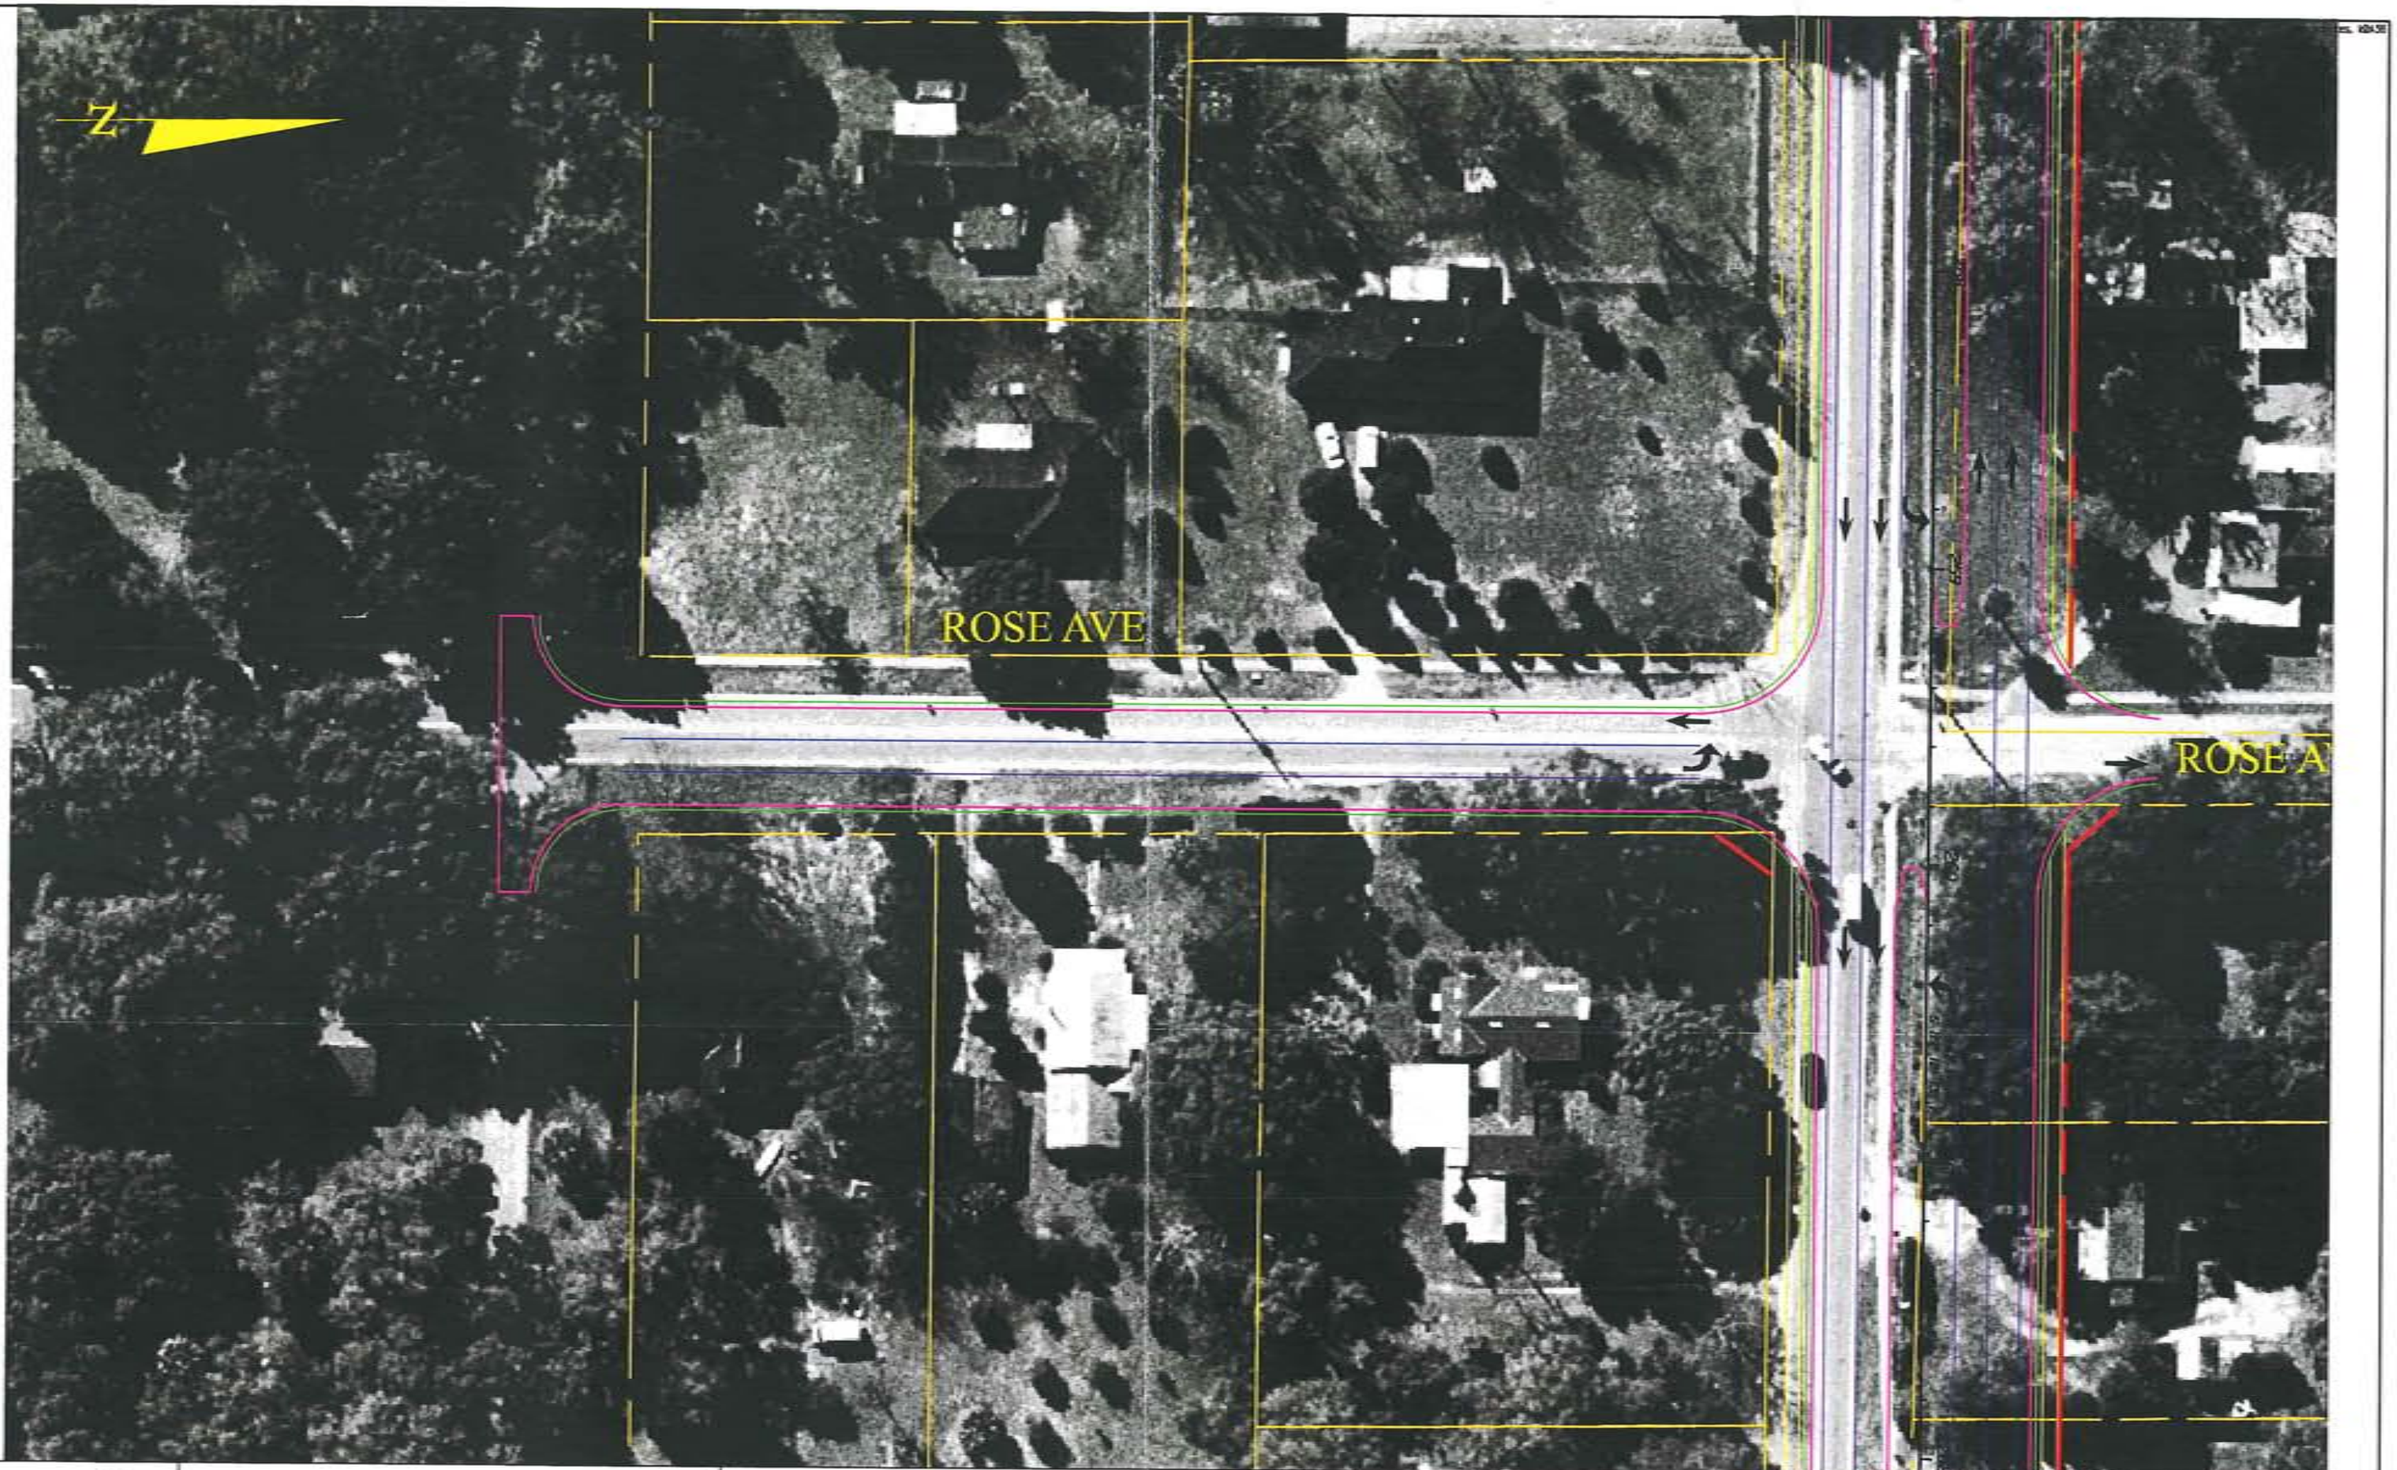

Jones Edmunds & Associates, Inc. JEA

CR 466A (MILLER STREET)
PROJECT DEVELOPMENT & ENVIRONMENT STUDY
FROM MORSE BLVD. TO US 27/441

ALIGNMENT ALTERNATIVE
ONE

DESIGNED	JAN
DRAWN	JAN
CHECKED	LLB
JENNIFER W. NELSON, P.E.	
PROJECT ENGINEER	

JEA CERTIFICATE OF AUTHORIZATION #1841
APPROVED FOR JEA BY
P.E. # 60367

DATE 04/20/04
PROJECT NO. 06798-001-01
SCALE 1"=40'
DWG. NO. 1-23

MATCHLINE STA.263+20.00

MATCHLINE STA.271+00.00

COLLEGE AVE

SUNNYCT

2A

264 265 266 267 268 269 270

N

Jones Edmunds & Associates, Inc. JEA

CR 466A (MILLER STREET)
PROJECT DEVELOPMENT & ENVIRONMENT STUDY
FROM MORSE BLVD. TO US 27/441

ALIGNMENT ALTERNATIVE
ONE

DESIGNED	JMN
DRAWN	JMN
CHECKED	LLB
JENNIFER W. NELSON, P.E.	
PROJECT ENGINEER	

JEA CERTIFICATE OF AUTHORIZATION #1941
APPROVED FOR JEA BY

P.E. # 50387

DATE 04/20/04

SCALE 1"=40'

PROJECT NO. 06798-001-01

DWG. NO. 1-24

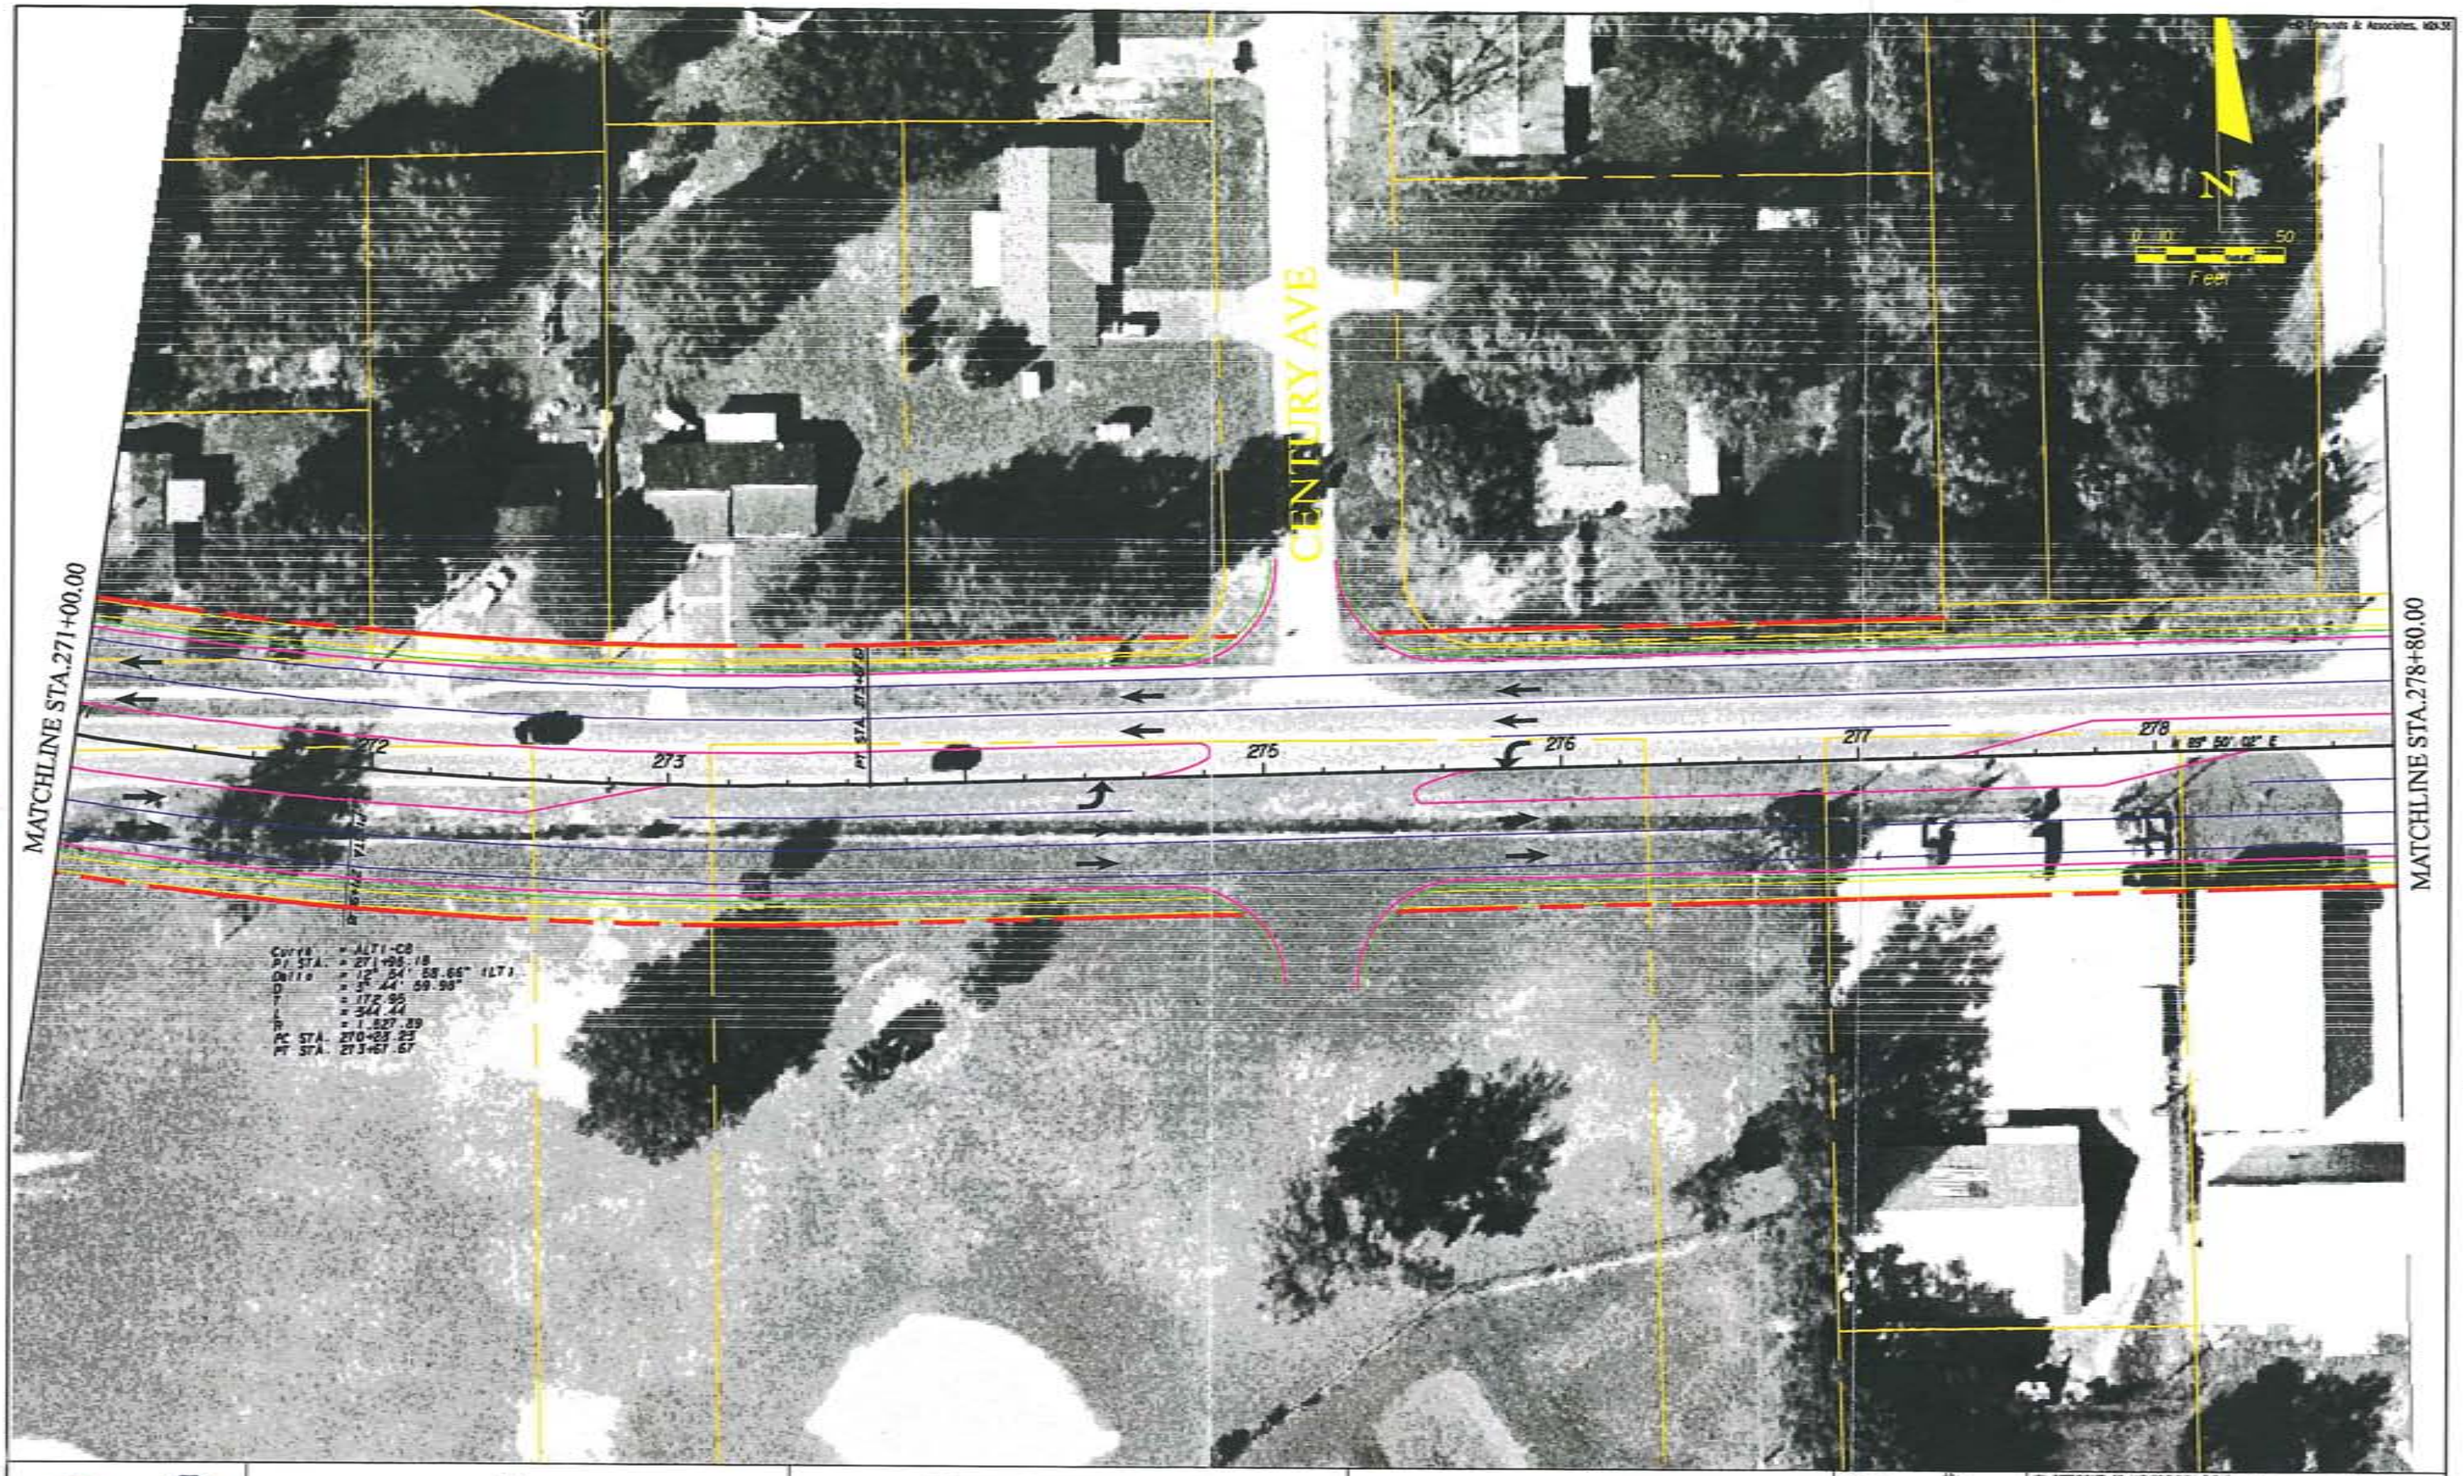

Jones Edmunds & Associates, Inc. JEA CONSULTING ENGINEERS AND SCIENTISTS

CR 466A (MILLER STREET)
PROJECT DEVELOPMENT & ENVIRONMENT STUDY
FROM MORSE BLVD. TO US 27/441

ALIGNMENT ALTERNATIVE ONE

DESIGNED	JMN
DRAWN	JMN
CHECKED	LLB
JENNIFER M. NELSON, P.E. PROJECT ENGINEER	

JEA CERTIFICATE OF AUTHORIZATION #1841
APPROVED FOR JEA BY

DATE 04/20/04
PROJECT NO. 06798-001-01
SCALE 1"=40'
DWG. NO. 1-25
P.E. # 60387

MATCHLINE STA.278+80.00

MATCHLINE STA.286+60.00

N DIXIE AVE

N MOMA AVE

279 280 281 282 283 284 285 286

PC STA 282+79.48

PT STA 283+63.22

PC STA 285+37.14

PT STA 285+83.14

N

0 10 50

1"=40'

DESIGNED	JMN	JEA CERTIFICATE OF AUTHORIZATION #1841	DATE	PROJECT NO.
DRAWN	JMN	APPROVED FOR JEA BY	04/20/04	06798-001-01
CHECKED	LLB		SCALE	DWG. NO.
JENNIFER M. NELSON, P.E.			1"=40'	1-26
PROJECT ENGINEER		P.E. # 60387		

Jones Edmunds & Associates, Inc. JEA ENGINEERING SCIENCES AND ECONOMICS

CR 466A (MILLER STREET)
PROJECT DEVELOPMENT & ENVIRONMENT STUDY
FROM MORSE BLVD. TO US 27/441

ALIGNMENT ALTERNATIVE
ONE

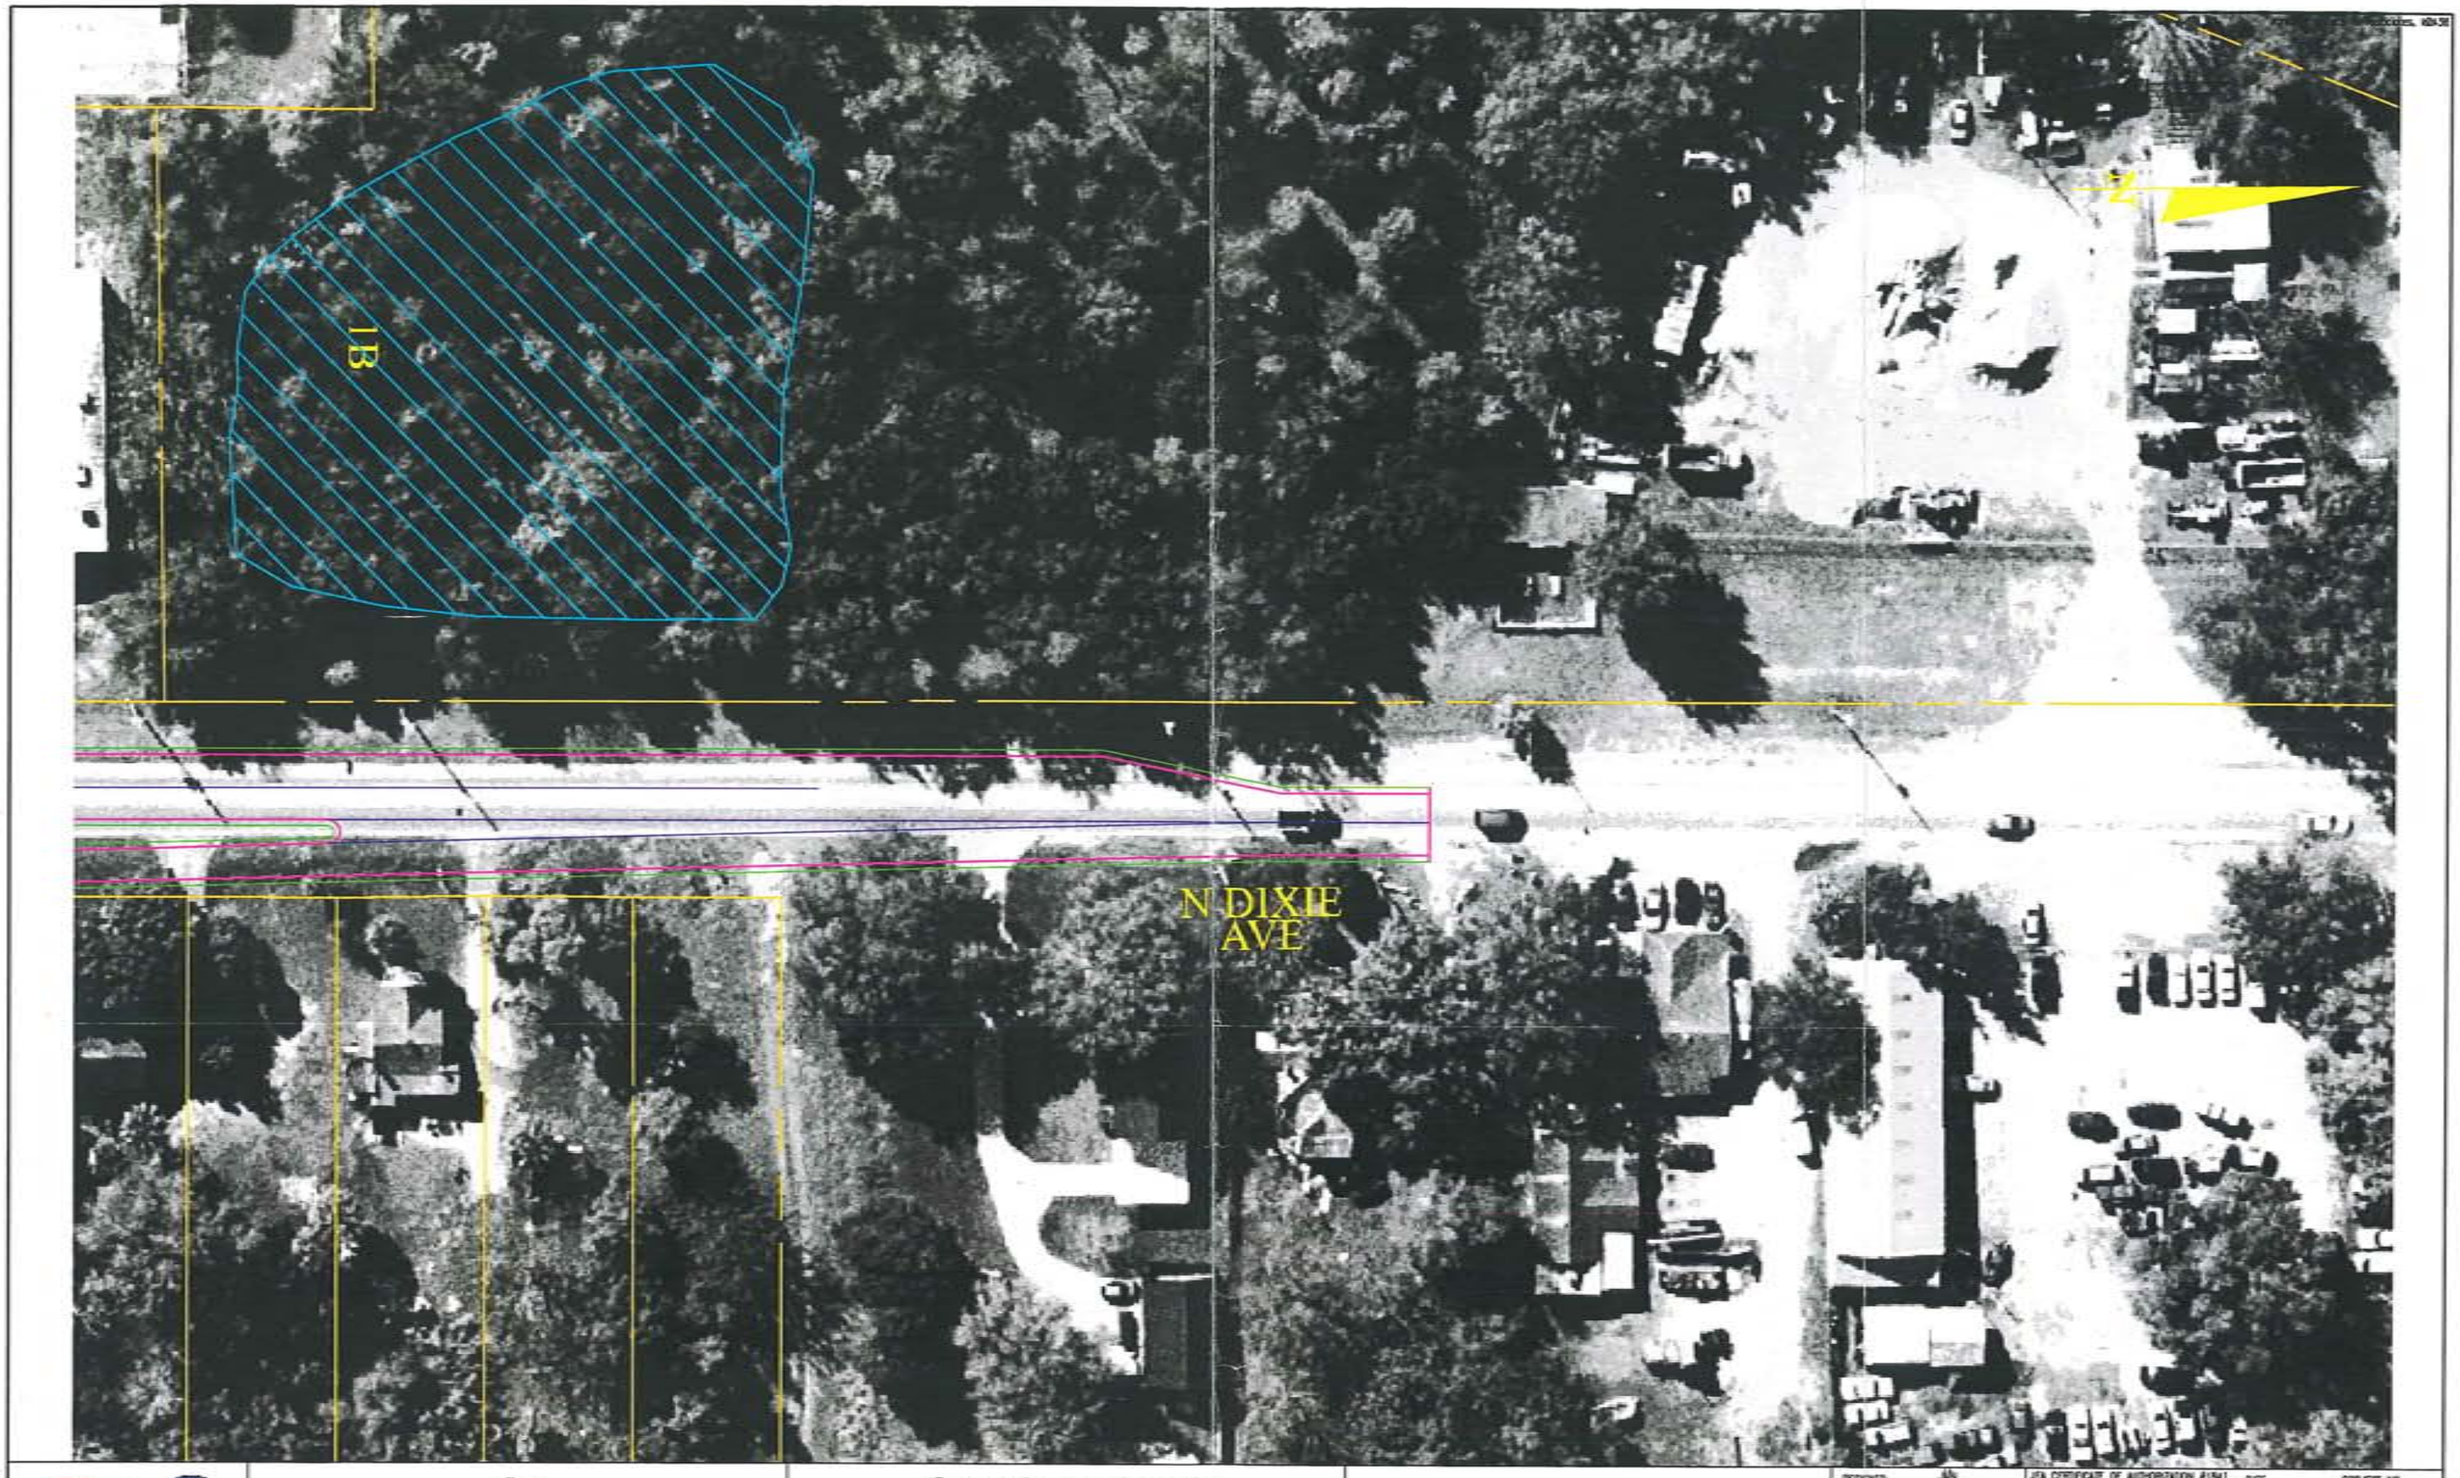

Jones Edmunds & Associates, Inc. JEA

CR 466A (MILLER STREET)
PROJECT DEVELOPMENT & ENVIRONMENT STUDY
FROM MORSE BLVD. TO US 27/441

ALIGNMENT ALTERNATIVE ONE

DESIGNED	JMN
DRAWN	JMN
CHECKED	LLB
JENNIFER M. NELSON, P.E.	
PROJECT ENGINEER	

JEA CERTIFICATE OF AUTHORIZATION #1541
APPROVED FOR JEA BY

DATE 04/20/04
PROJECT NO. 06798-001-01
SCALE 1"=40'
DWG. NO. 1-27

P.E. # 60387

N

N JONA AVE

N DIXIE AVE

281

282

PC STA 282+19.48

283

284

PT STA 284+06.54

285

PRC STA

N DIXIE AVE

Jones Edmunds & Associates, Inc. JEA	CR 466A (MILLER STREET) PROJECT DEVELOPMENT & ENVIRONMENT STUDY FROM MORSE BLVD. TO US 27/441	ALIGNMENT ALTERNATIVE ONE	DESIGNED JMH DRAWN JMH CHECKED LLB JENNIFER M. NELSON, P.E. PROJECT ENGINEER

JEA CERTIFICATE OF AUTHORIZATION #5841
APPROVED FOR JEA BY

DATE 04/20/04

PROJECT NO. 06798-001-01

SCALE 1"=40'

DWG. NO. 1-28

P.E. # 50387

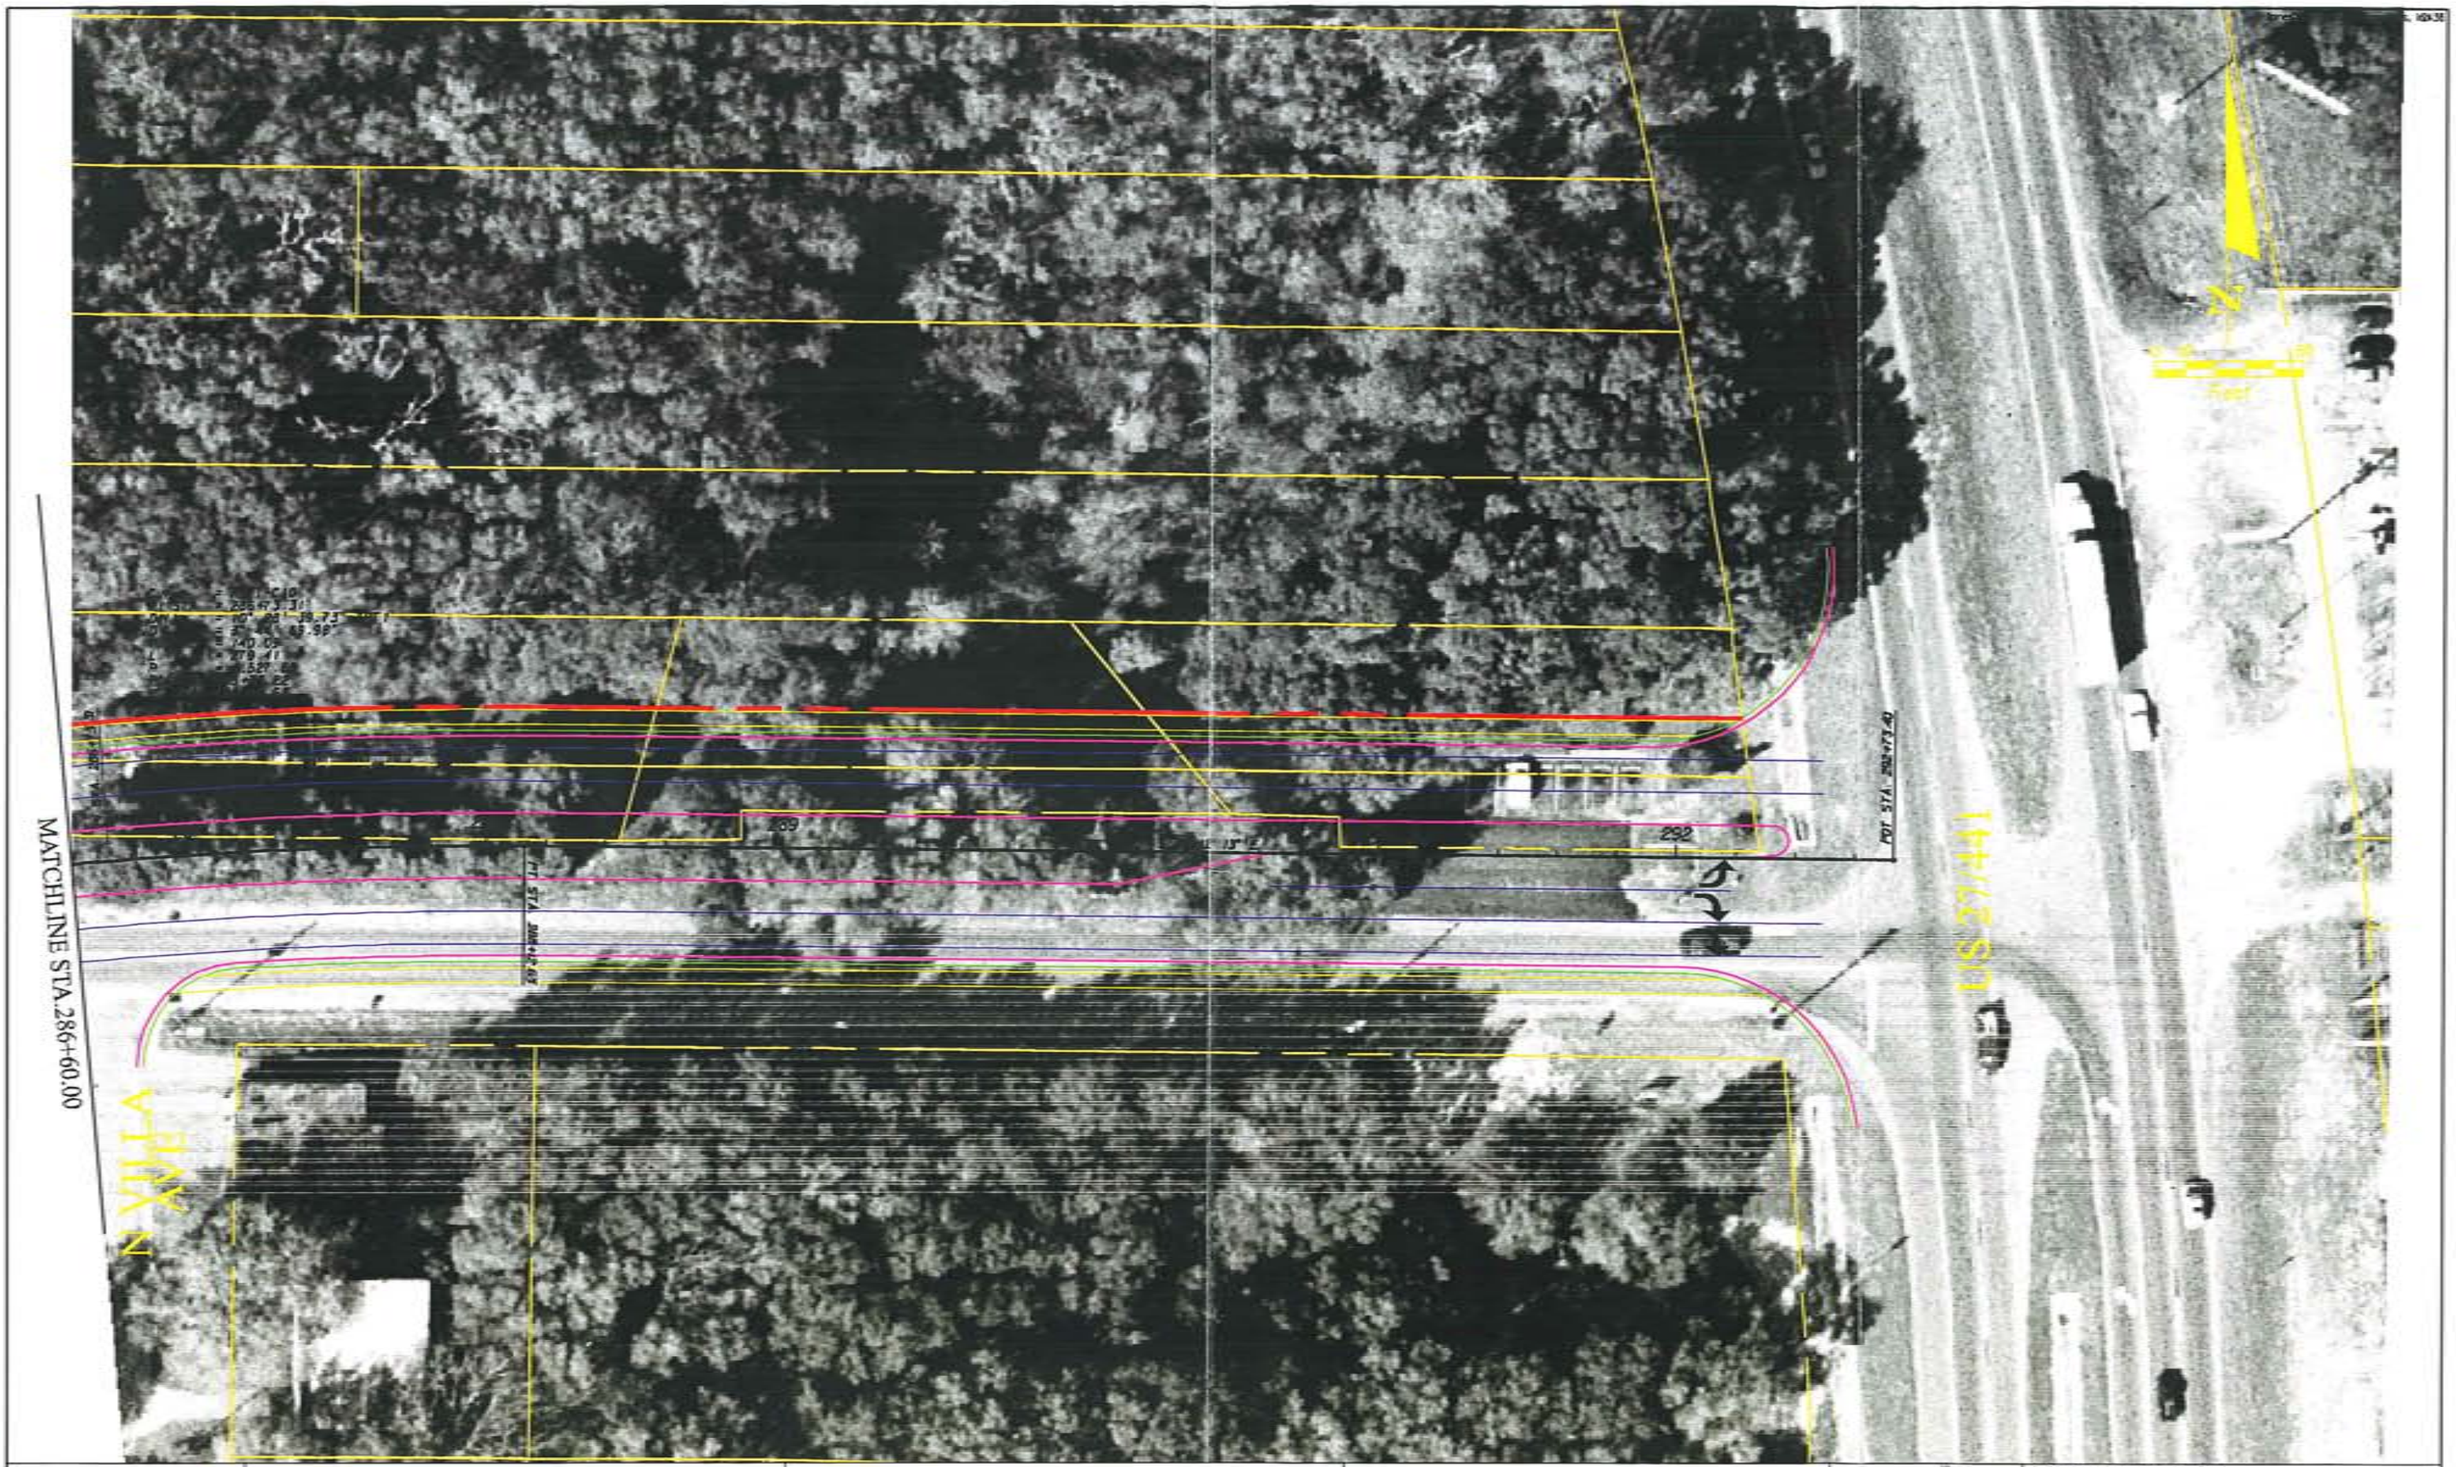

	James Edmonds & Associates, Inc JEA	CR 466A (MILLER STREET) PROJECT DEVELOPMENT & ENVIRONMENT STUDY FROM MORSE BLVD. TO US 27/441	ALIGNMENT ALTERNATIVE ONE	DESIGNED JAN DRAWN JAN CHECKED LLB JENNIFER M. NELSON, P.E. PROJECT ENGINEER JEA CERTIFICATE OF AUTHORIZATION #1841 APPROVED FOR JEA BY P.E. # 60387 DATE 04/20/04 SCALE 1"=40' PROJECT NO. 05798-001-01 DWG. NO. 1-29