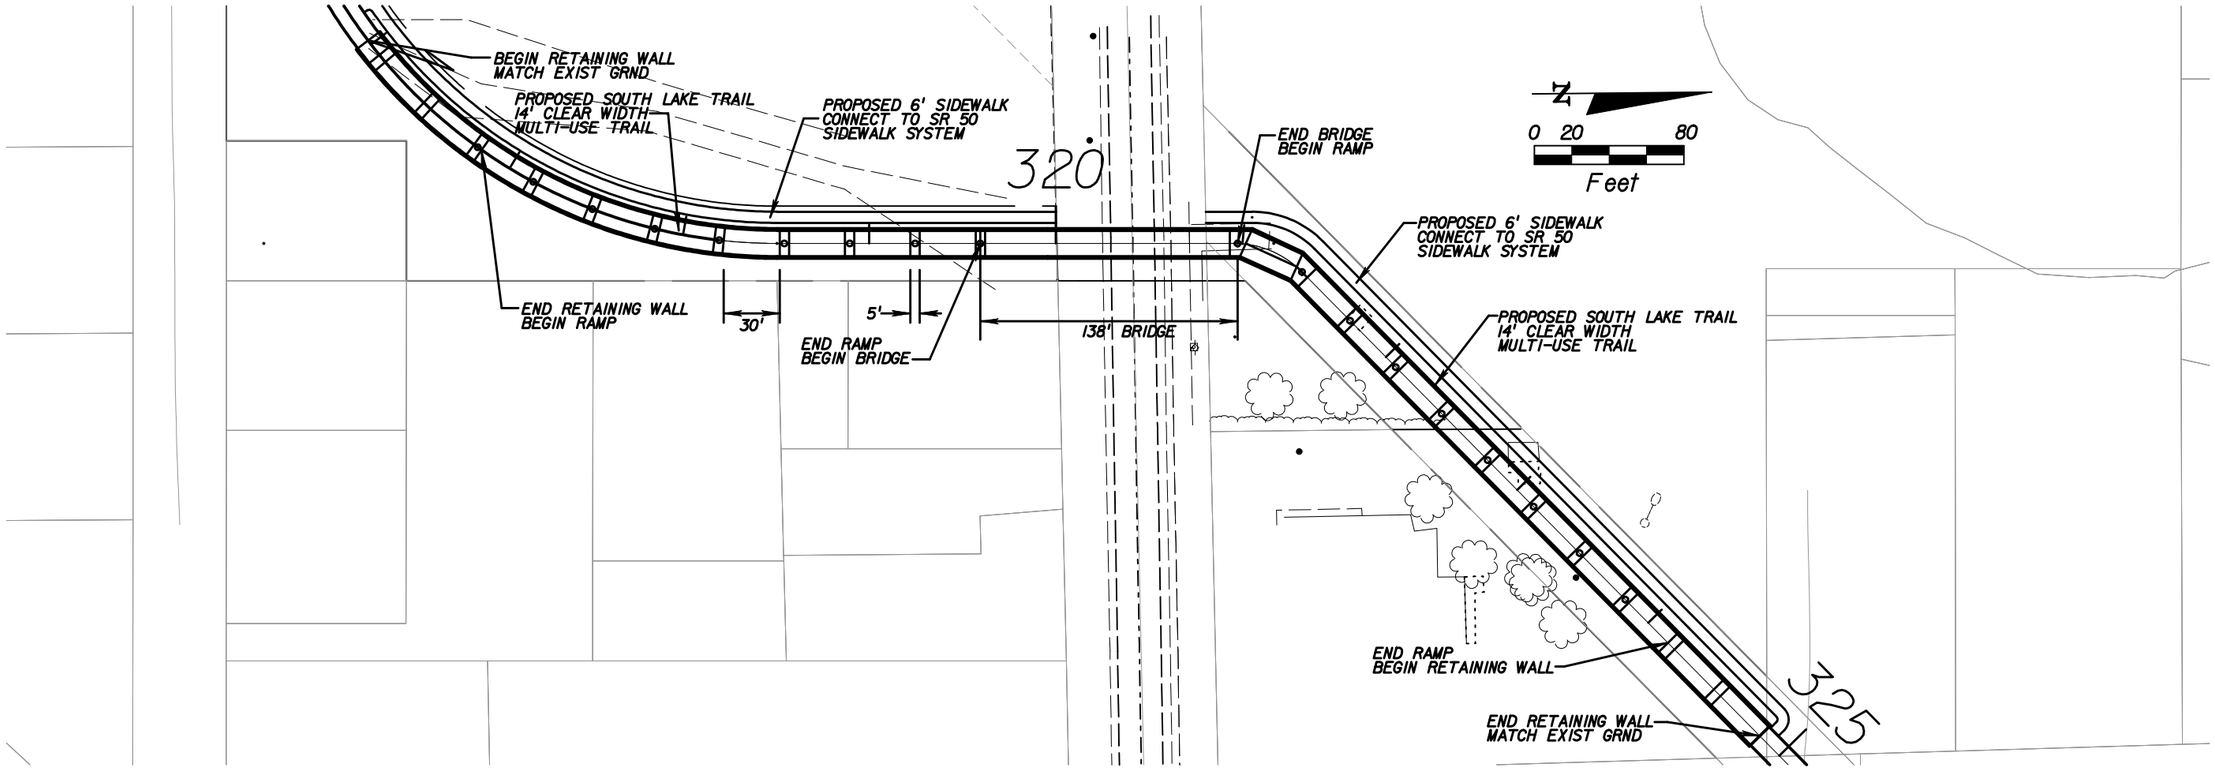

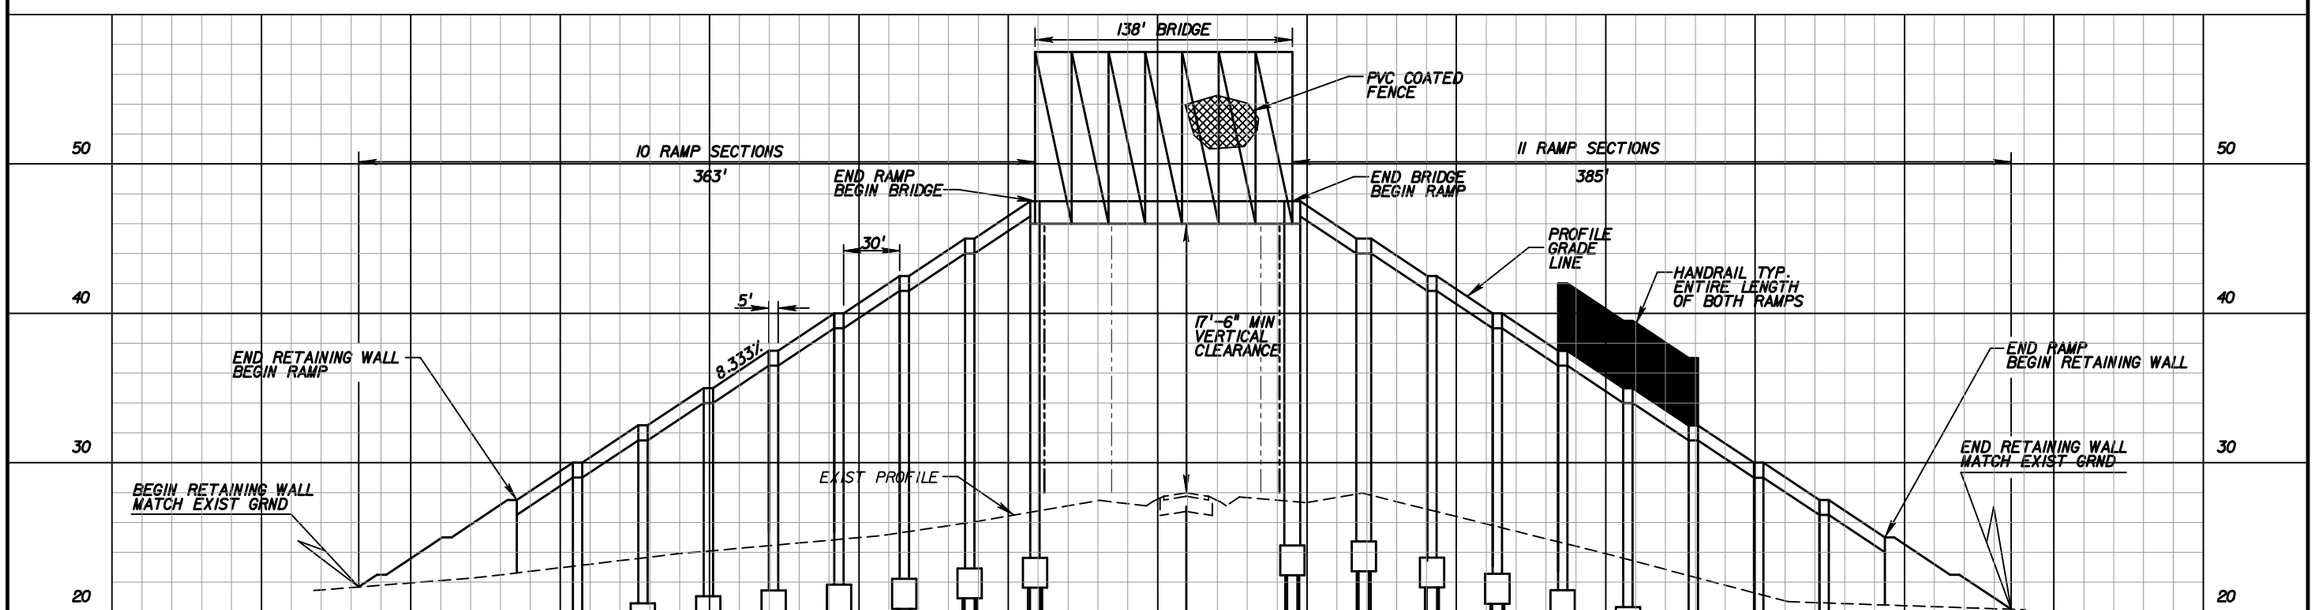

REVISIONS					
DATE	BY	DESCRIPTION	DATE	BY	DESCRIPTION

HORIZON engineering group, inc.
668 N ORLANDO AVENUE
SUITE 1009
MAITLAND, FL 32751
PHONE: 407-644-7755 FAX: 407-644-7855
Certificate Of Authorization No.: 00009544

STATE OF FLORIDA
DEPARTMENT OF TRANSPORTATION

ROAD NO.	COUNTY	FINANCIAL PROJECT ID
N/A	LAKE	410825-1-22-01

SOUTH LAKE TRAIL
SR 50 PED. OVERPASS

SHEET NO.

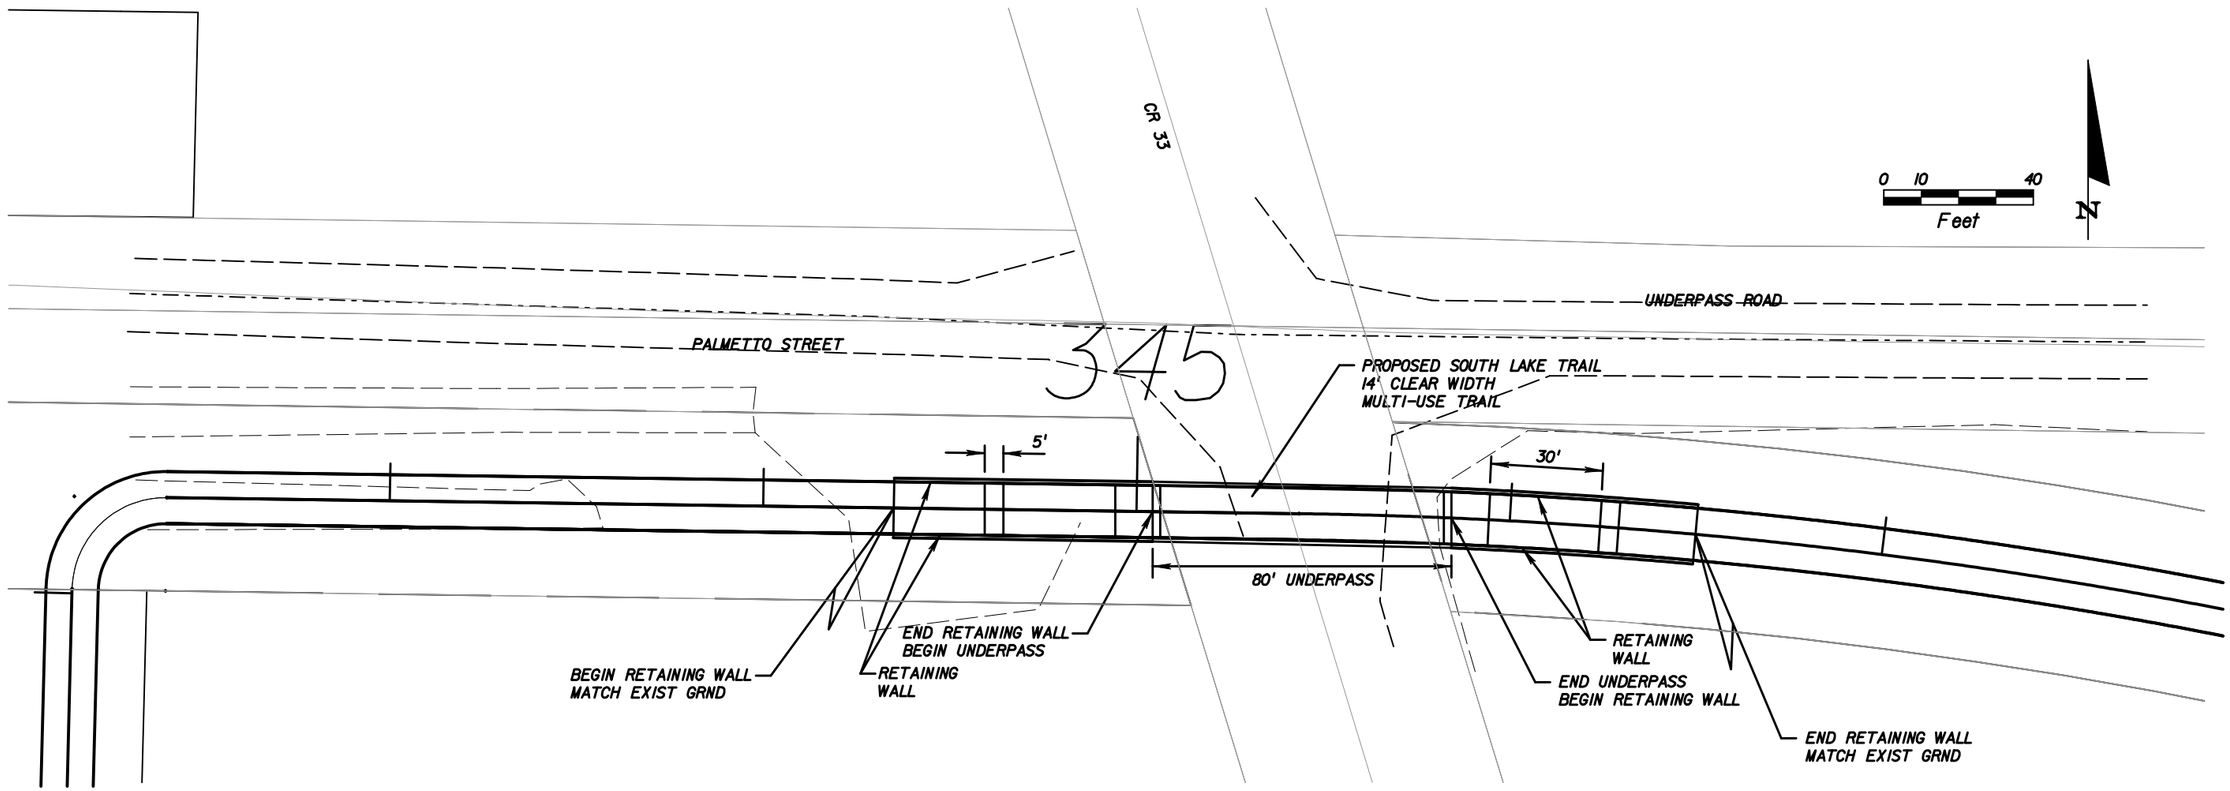

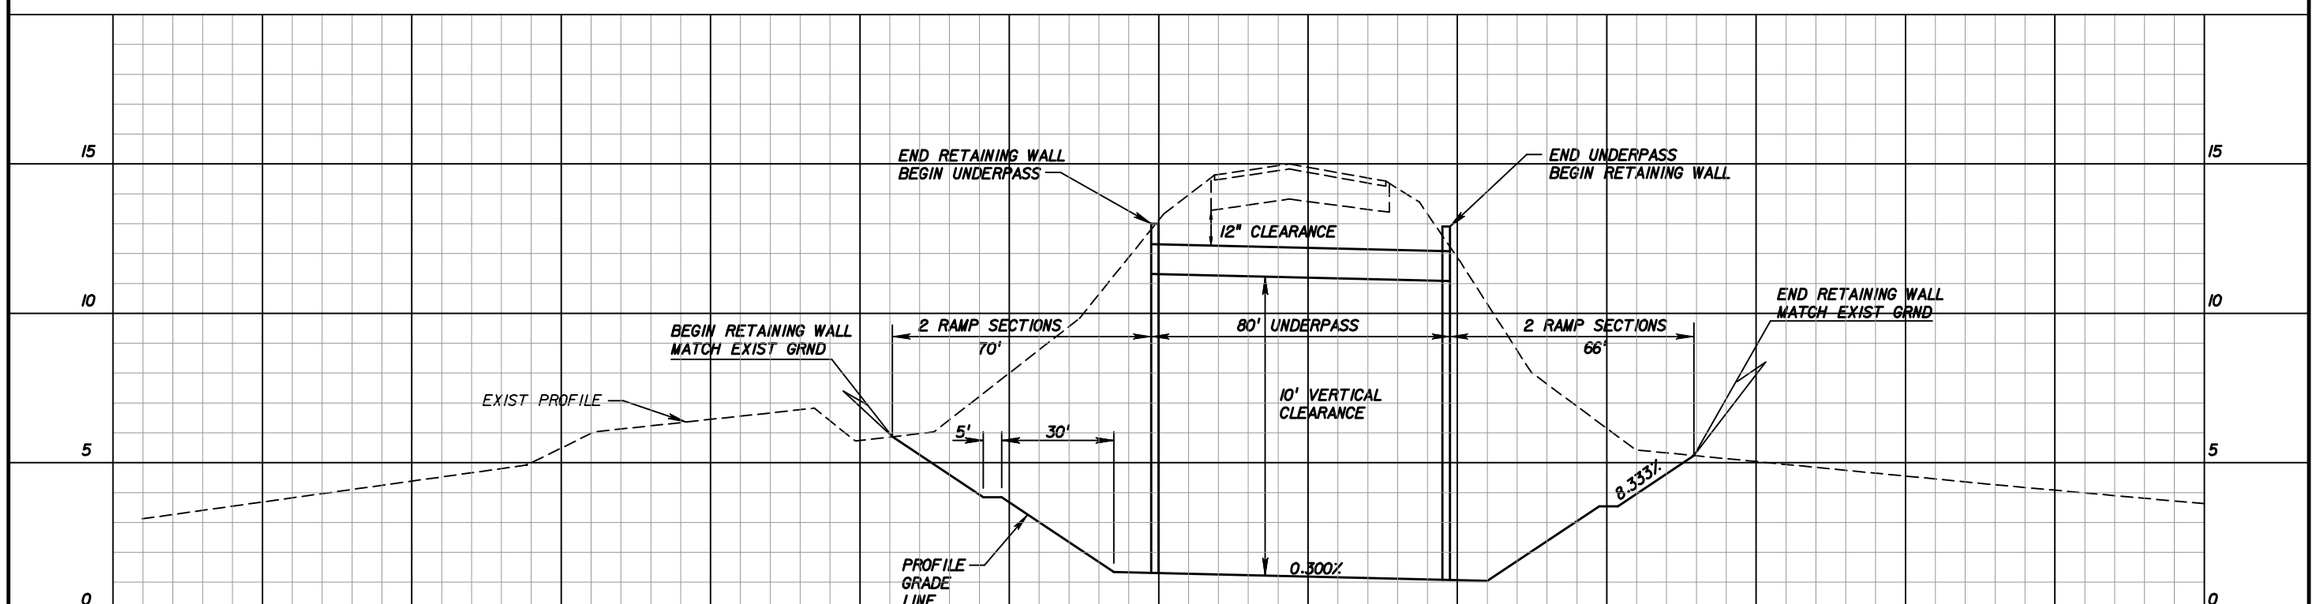

REVISIONS					
DATE	BY	DESCRIPTION	DATE	BY	DESCRIPTION

HORIZON engineering group, inc.
668 N ORLANDO AVENUE
SUITE 1009
MAITLAND, FL 32751
PHONE: 407-644-7755 FAX: 407-644-7855
Certificate Of Authorization No.: 00009544

STATE OF FLORIDA
DEPARTMENT OF TRANSPORTATION

ROAD NO.	COUNTY	FINANCIAL PROJECT ID
N/A	LAKE	410825-1-22-01

SOUTH LAKE TRAIL
CR 33 PED. UNDERPASS

SHEET NO.

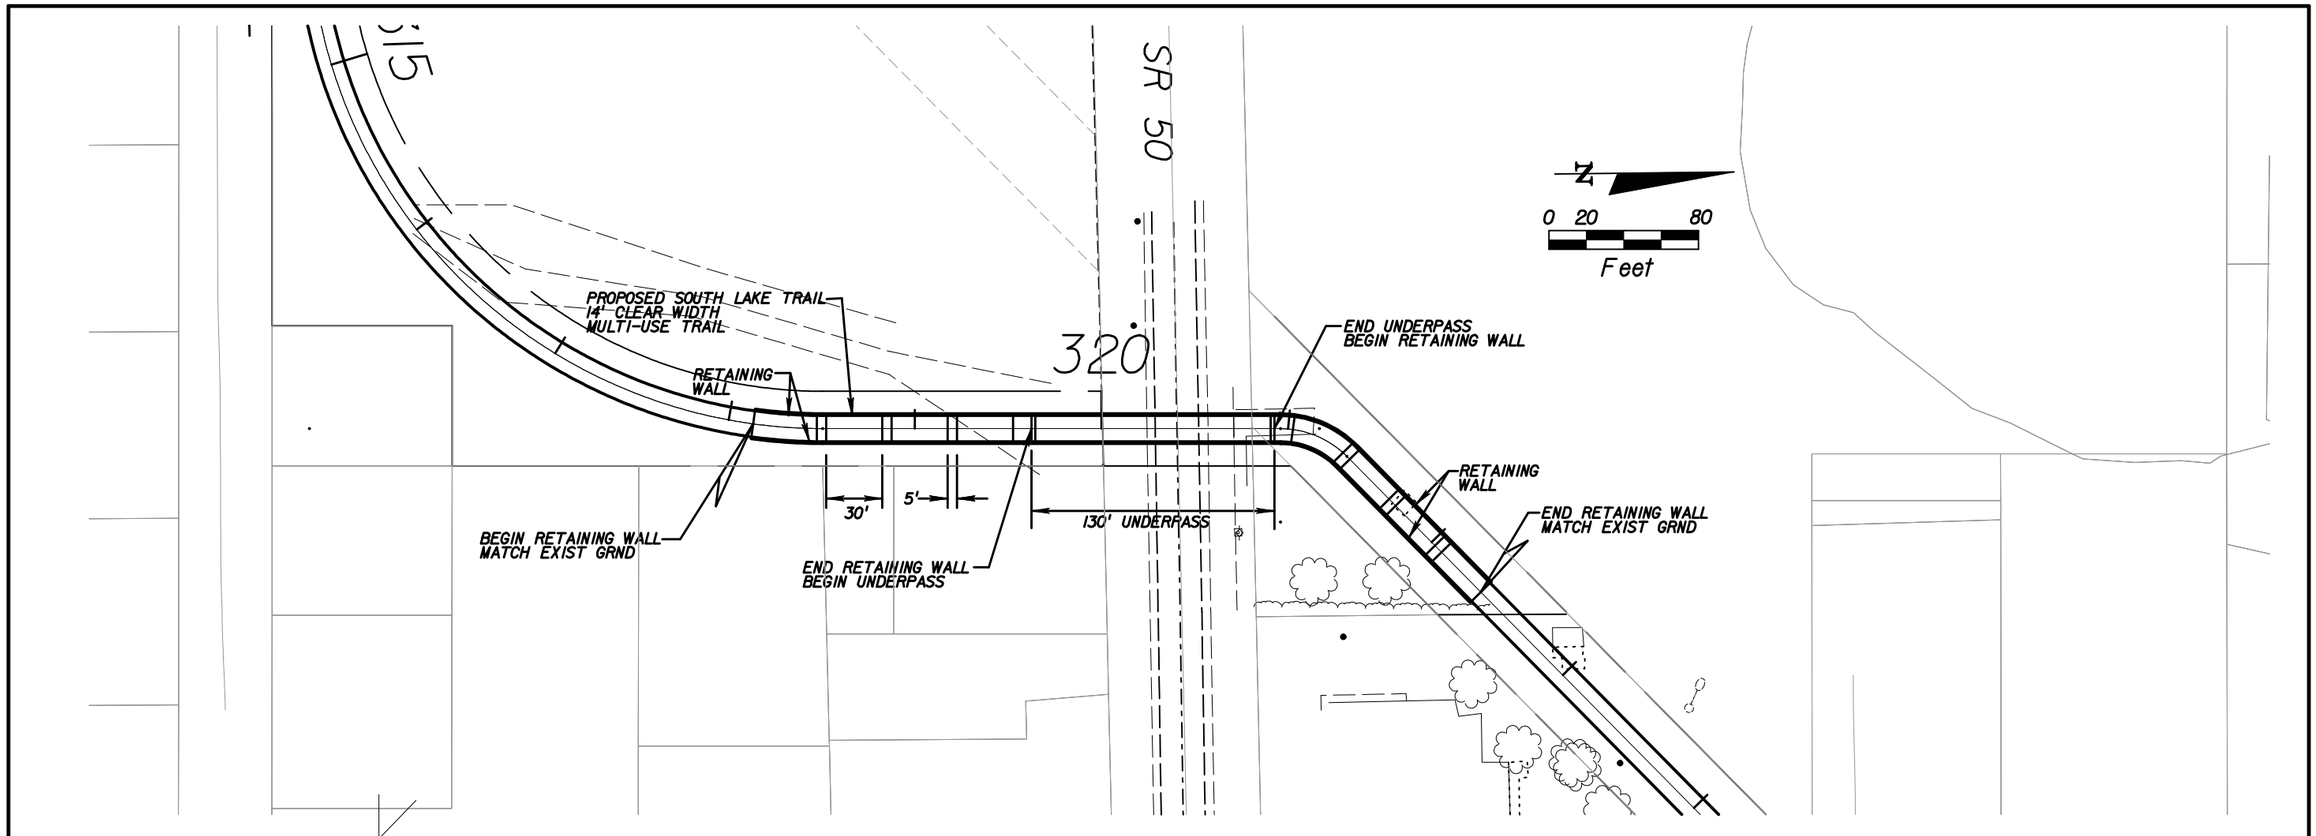

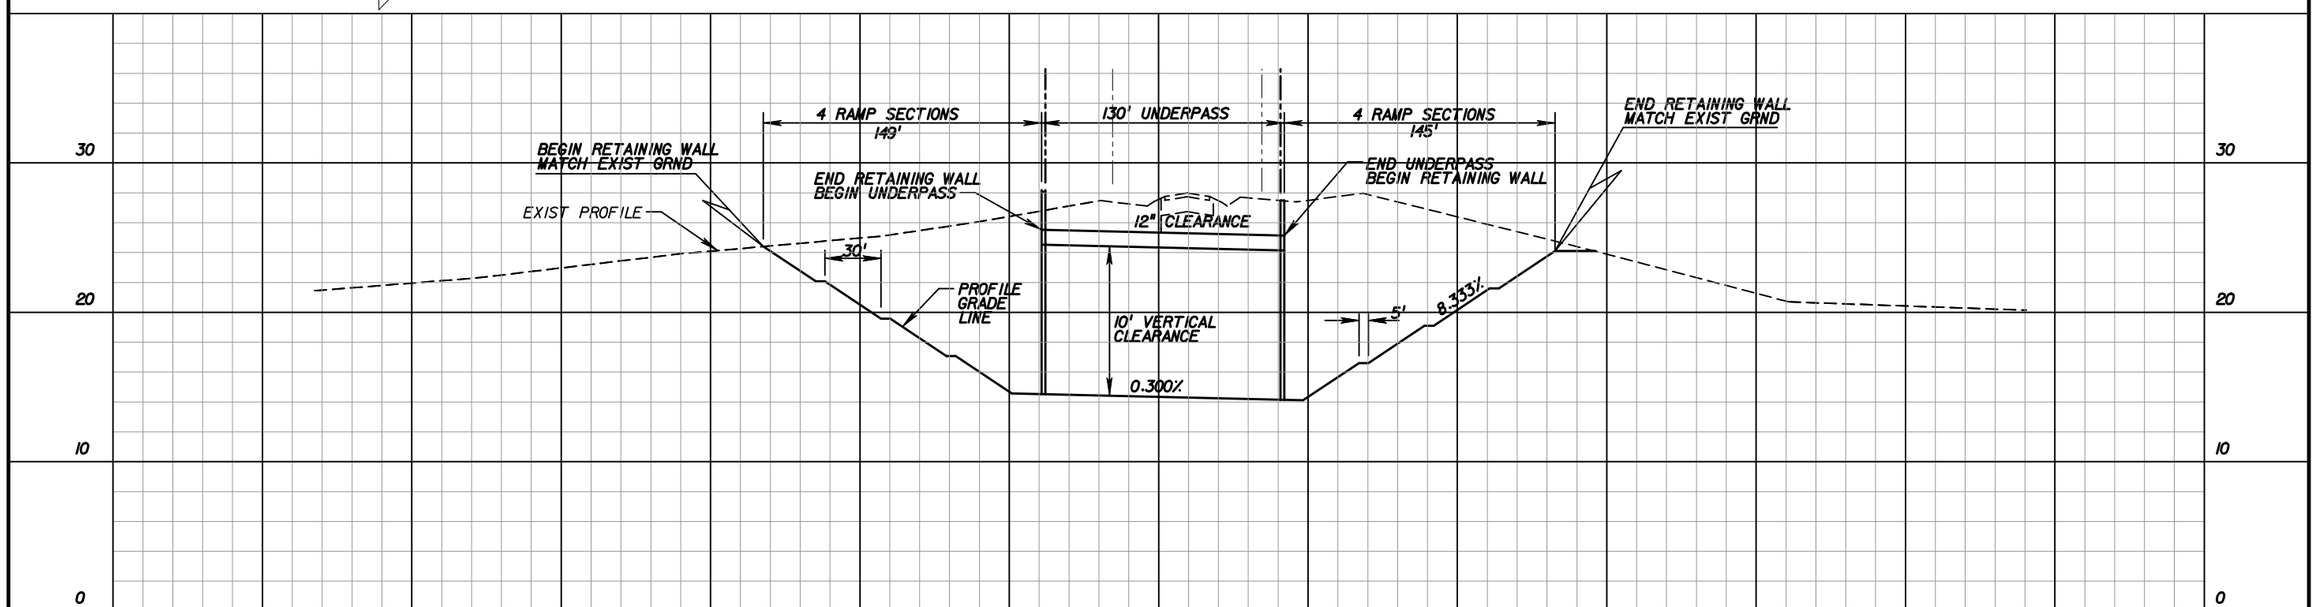

REVISIONS					
DATE	BY	DESCRIPTION	DATE	BY	DESCRIPTION

HORIZON engineering group, inc.
668 N ORLANDO AVENUE
SUITE 1009
MAITLAND, FL 32751
PHONE: 407-644-7755 FAX: 407-644-7855
Certificate Of Authorization No.: 00009544

STATE OF FLORIDA
DEPARTMENT OF TRANSPORTATION

ROAD NO.	COUNTY	FINANCIAL PROJECT ID
N/A	LAKE	410825-1-22-01

SOUTH LAKE TRAIL
SR 50 PED. UNDERPASS

SHEET NO.