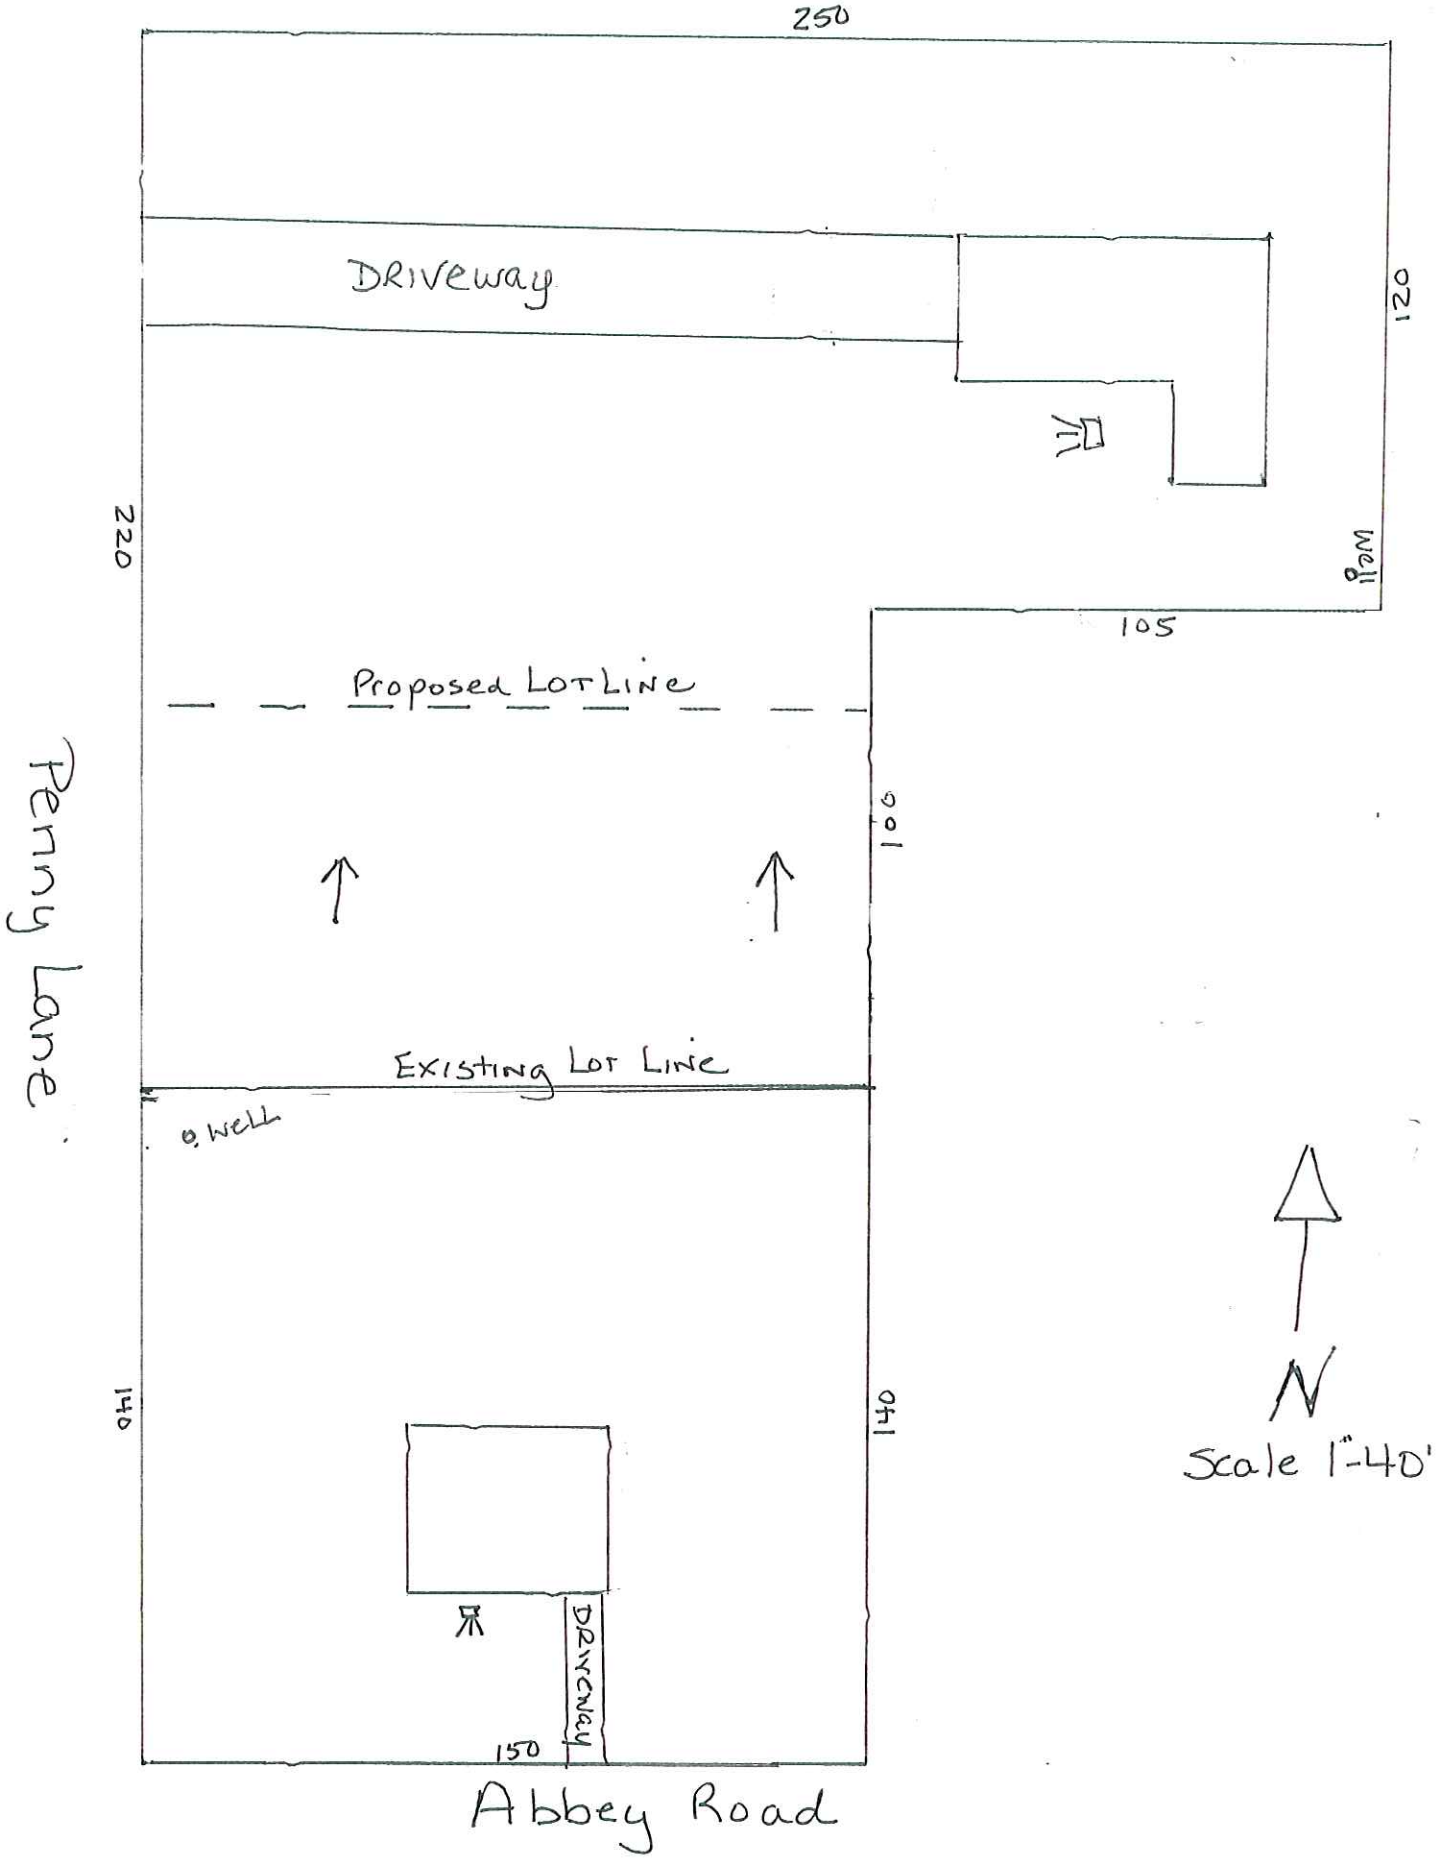
250
Driveway
120
220
well
105
Proposed Lot Line
100
Penny Lane
Existing Lot Line
well
140
140
N
Scale 1"-40'
Driveway
150
Abbey Road