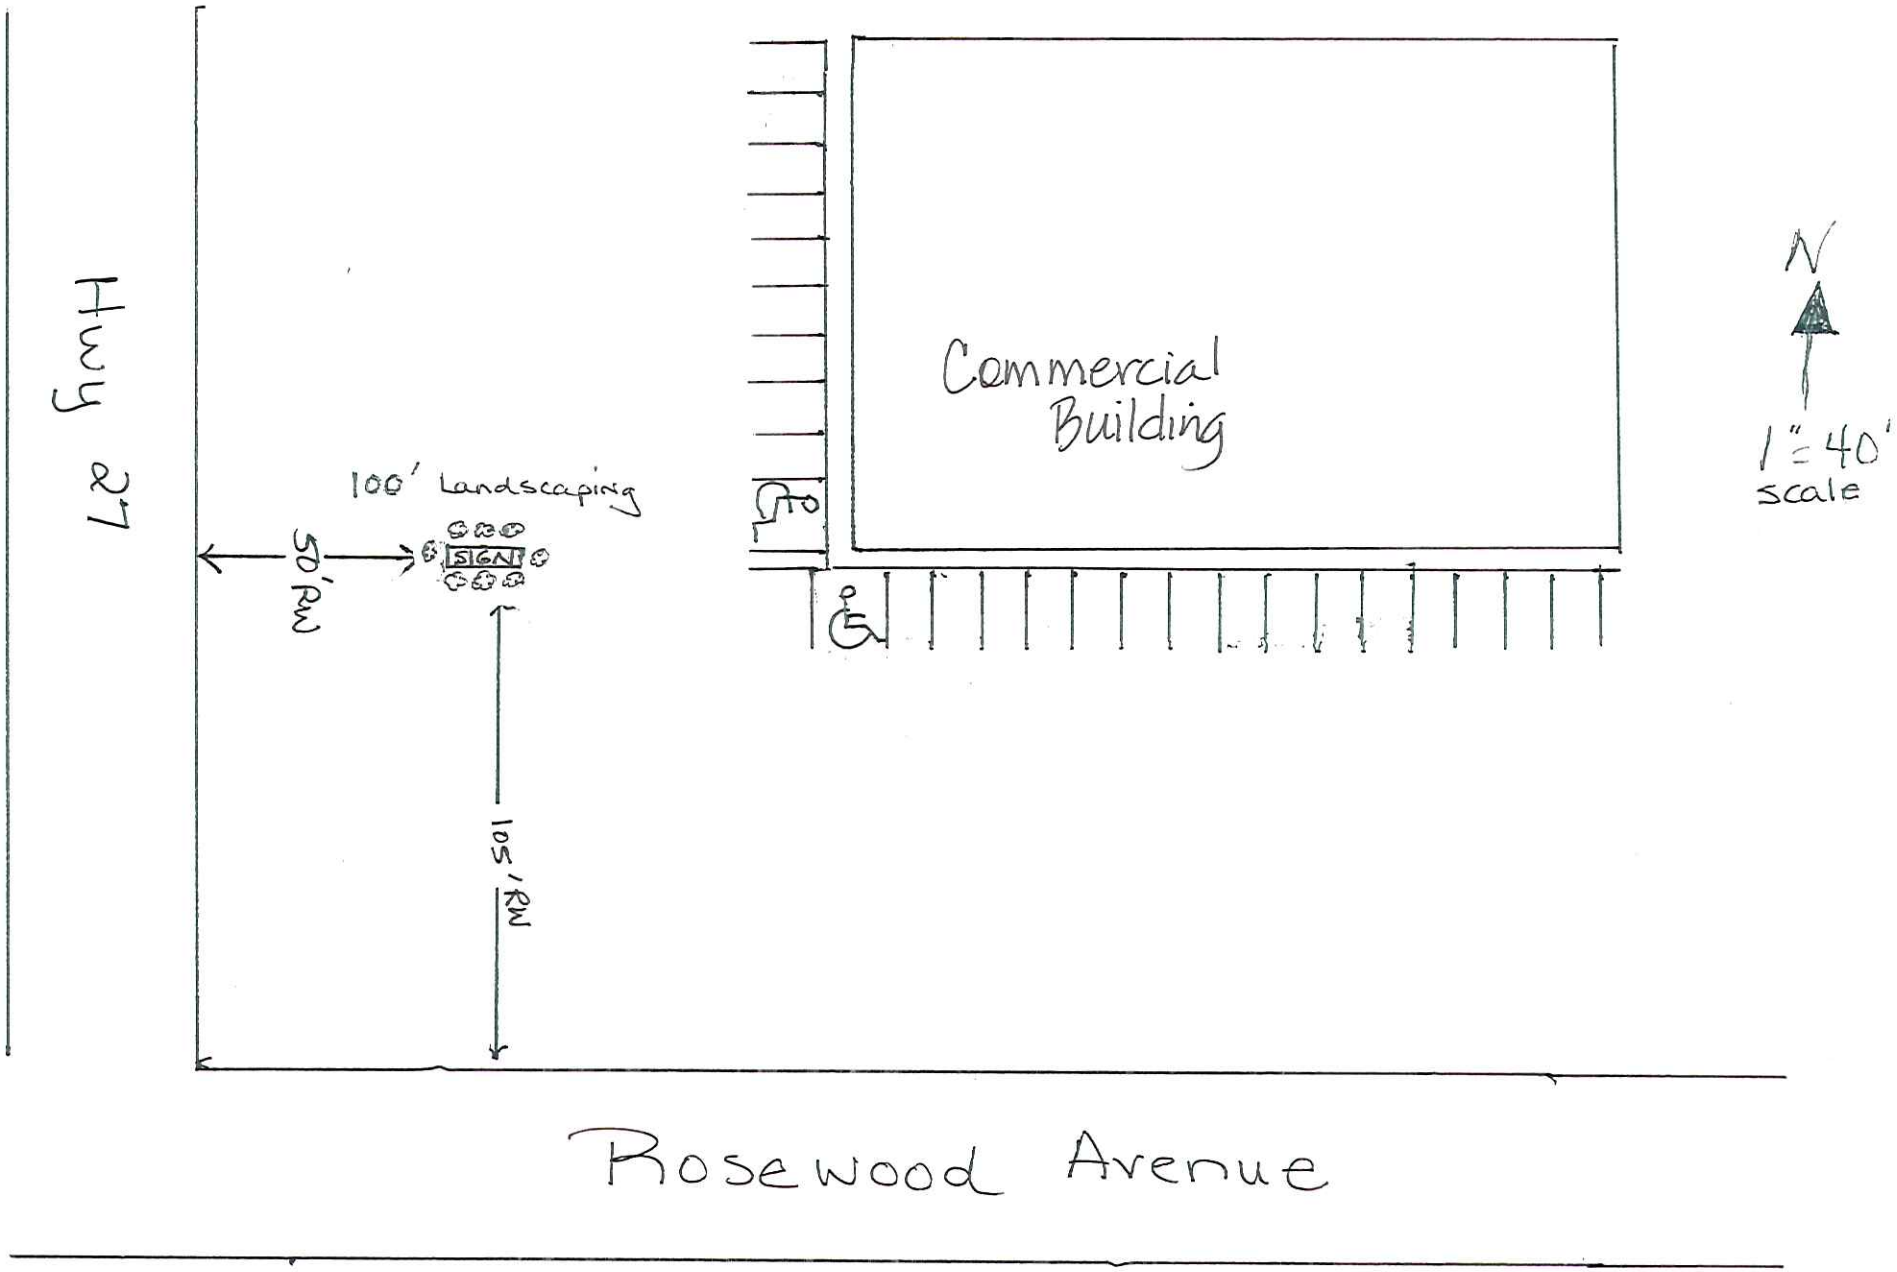Ground Sign Plot Plan