THIS MAP HAS BEEN COMPILED FROM THE MOST AUTHENTIC INFORMATION AVAILABLE. NEITHER LAKE COUNTY NOR THE PROPERTY APPRAISER ASSUMES RESPONSIBILITY FOR ANY ERRORS OR OMISSIONS CONTAINED HERON.

5-9-08 S
1-30-09 U
7-15-09 U
10-1-19 U

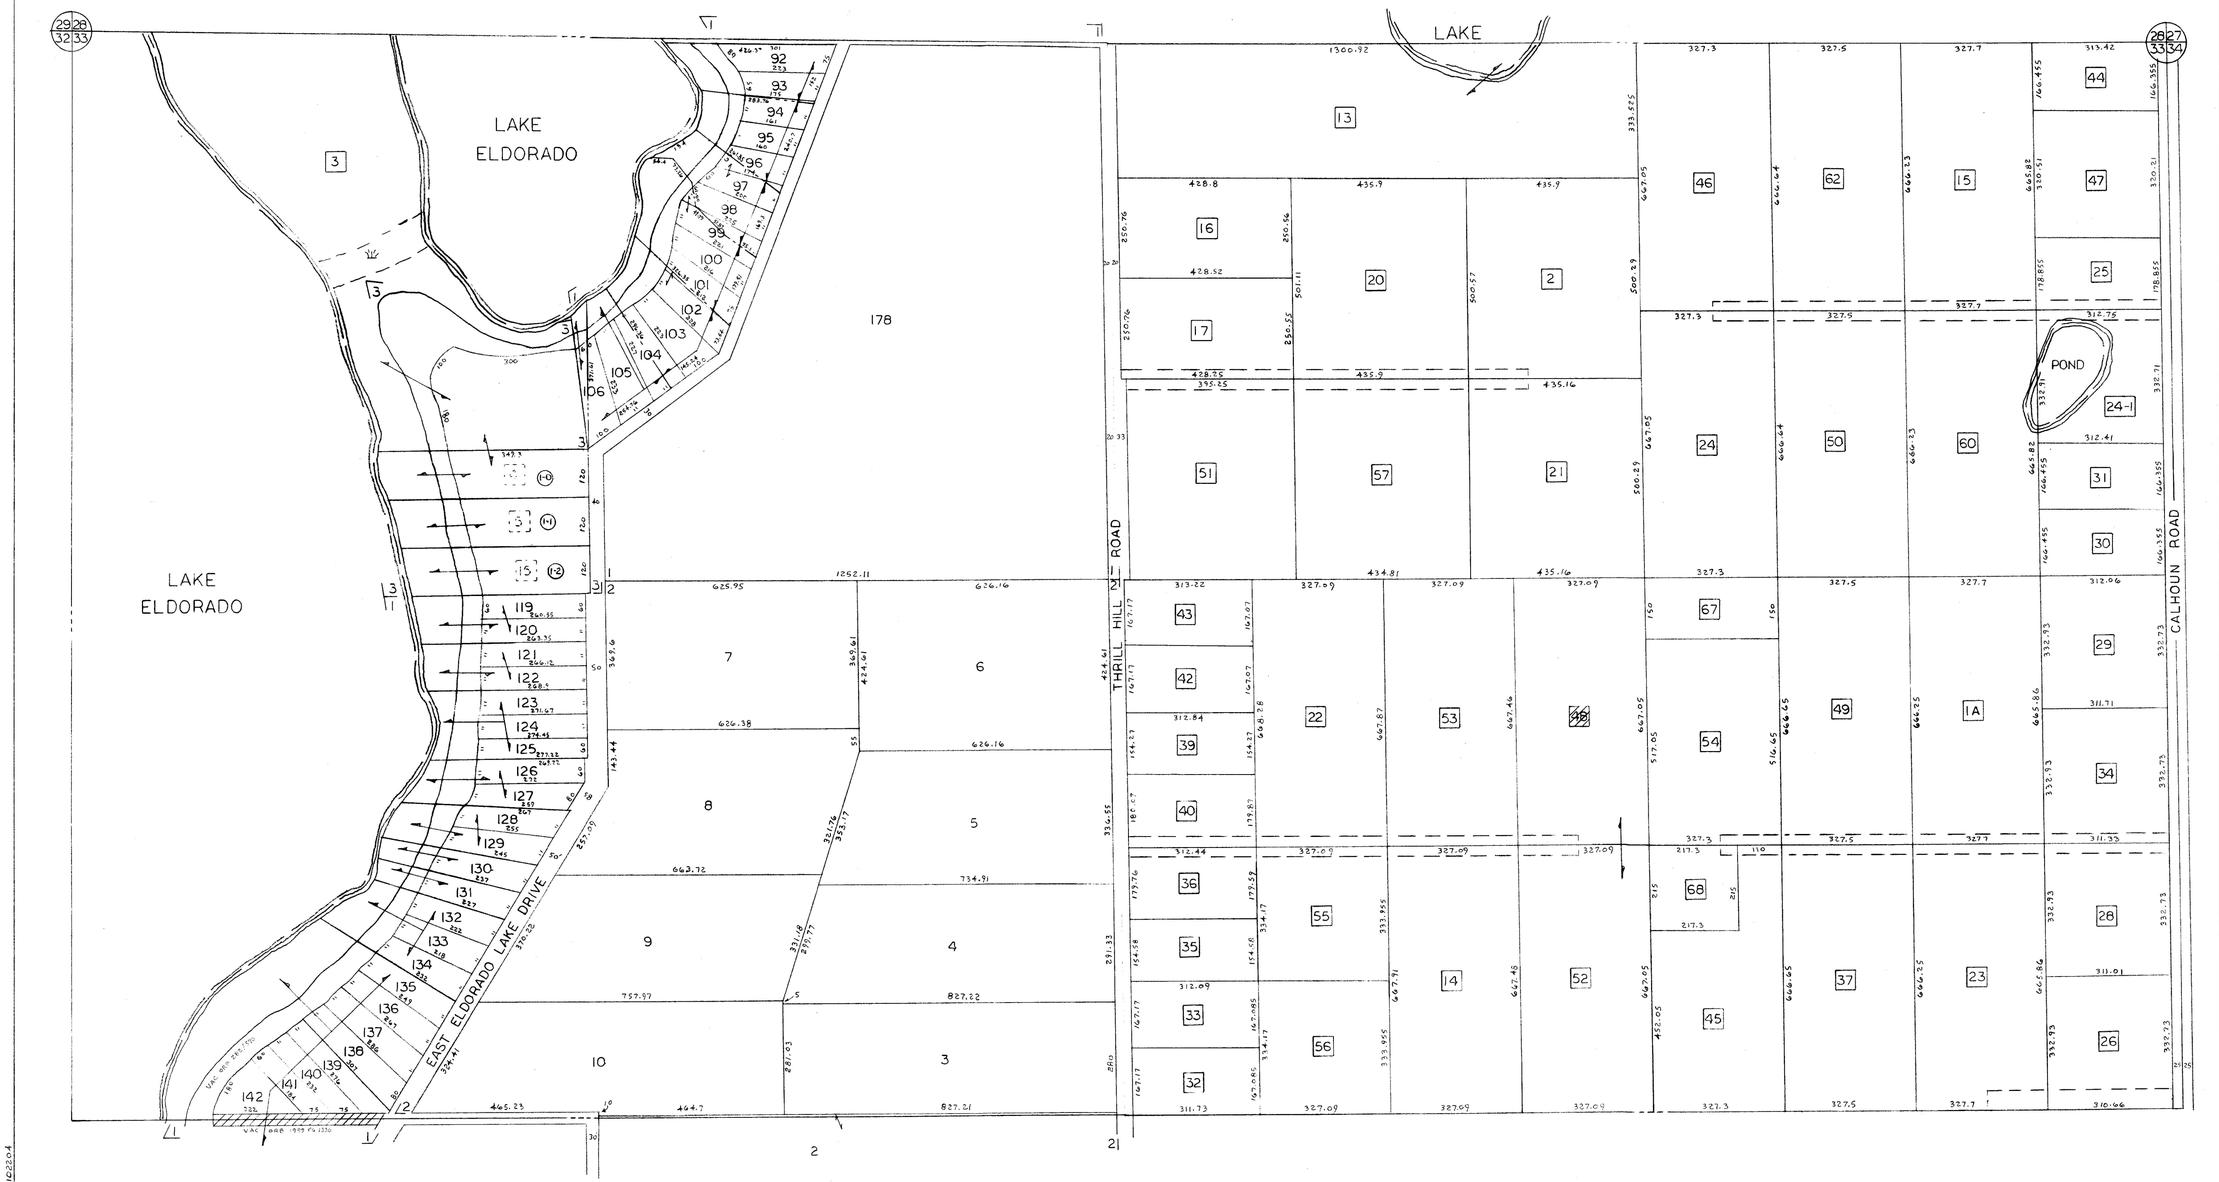

SUBDIVISION INDEX

NO	NAME	PB	PG
1	ELDORADO HEIGHTS	3	7
2	ROSE OF ELDORADO	53	1-2
3	ELDORADO HEIGHTS REVISED PART	10	57

N

1"=200'

LAKE COUNTY, FLORIDA

SECTION N 1/2 33
TOWNSHIP 18S
RANGE 27E

SHEET NUMBER 4D / 33N